



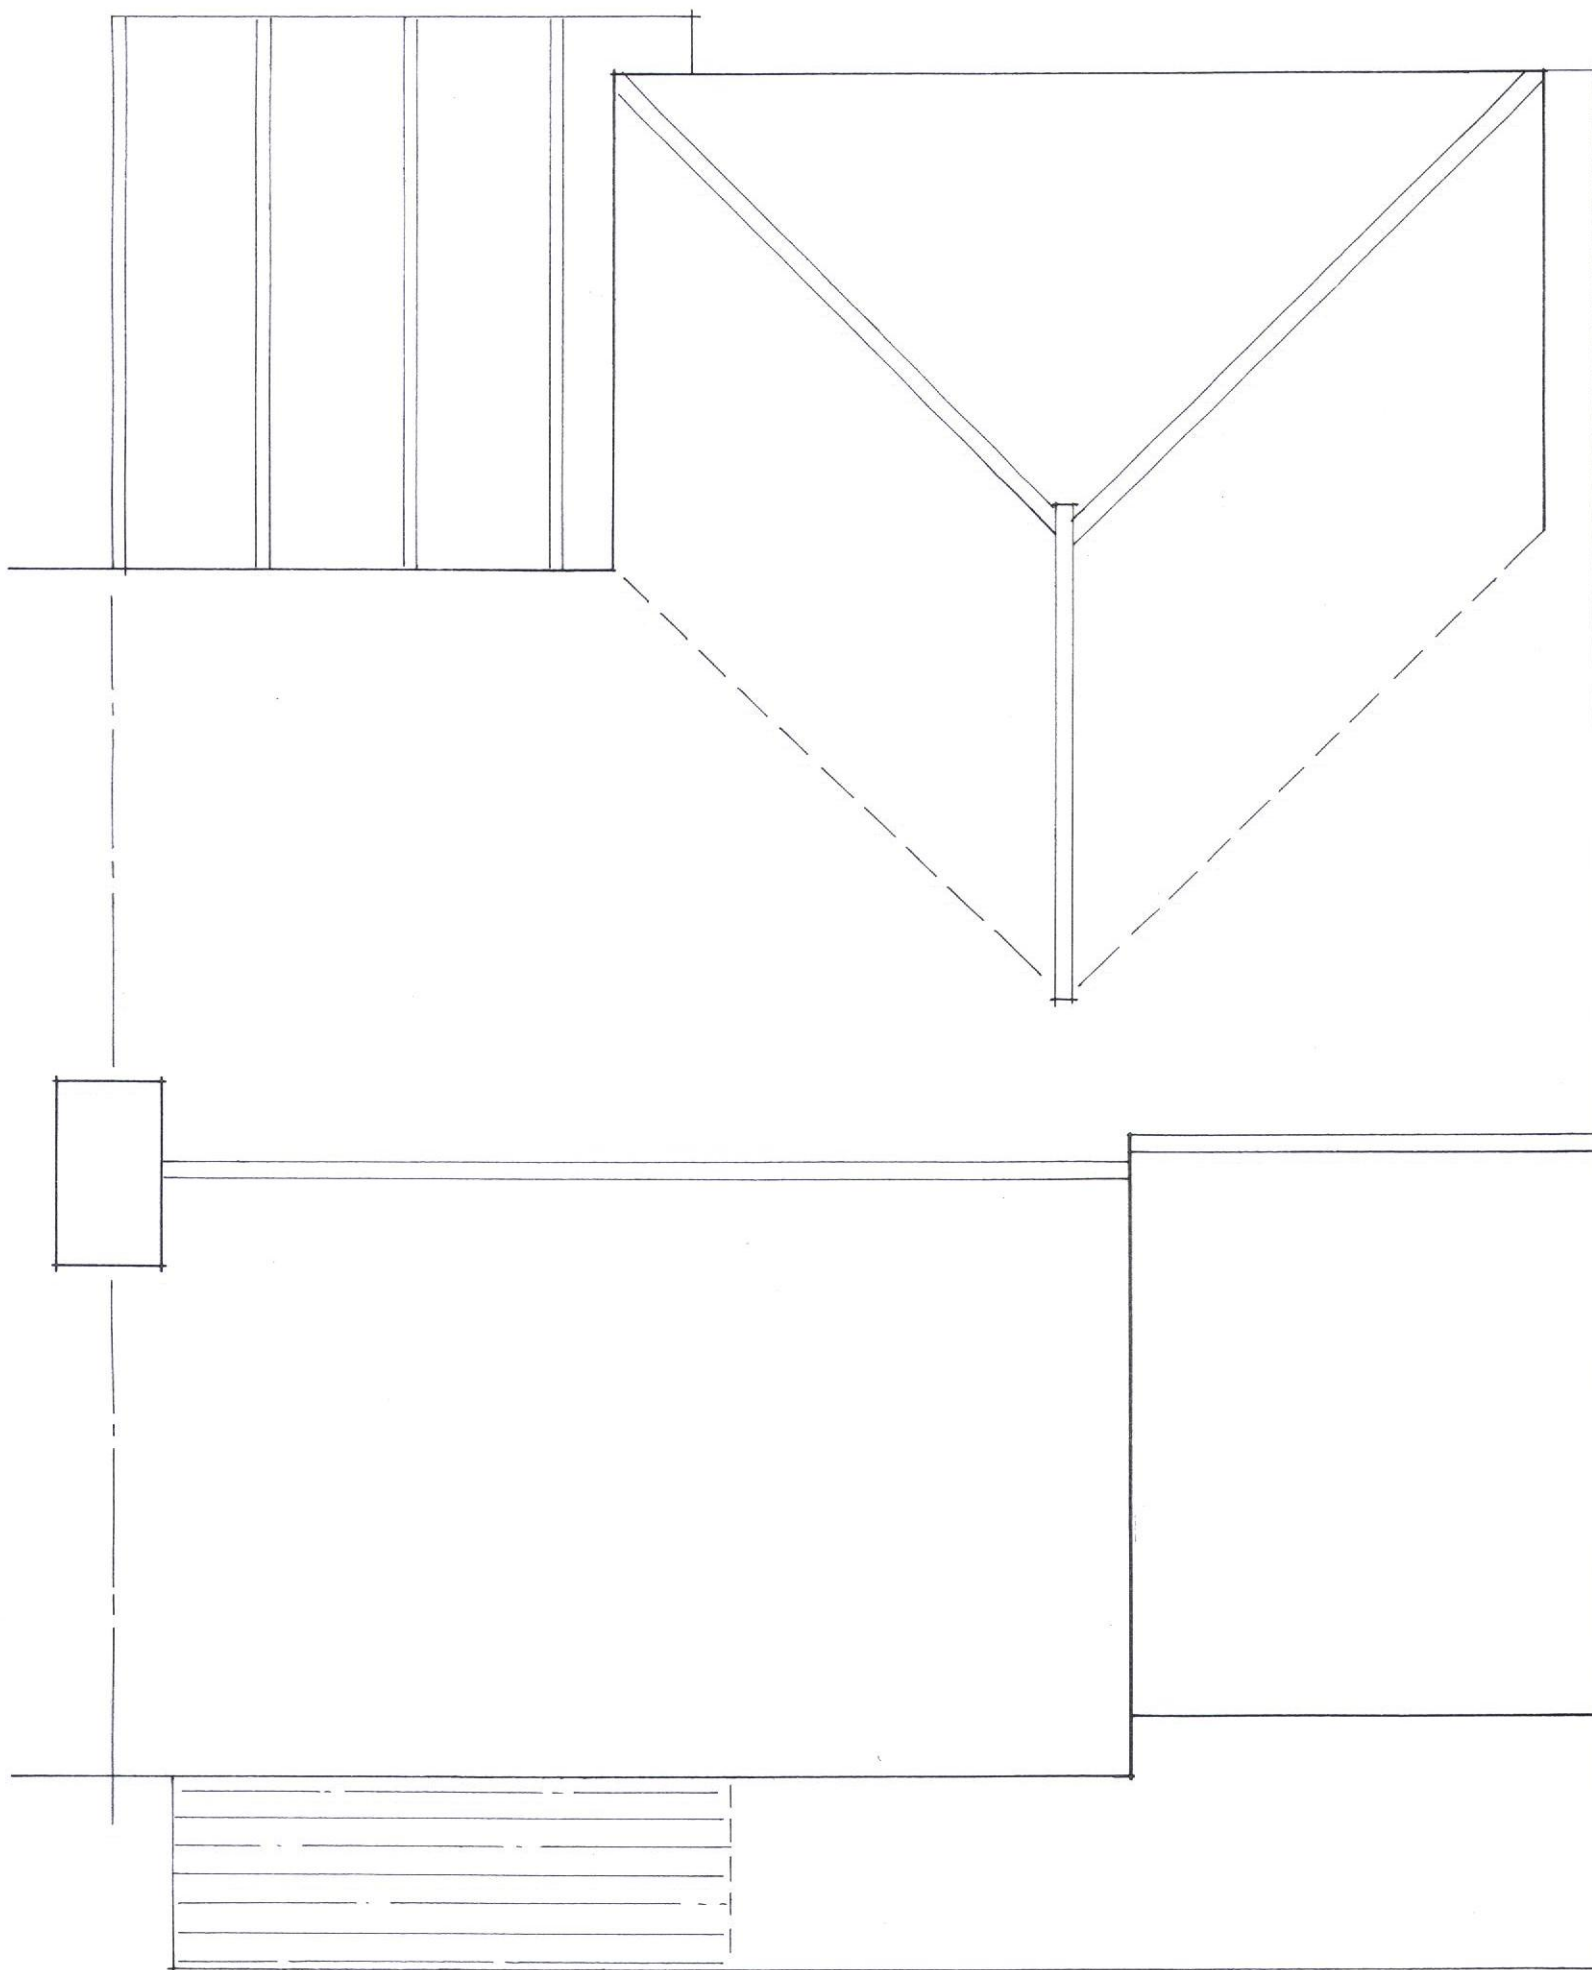

Roof Plan ~ As Proposed.

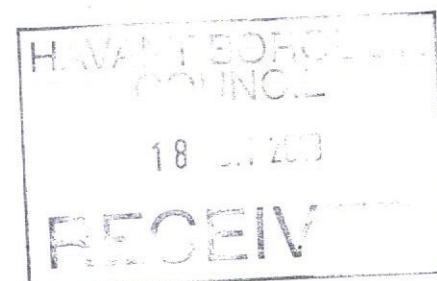

No. 11, ILEX WALK, HAYLING ISLAND, HAMPSHIRE

MR & MRS. G. BOOKER

SCALE 1:50

JUNE 2018

No. 11/19/03.

Clive fish ~ BUILDING & DESIGN CONSULTANT

tel:- (01903) 732942