


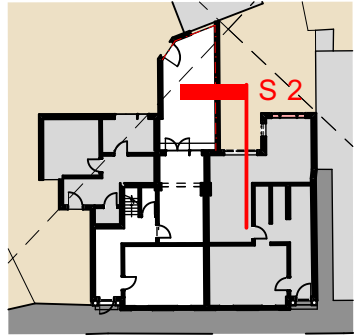

Site Plan @ 1:500

No.5's Second floor


No.5's First floor

No.5's Ground floor


No. 5B

No.5's Garden

Existing Section 2 @ 1:50

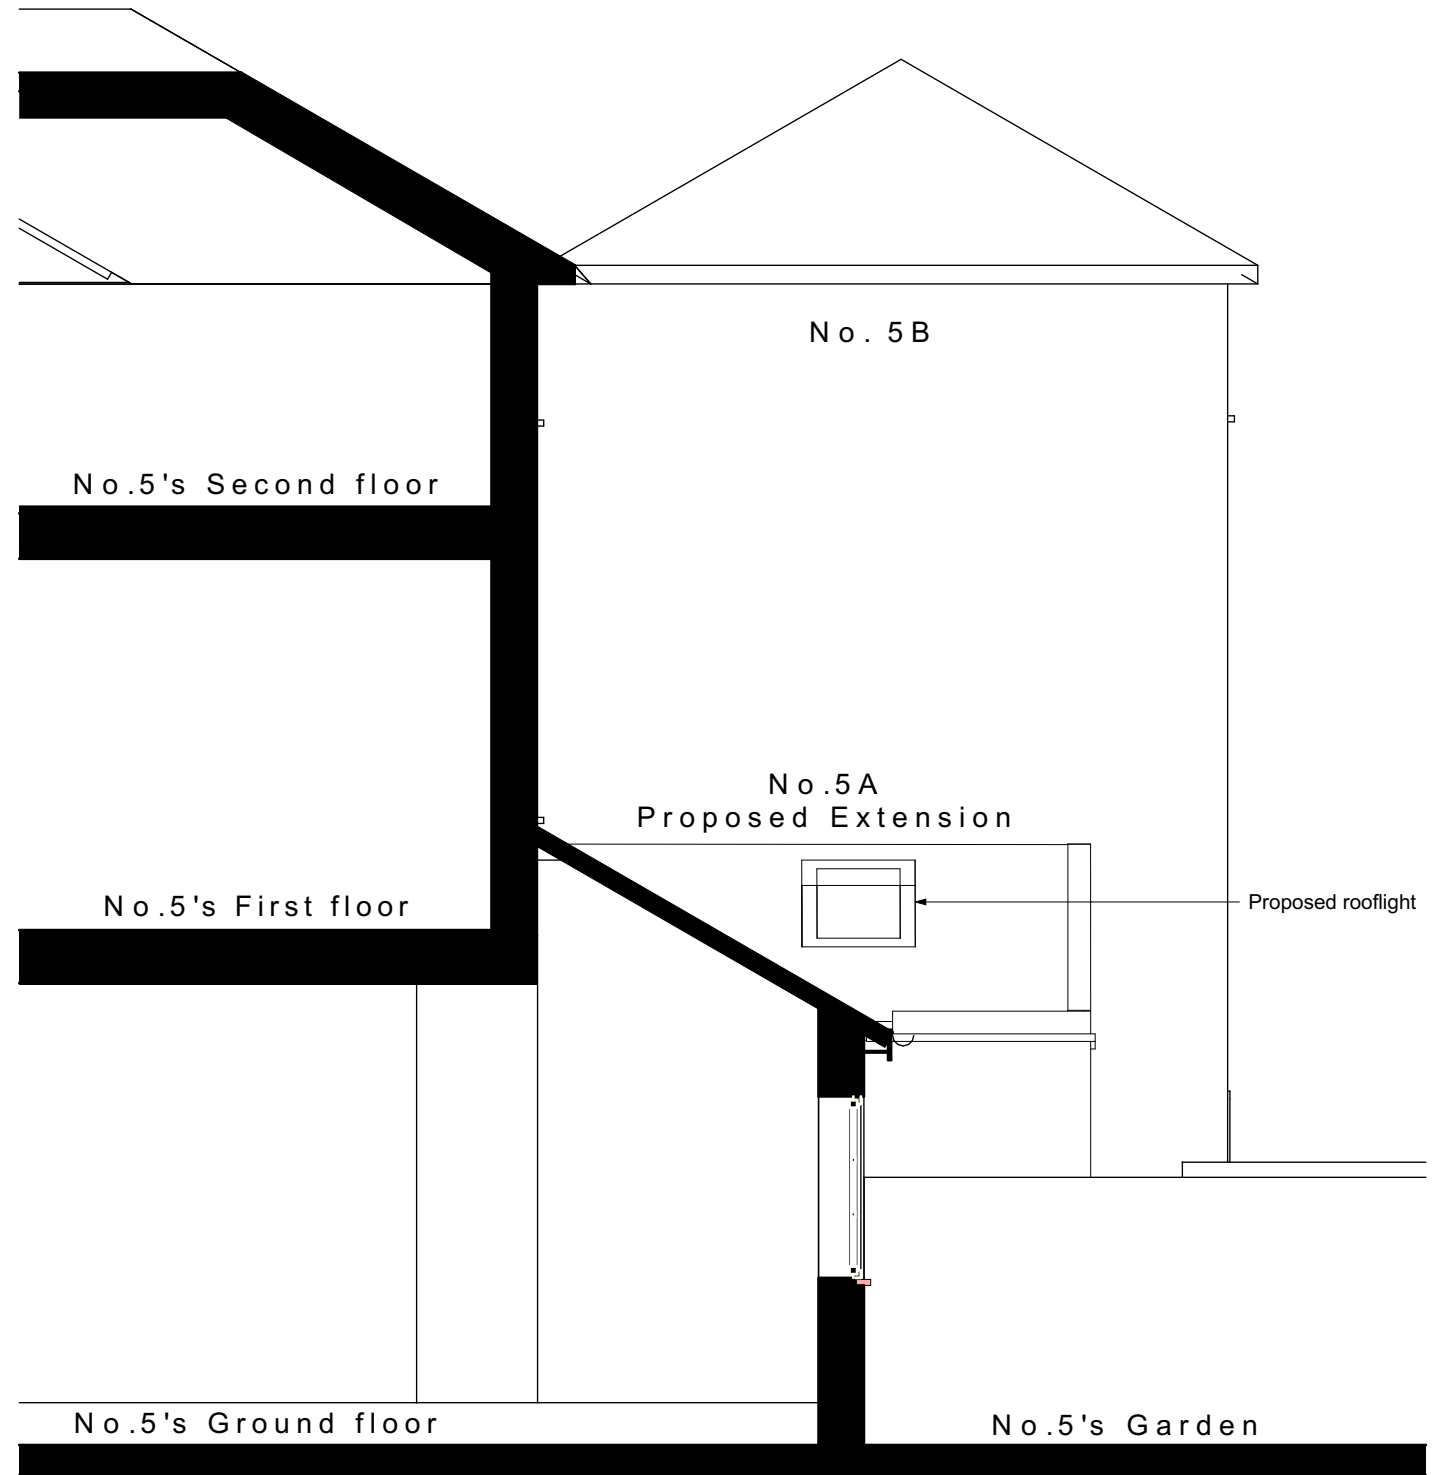

Proposed Section 2 @ 1:50

 

revisions & notes:

0

100mm @A3

Note: All dimensions to be checked on site by the contractor before fabrication and erection. Figured dimensions to be taken in preference to scaled dimensions. This drawing is the copyright of the architects and must not be reproduced or used without their express consent, except for the purposes of a planning application. Electronic issue of this drawing to be confirmed by paper hard copy only.

project: 5A King Street
Emsworth
West Sussex
PO10 7AX
drawing name: Existing and Proposed
Section 2 (South East)
status: PRELIMINARY
date: AUG 2018
scale: 1:50
drawn: KC

pwparchitects
61 South Street, Havant, Hampshire PO9 1BZ
t: 023 9248 2494 f: 023 9248 1152
e: design@pwp-architects.com w: www.pwp-architects.com
Project No. **5532** drawing No. **1301** rev -