





Proposed Front Elevation
Scale 1:100

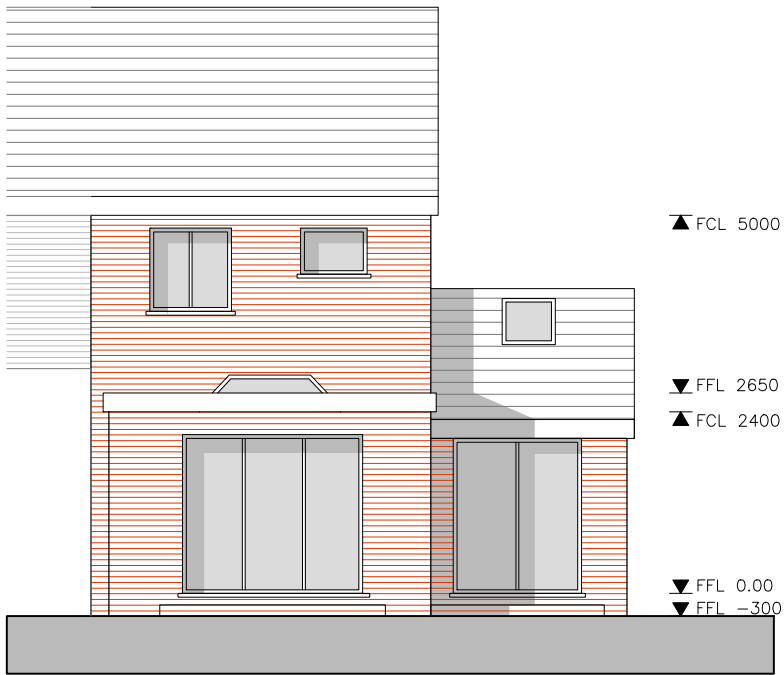

Proposed Rear Elevation
Scale 1:100

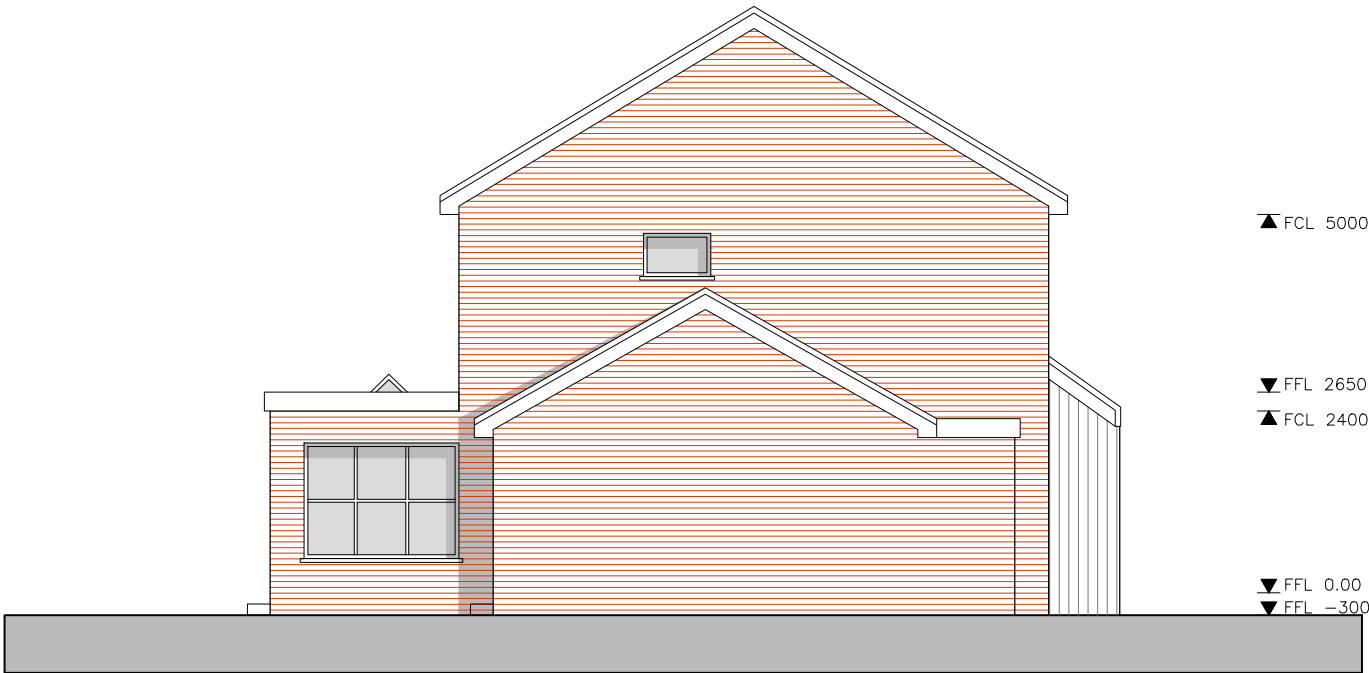

Proposed Side Elevation
Scale 1:100

Rev	Date	Description	By	PM
A	26.09.18	First Issue	RO	JM

REVISIONS

0 1 1.5 2 3 4 5m

Design Team Studios LLP

Copyright Reserved

Check Dimensions on Site

© Crown copyright and database rights [2018]

Ordnance Survey 0100031673

© Local Government Information House Limited copyright and database rights [2018] 0100031673

DRAWING STATUS:
Planning

REVISION:
A

PROJECT
17 Kempton Park
Waterlooville Hampshire PO7 8NN
CLIENT
Dennis Wilkins and Gail Ballard
Scale @ A3: 1:100
Date : © Sep 2018

Drawn by : RO
Checked by : JM

DRAWING TITLE
Proposed Elevations
-
DRAWING NUMBER:
385.P102_A

Design Team
Studios

City Office (Design Drawn)

The Clock Tower, Great Southsea Street at Castle Road

Southsea, Portsmouth, Hants, PO5 3BY

Tel: 02392 837149

E: info@designteamstudios.com

W: www.designteamstudios.com

PS 10342