


PROPOSED ELEVATION
FACING NORTH

EXISTING NORTH ELEVATION

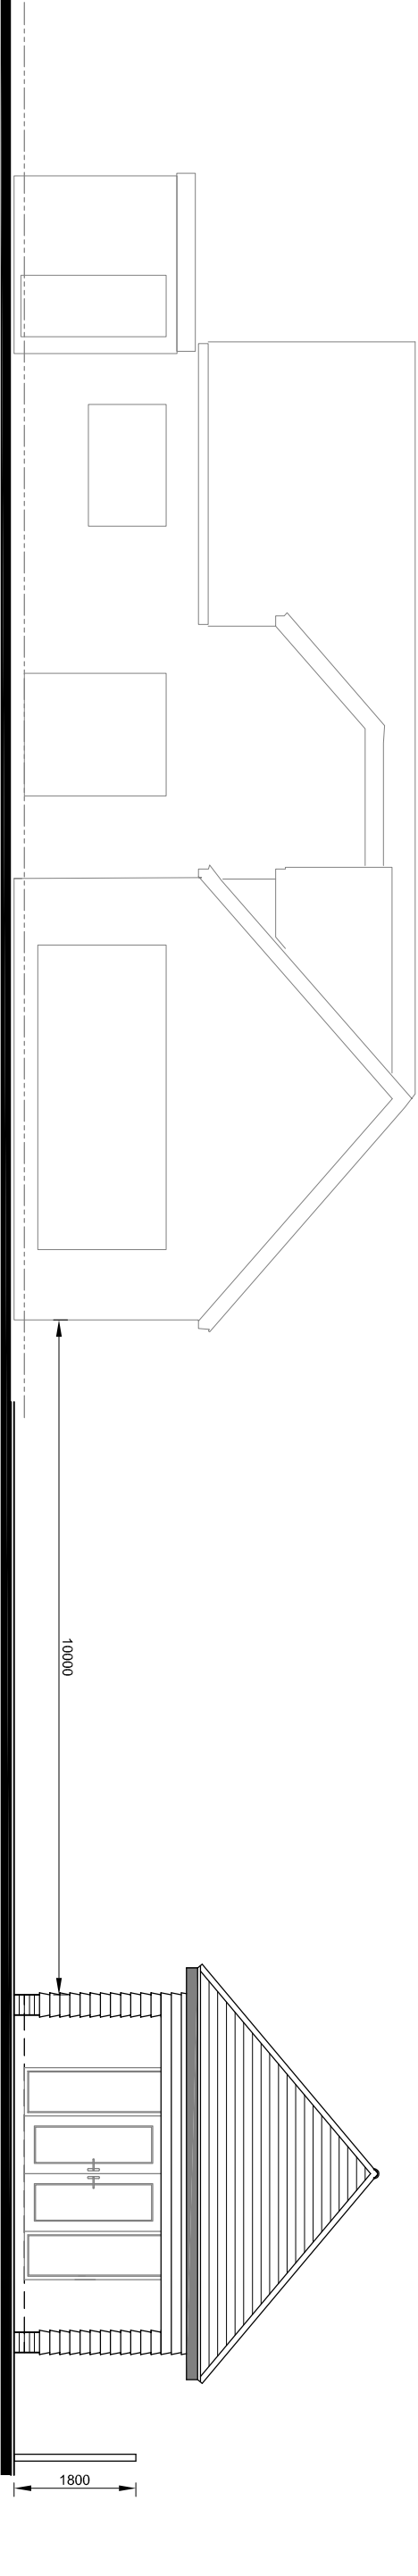

EXISTING SOUTH ELEVATION

PROPOSED ELEVATION
FACING SOUTH

PROPOSED STABLE BLOCK AND ANNEX ART STUDIO POUND HOUSE			
PROPOSED ART STUDIO			
APRIL 2018	1 : 100 @ A3		
Drg No. PH107	REV B	JG	