


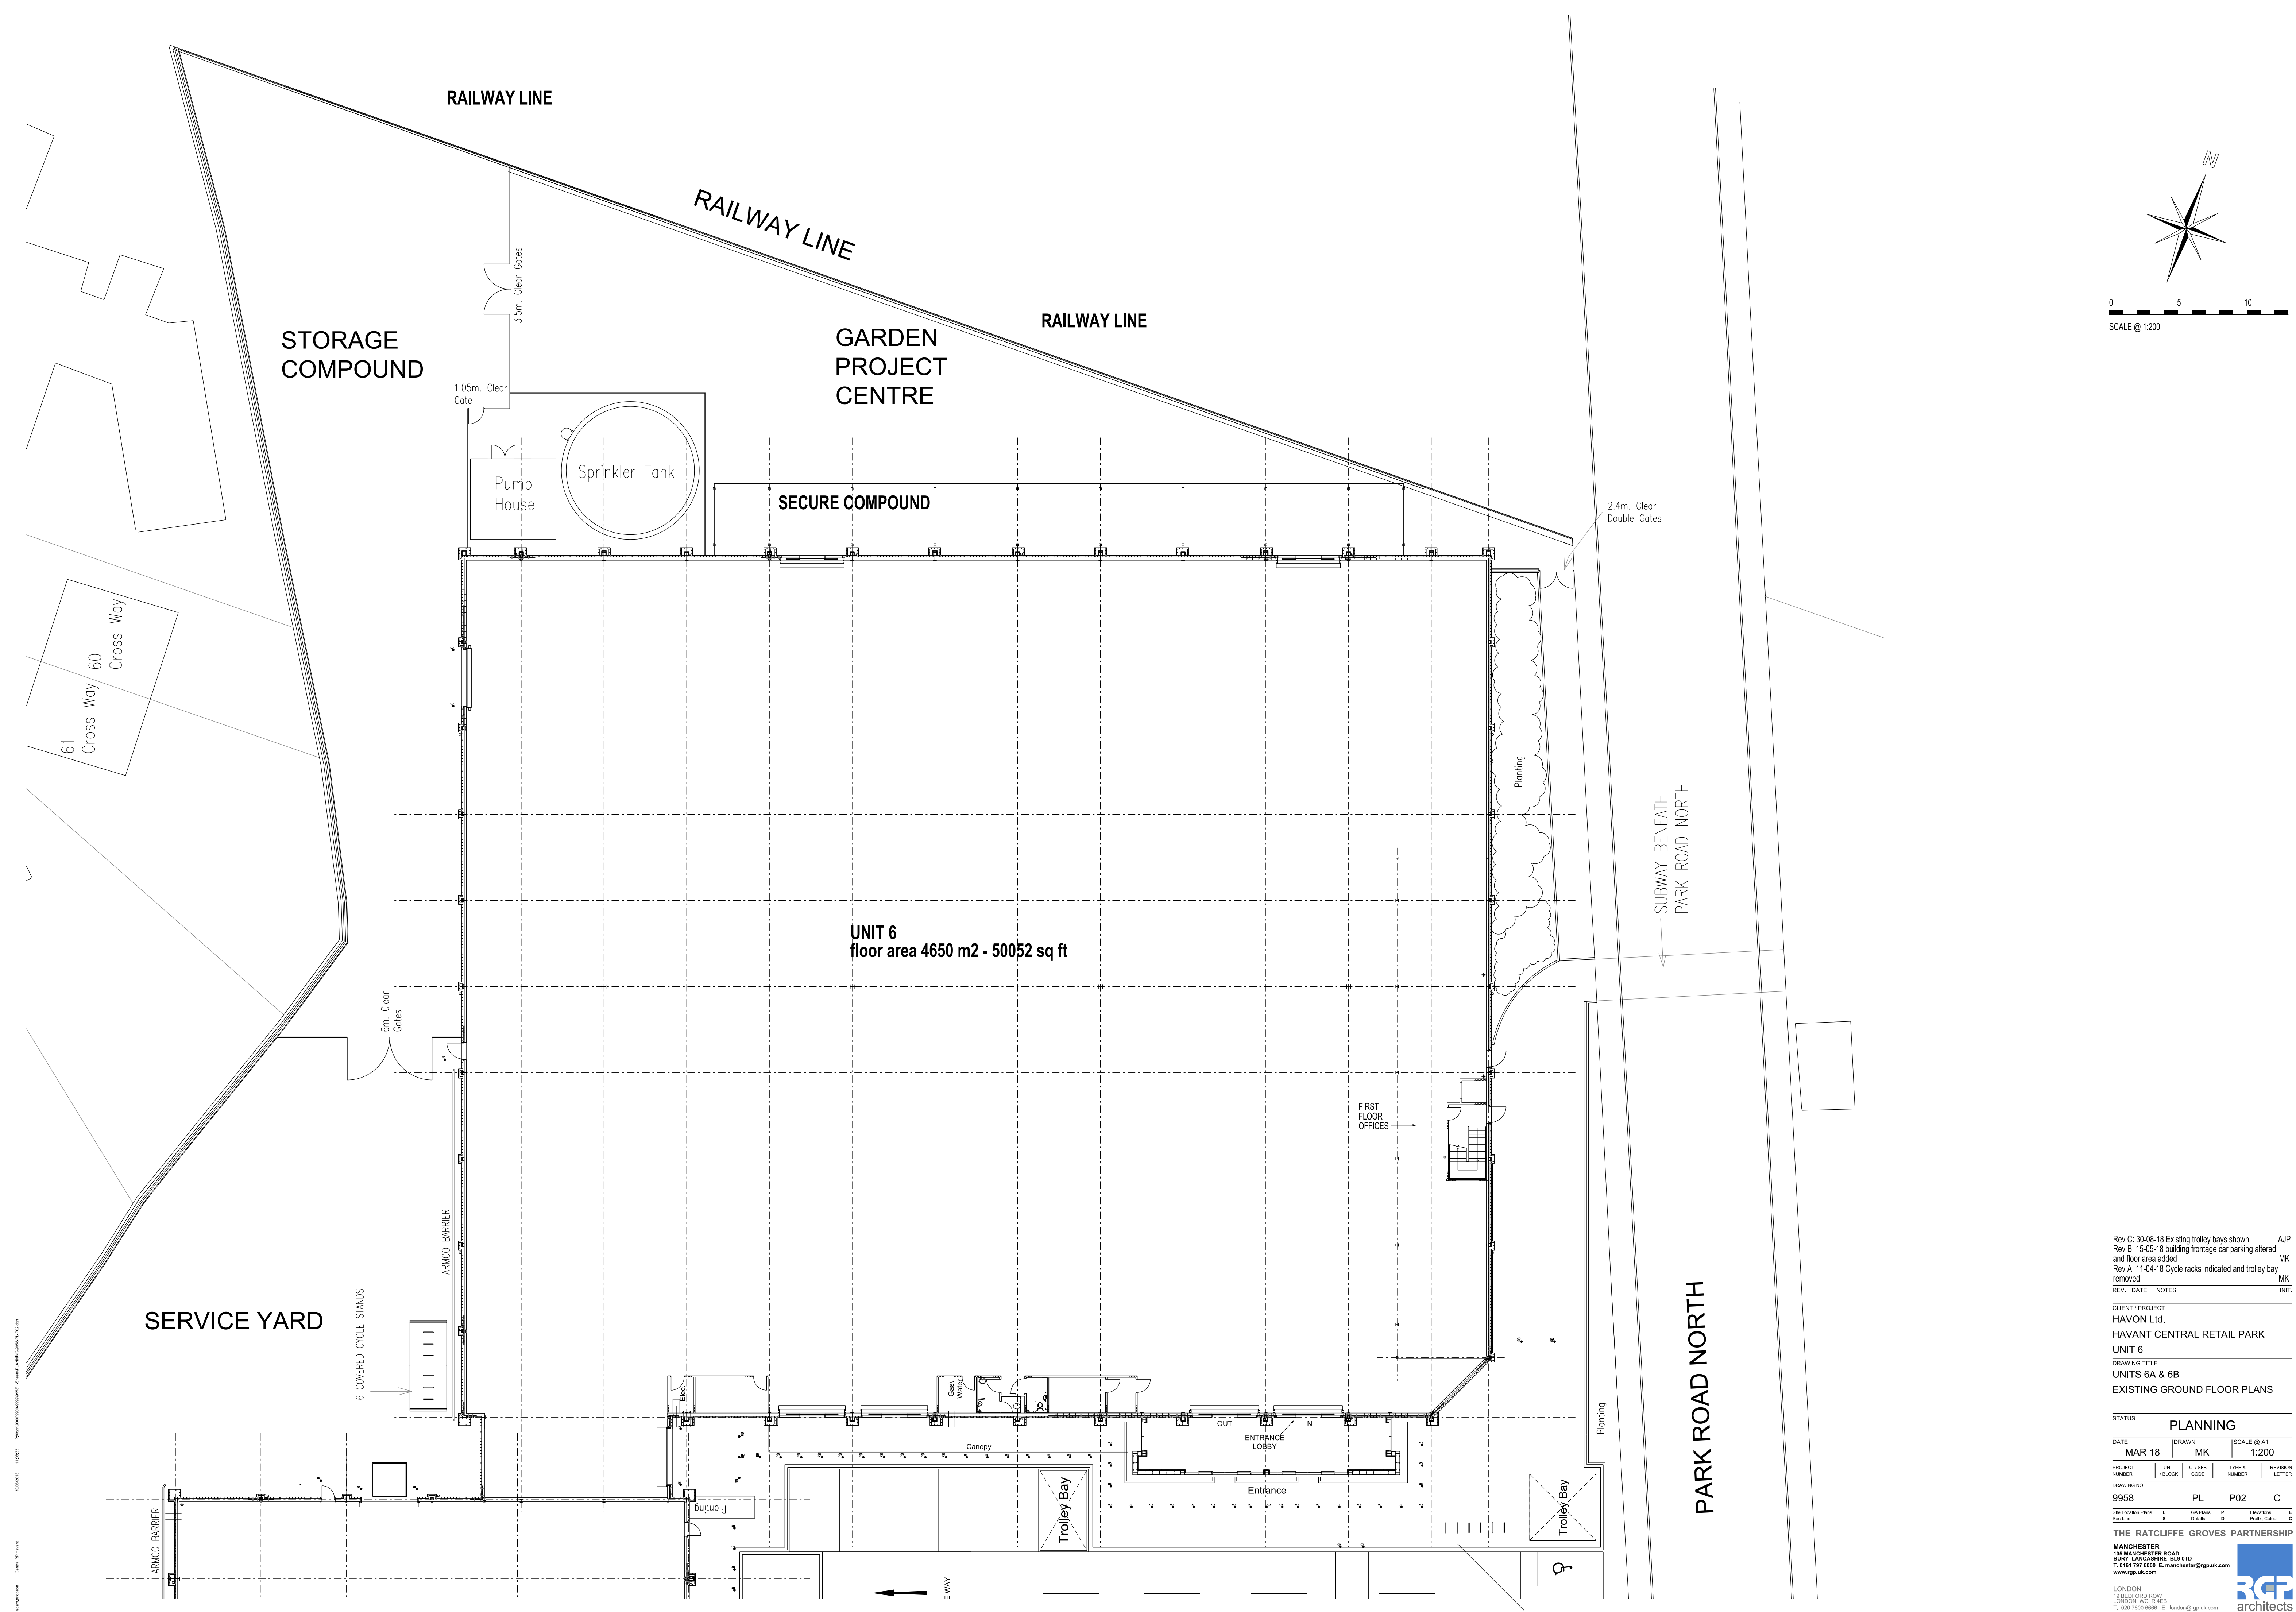

Rev C: 30-08-18 Existing trolley bays shown
Rev B: 15-05-18 building frontage car parking altered
and floor area added
Rev A: 11-04-18 Cycle racks indicated and trolley bay
removed

REV. DATE NOTES WIT.

CLIENT / PROJECT
HAVON Ltd.
HAVANT CENTRAL RETAIL PARK
UNIT 6
DRAWING TITLE
UNITS 6A & 6B
EXISTING GROUND FLOOR PLANS

STATUS
PLANNING

DATE	MAR 18	DRAWN	MK	SCALE @ A1	1:200
PROJECT NUMBER	9958	UNIT / BLOCK	CL / SITE CODE	TYPE & NUMBER	REVISION LETTER
DRAWING NO.	9958	PL	P02	C	

THE RATCLIFFE GROVES PARTNERSHIP
MANCHESTER
101 MANCHESTER ROAD
BURY LANCASHIRE BL9 6TD
T: 0161 797 6000 E: manchester@rgp.co.uk
www.rgp.co.uk

LONDON
19 REDFORD ROW
LONDON WC1R 4EB
T: 020 7600 6666 E: london@rgp.co.uk

