



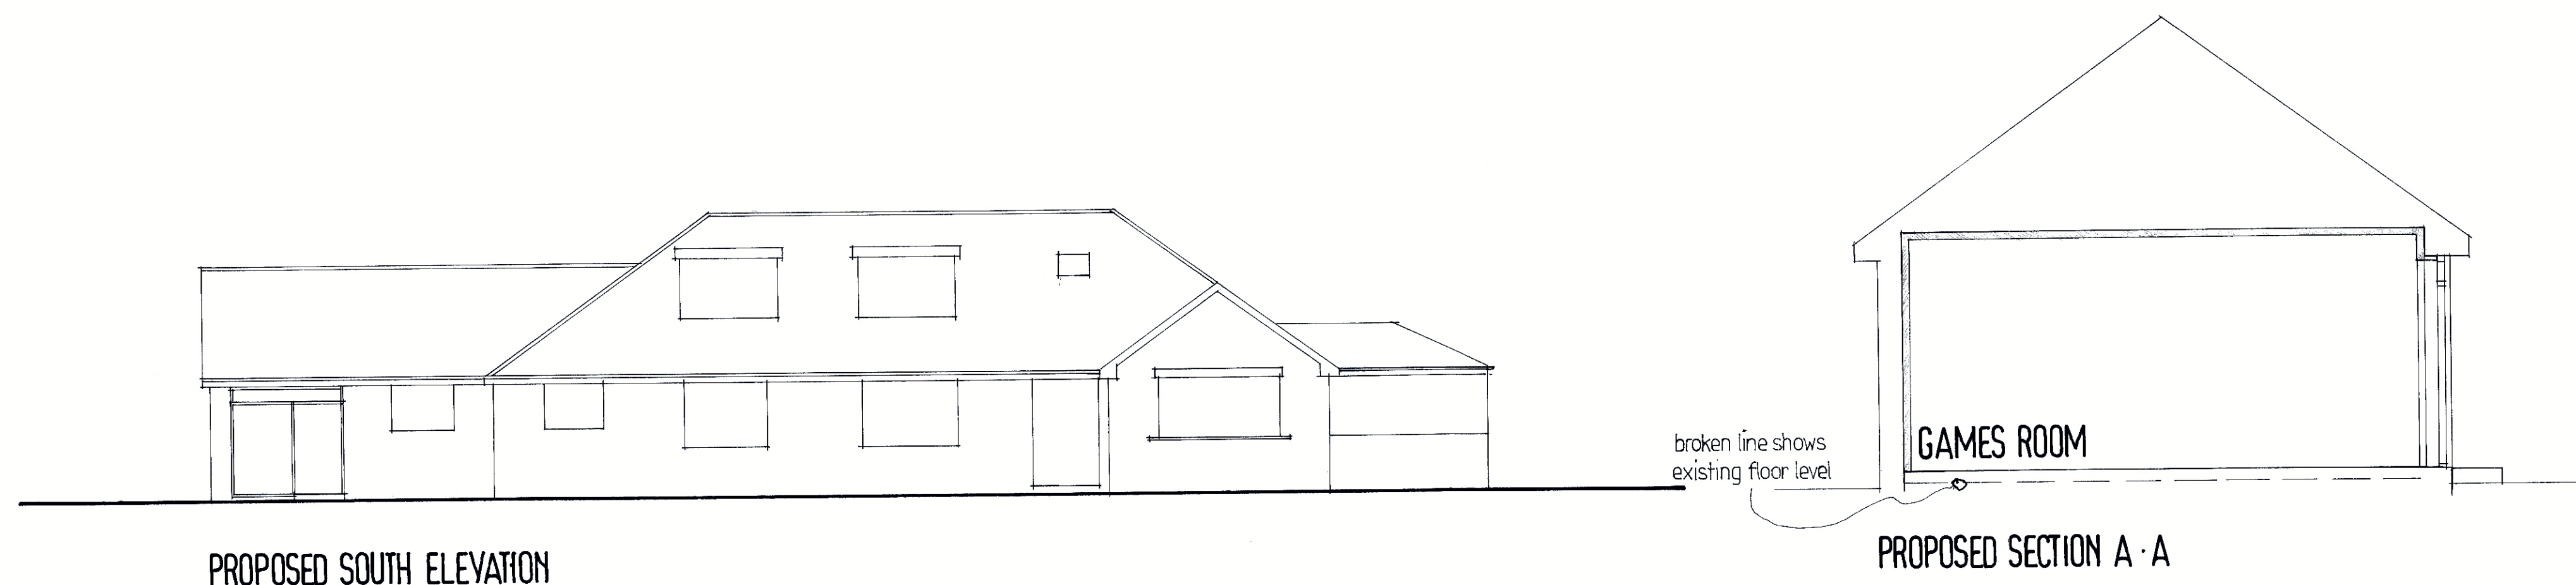

0m 1m 2m 3m 4m 5m 6m 7m 8m 9m 10m 11m 12m 13m 14m 15m
visual scale: 1:100 @ A1

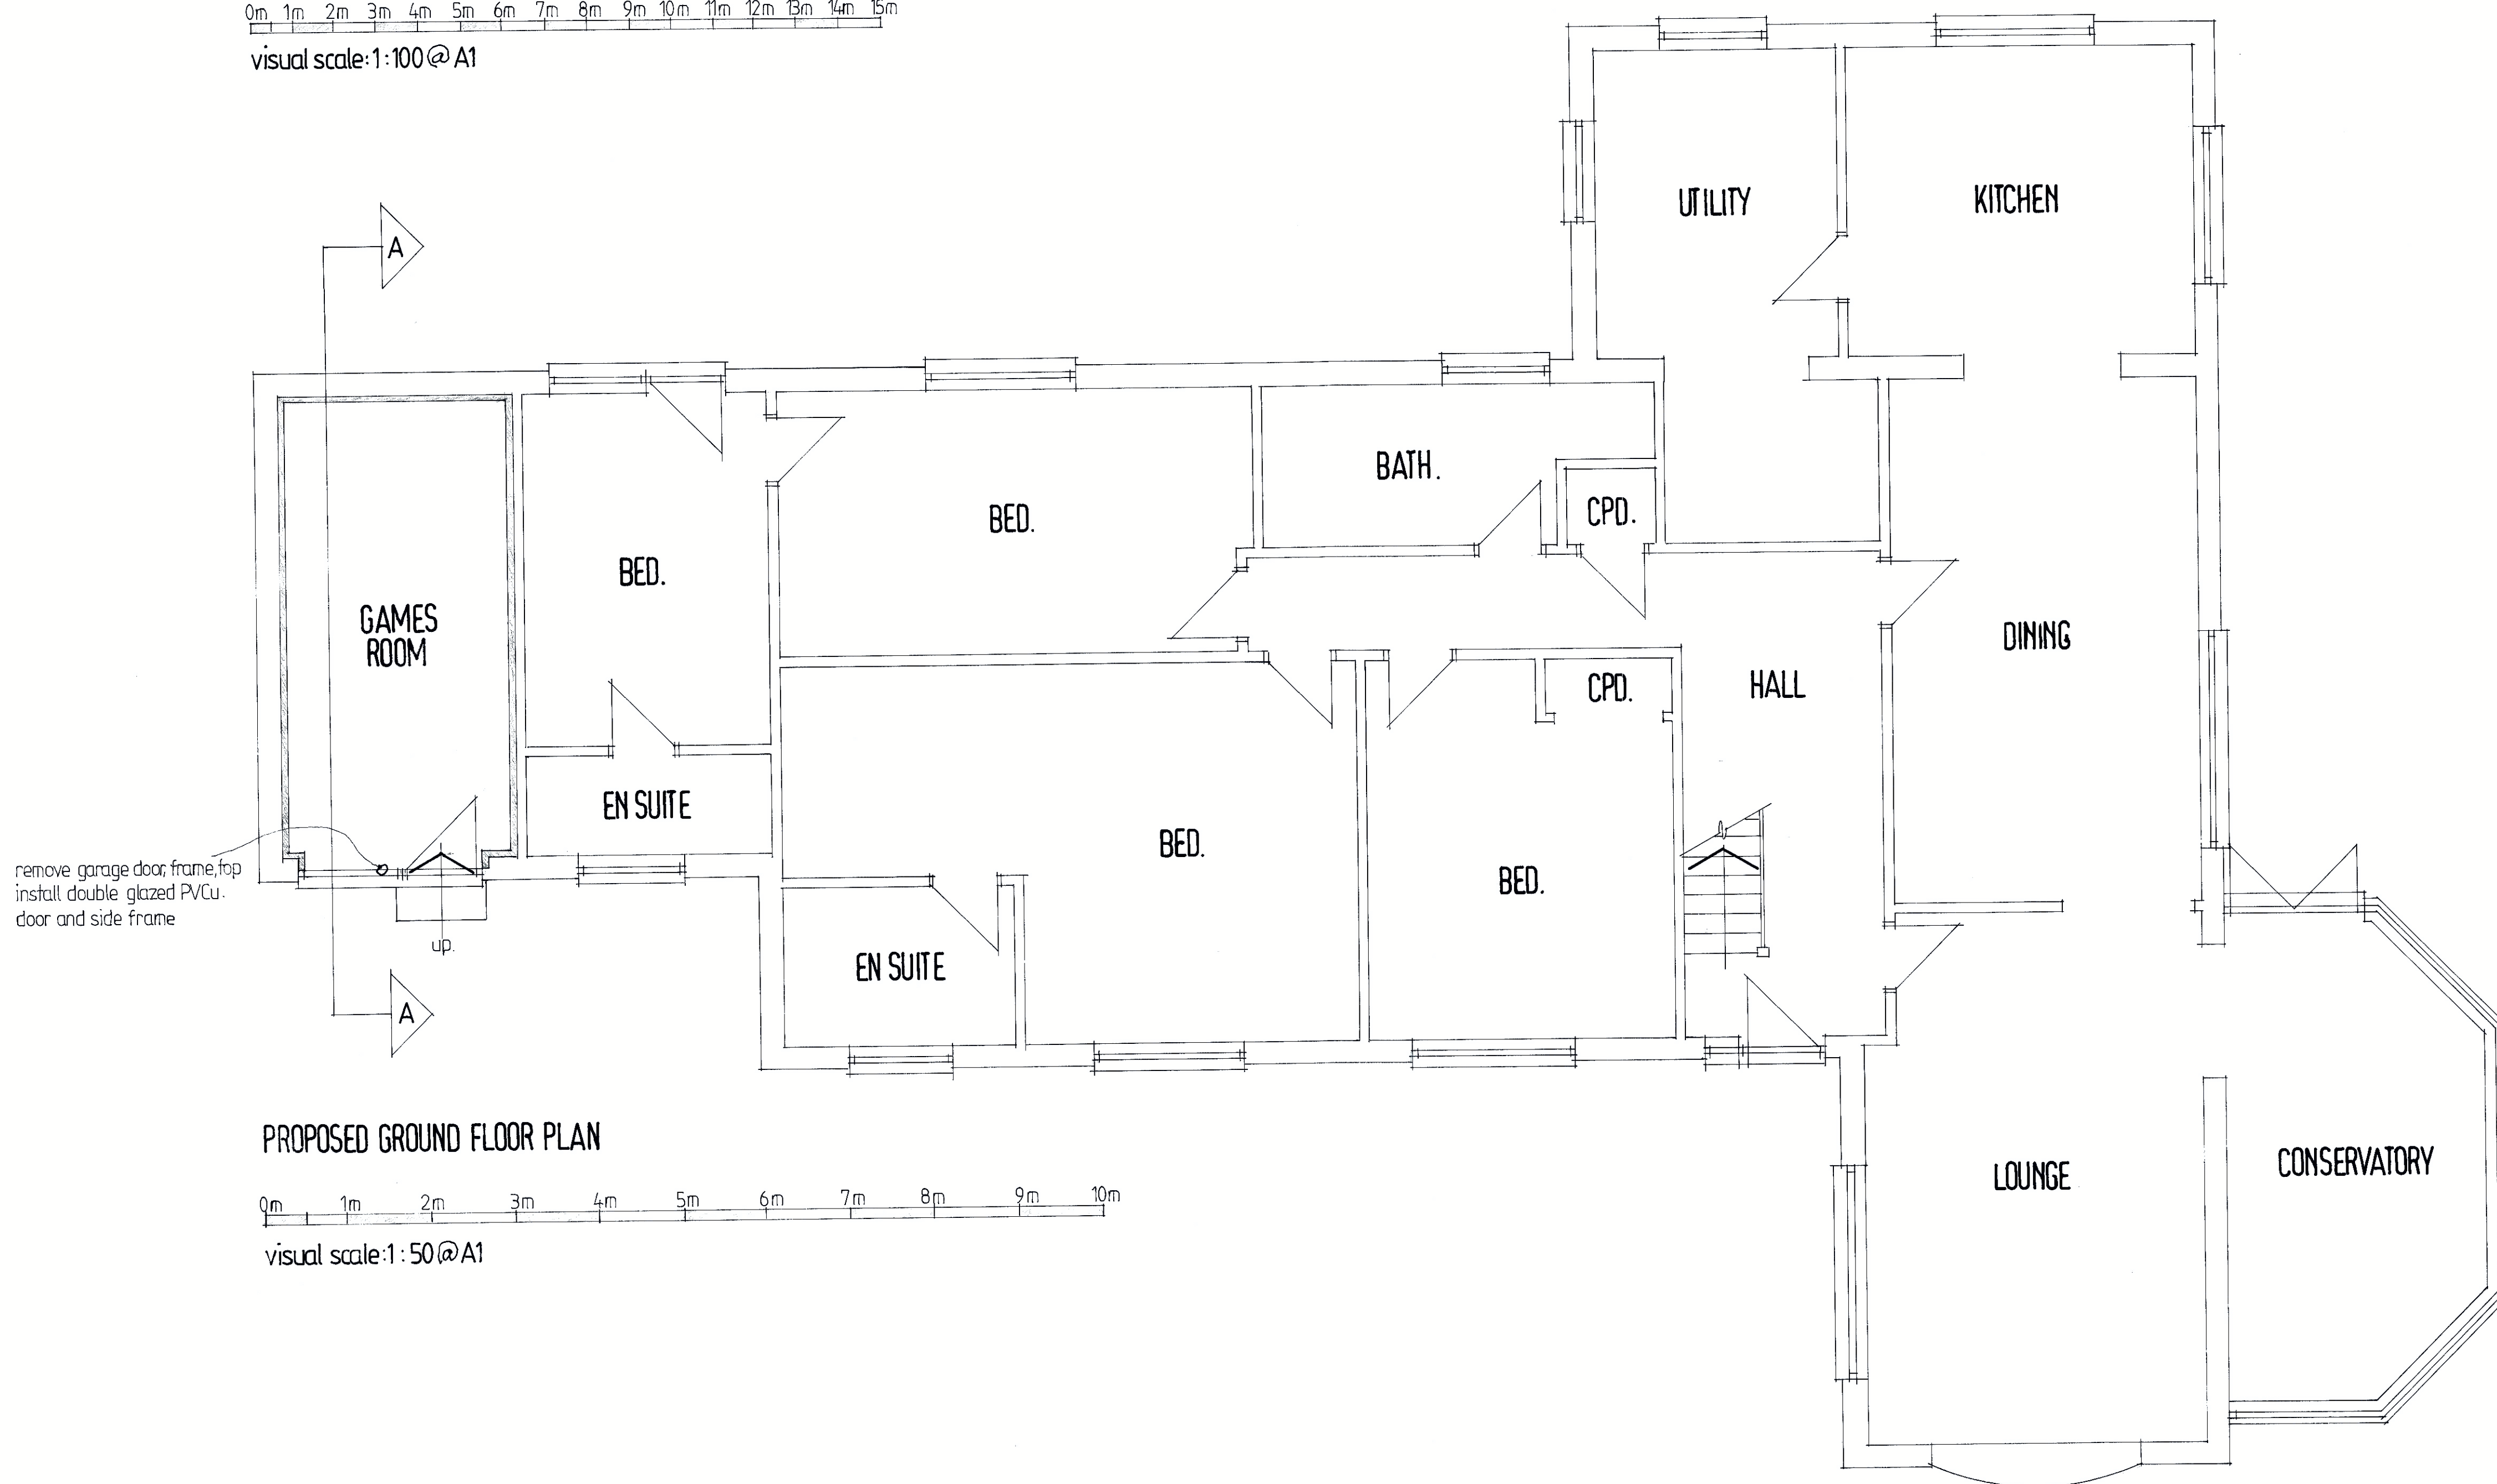

Nick Meredith
Building & Quantity
Surveyor
7 Wasdale Close
Horndean
Waterlooville
Hampshire
PO8 0DU

Tel: 02392 571 622
Mobile: 07596 703 517
E: nickmeredith052@gmail.com

Project
Garage Conversion to form Games Room
72 Rails Lane
Hayling Island

Client
Mr & Mrs M Matthew

Title
Proposed Ground Floor, South Elevation
& Section AA

Date
May 2018

Drawn
NM

Scale
1:50, 1:100,

Drawing No.
18.267.02