




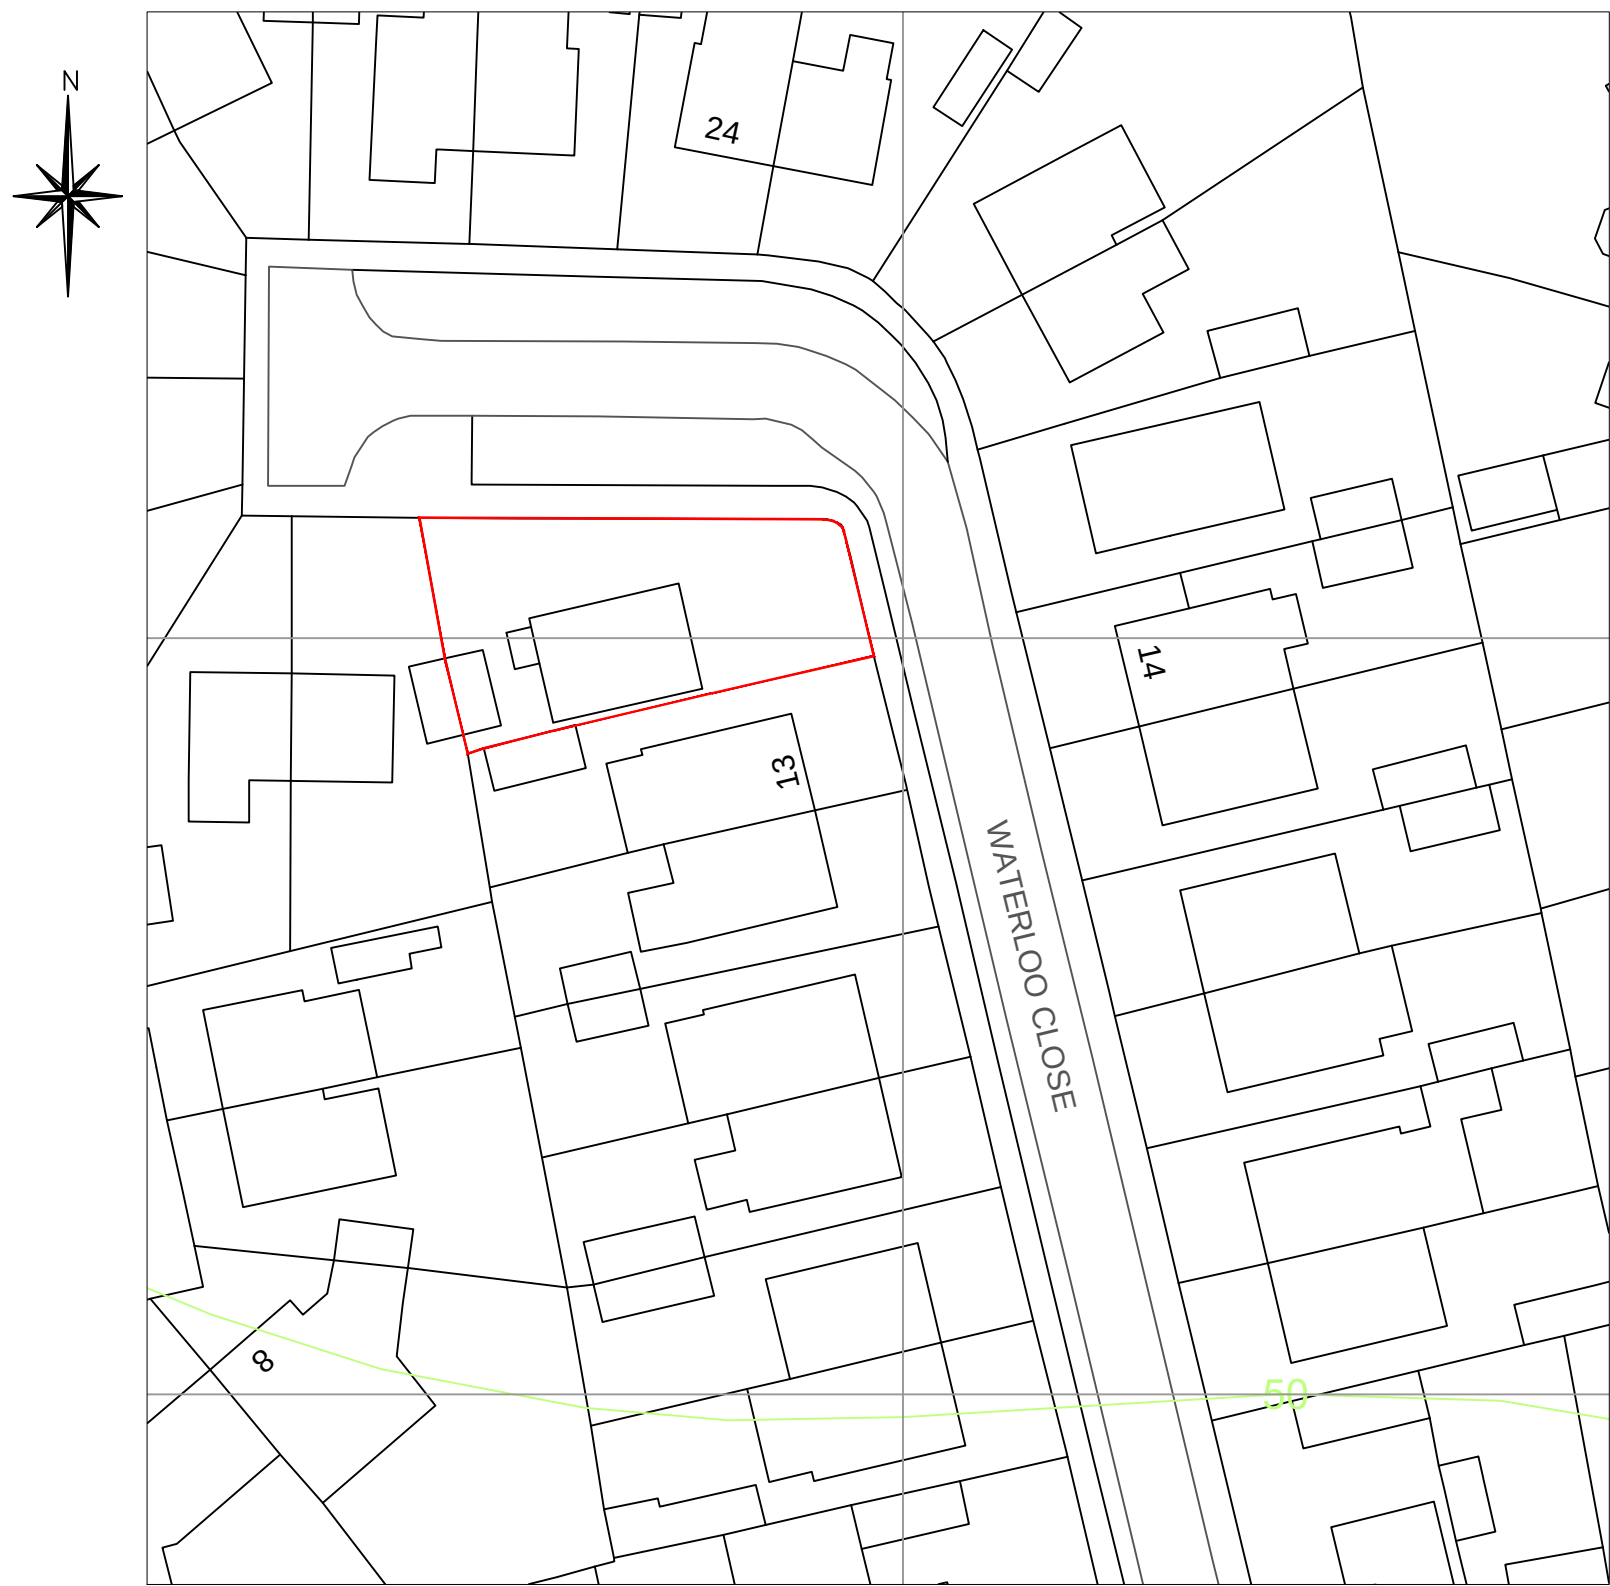

Site Location
Scale 1:500

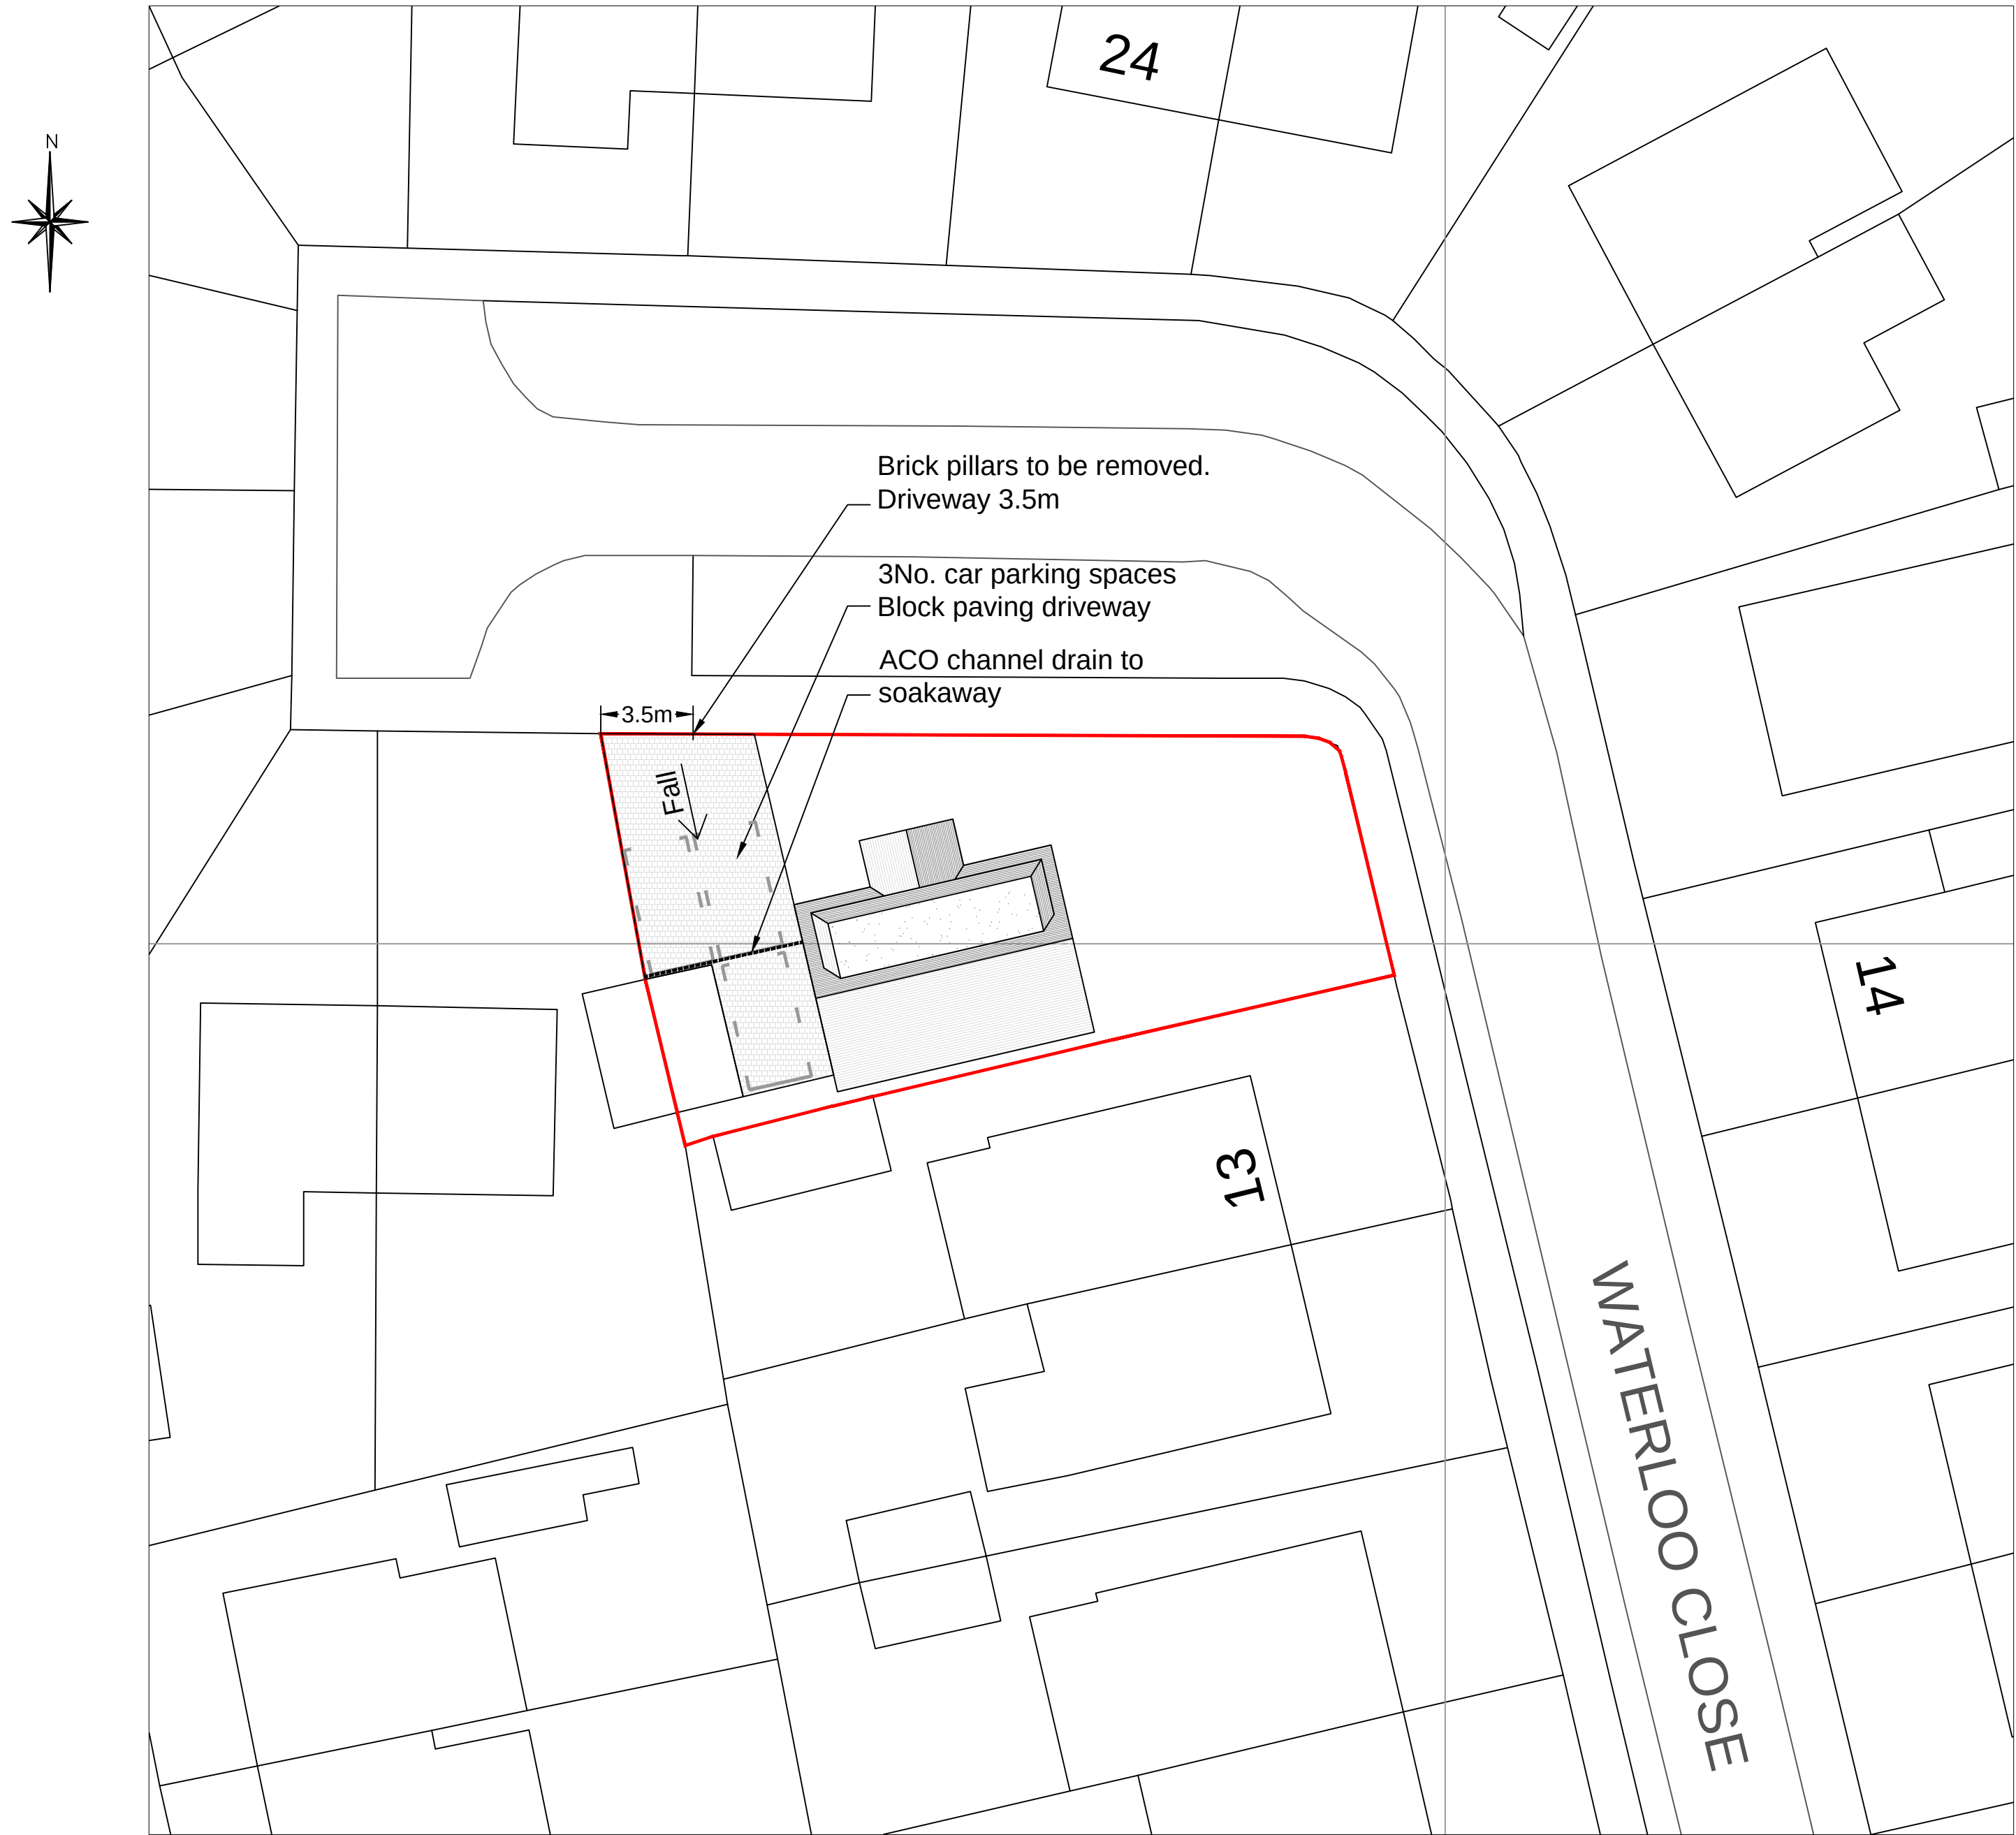

Block Plan
Scale 1:200

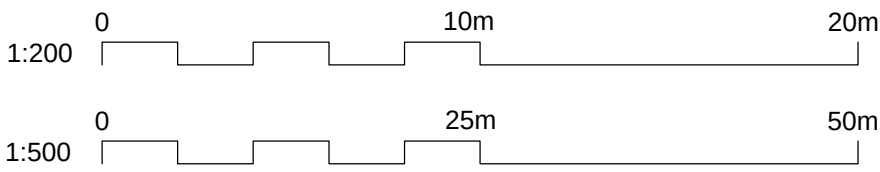

Crown copyright 2016. Supplied by copla ltd trading as UKPlanningMaps.com a licensed Ordnance Survey partner (100054135). Data licenced for 1 year, expiring 16 June 2018. Unique plan reference: v2b/16968

Do not scale from this drawing (other than for planning purposes), contractor to verify all dimensions before setting out, commencing work or placing orders



Project
Proposed extension

5 Waterloo Close
Cowplain, PO8 8QJ

Client


Drawing Title
Site Location and Block Plan

Date	Drawing No.	Rev
12.06.2017	1384-010	A



Page Size	Scale
A1	AS SHOWN

M3 Architectural Design Ltd.
377 - 399 London Road
Camberley, GU15 3HL
t: 01276 300024
e: info@m3architecturaldesign.co.uk
w: www.m3architecturaldesign.co.uk

© 2012 M3 Architectural Design Ltd.

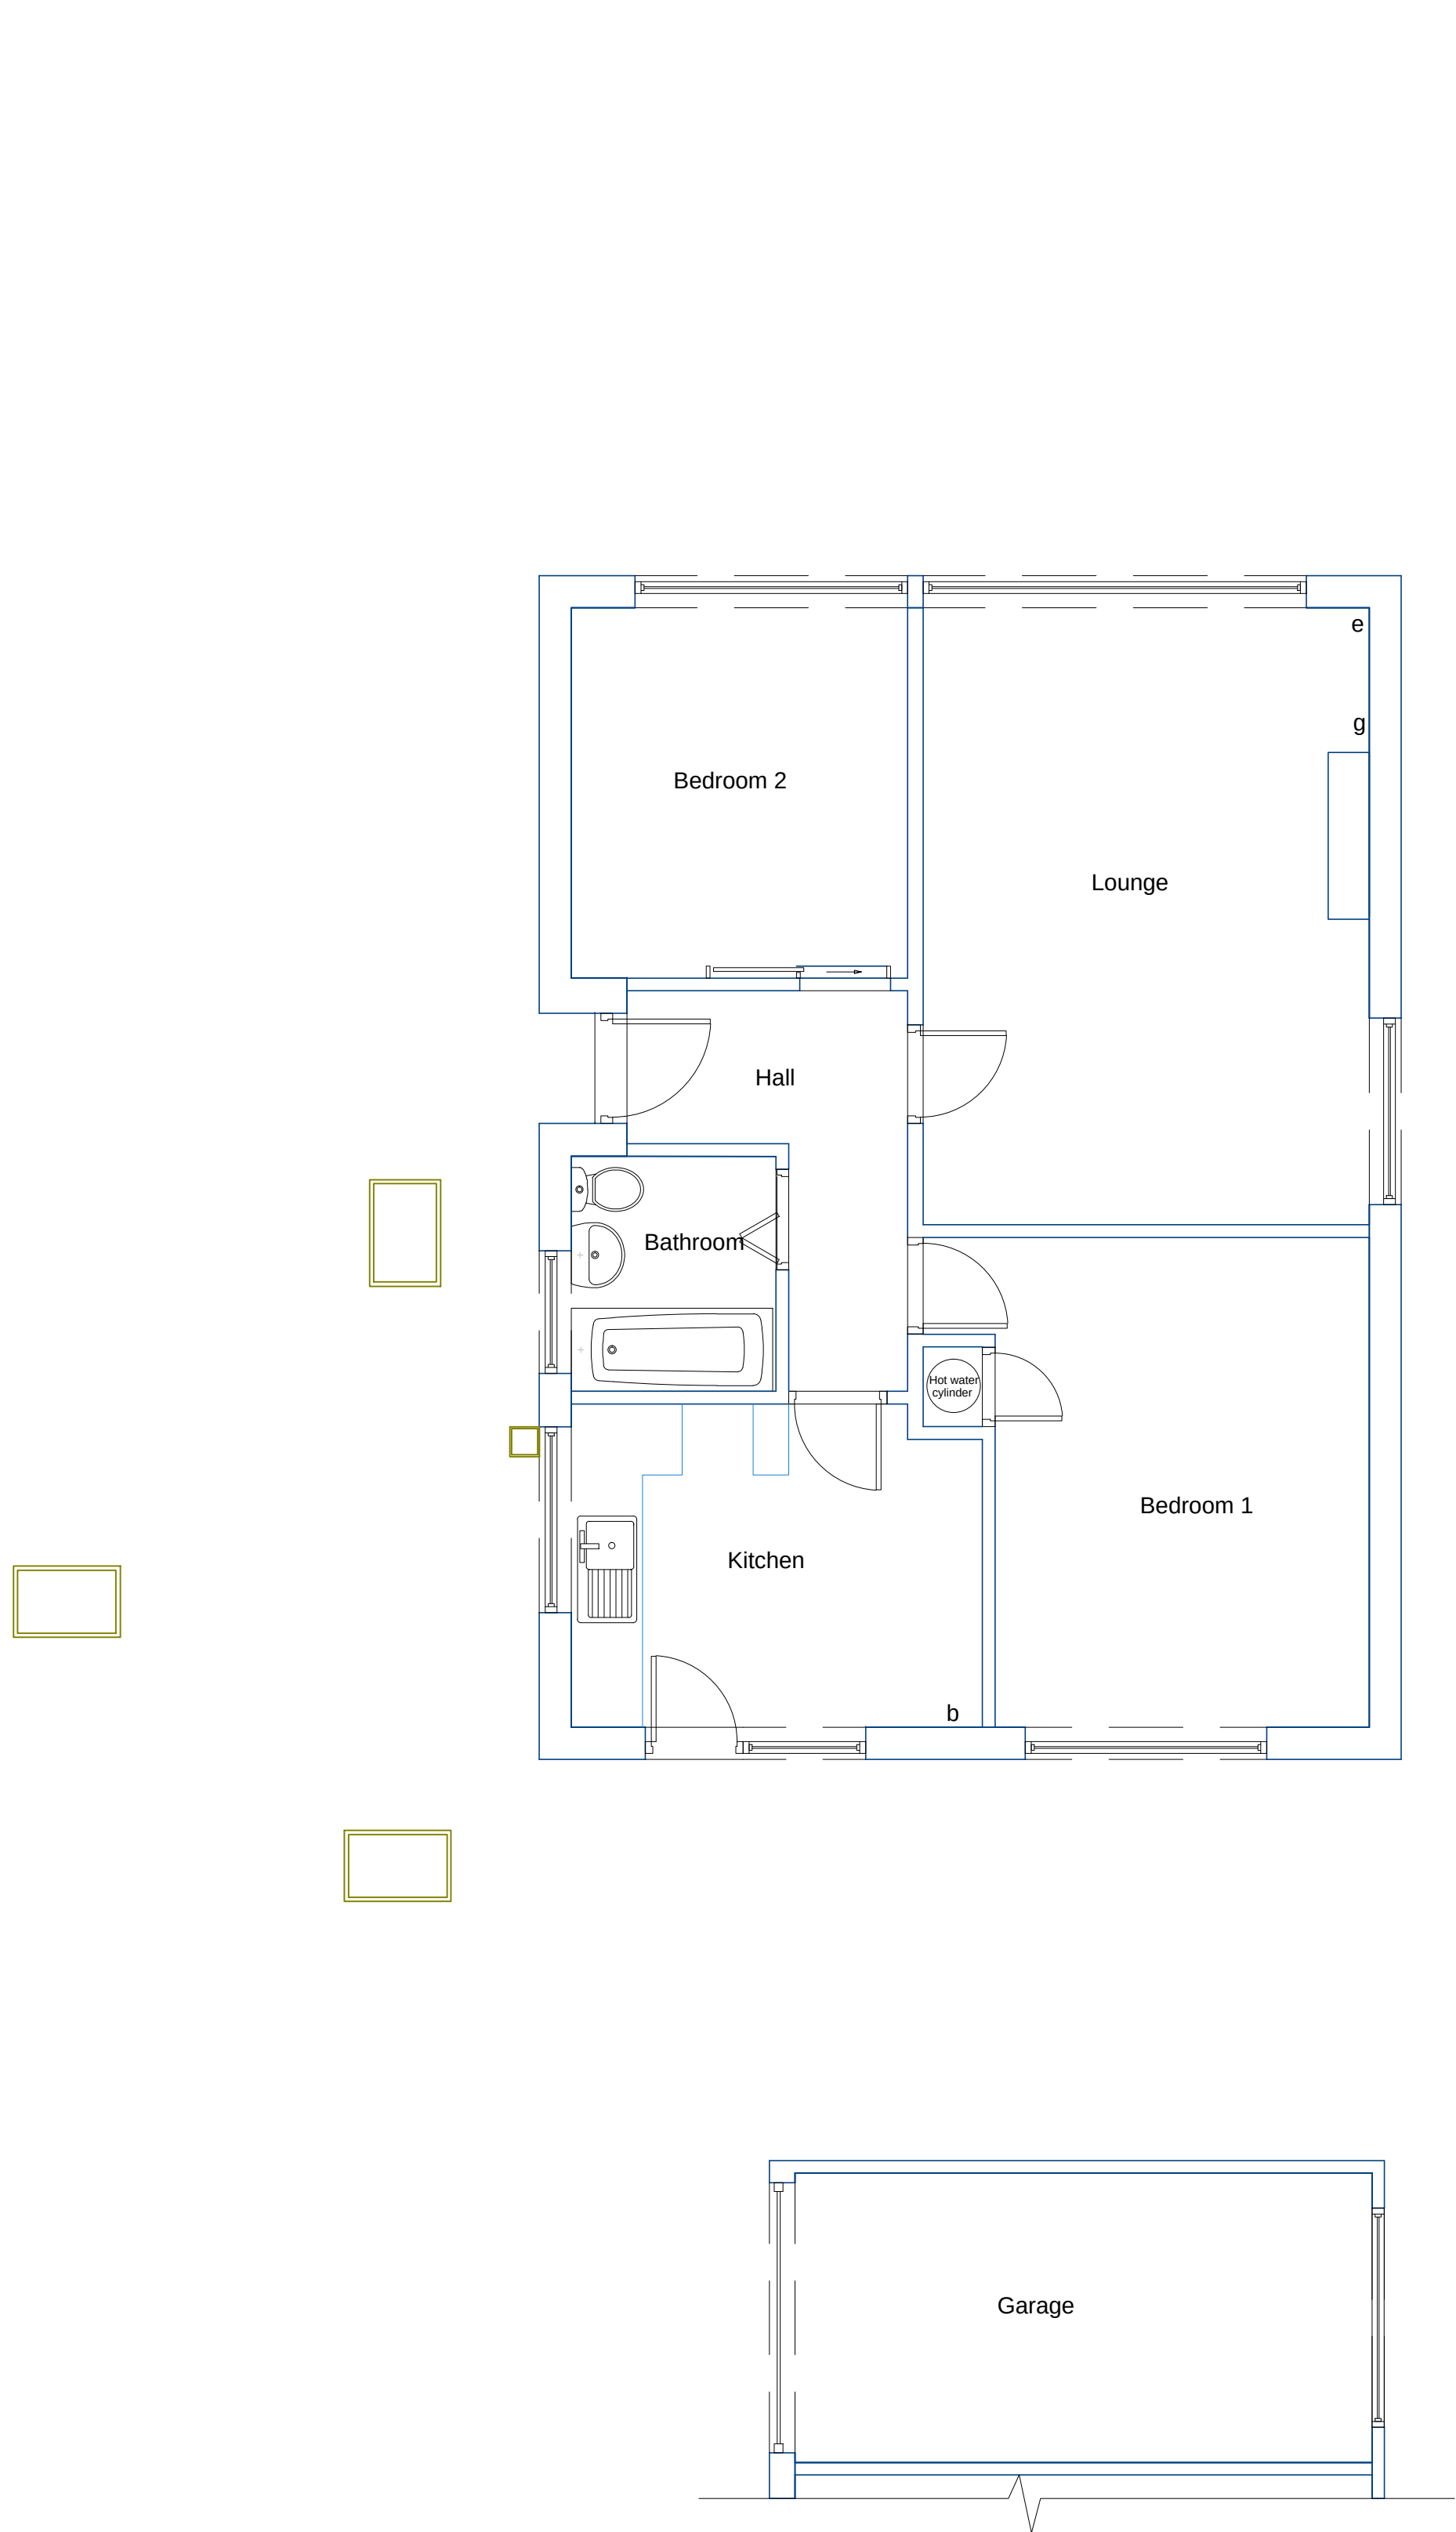

Existing Ground Floor Plan
Scale 1:50

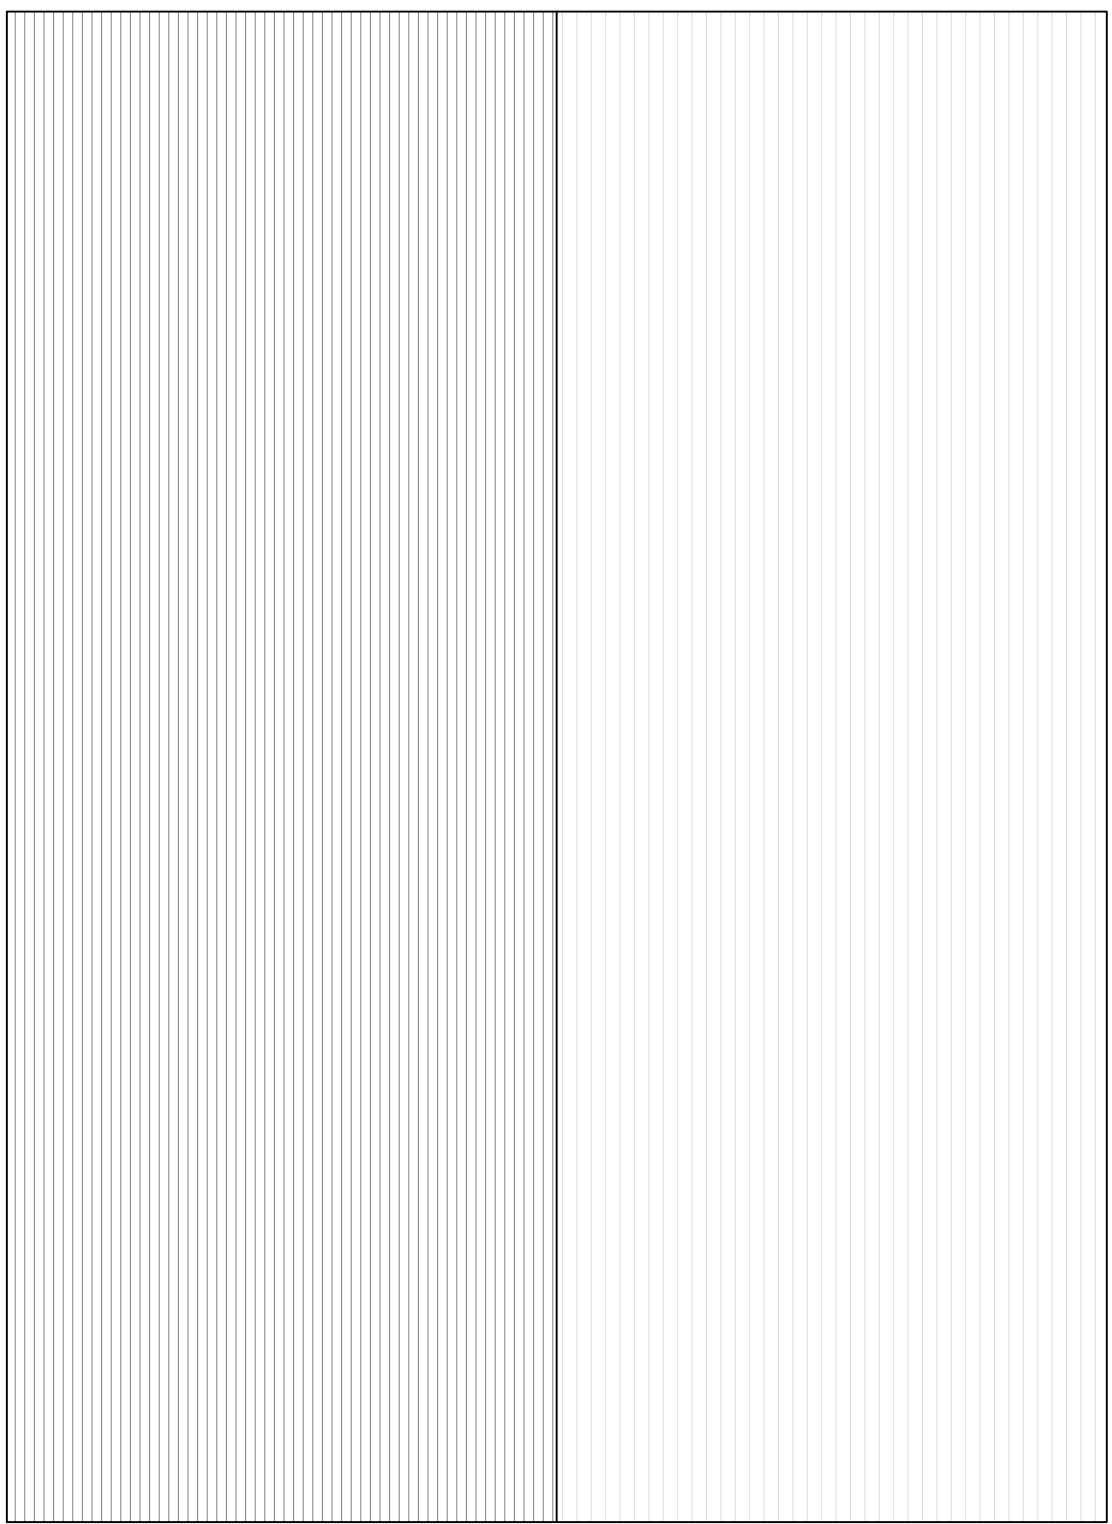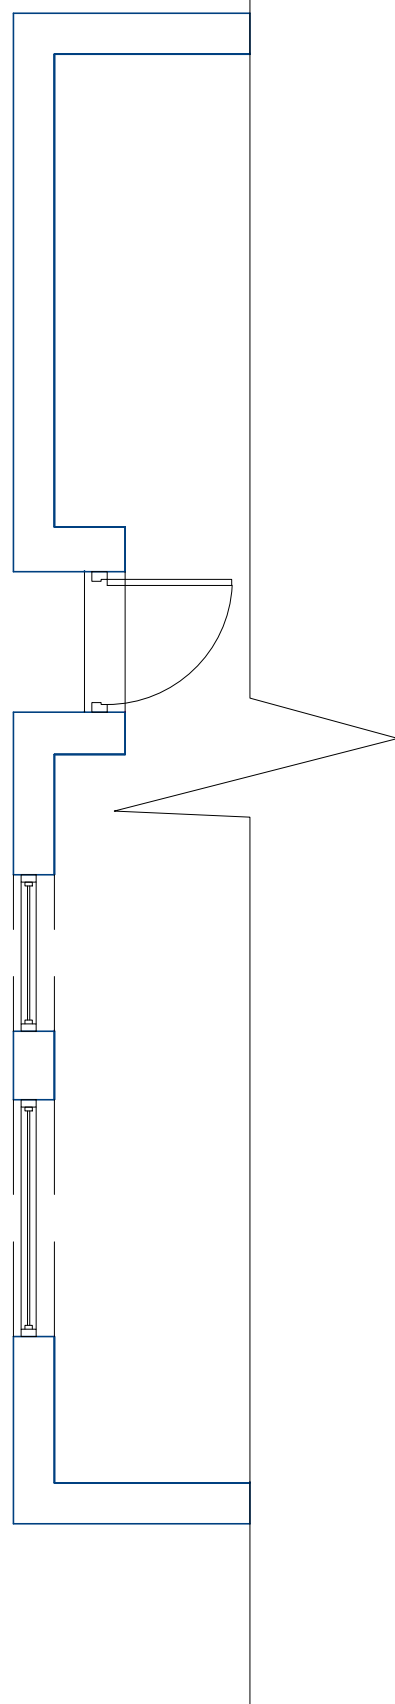

Existing Roof Plan
Scale 1:50

w = wardrobe
c = cupboard
e = electric meter
g = gas meter
b = boiler
cu = consumer unit

All materials to match existing

All dimensions showing are structural build sizes not finished sizes

Do not scale from this drawing (other than for planning purposes), contractor to verify all dimensions before setting out, commencing work or placing orders



Project
Proposed extension

5 Waterloo Close
Cowplain, PO8 8QJ

Client

Drawing Title
Existing Plans

Date
12.06.2017

Drawing No.
1384-100


Rev
-



Page Size
A1

Scale
1:50



M3 Architectural Design Ltd.
377 - 399 London Road
Camberley, GU15 3HL
t: 01276 300024
e: info@m3architecturaldesign.co.uk
w: www.m3architecturaldesign.co.uk

© 2012 M3 Architectural Design Ltd.

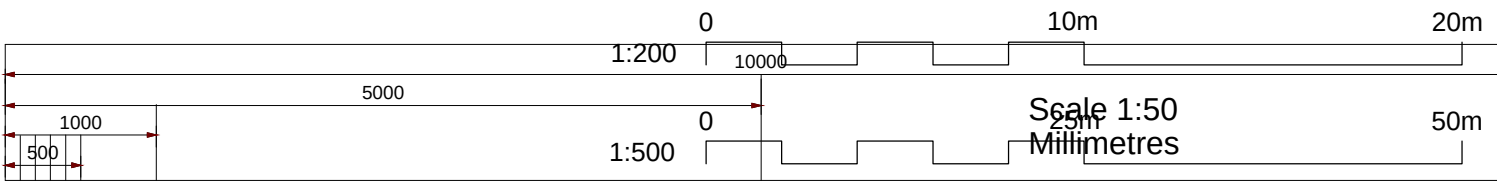


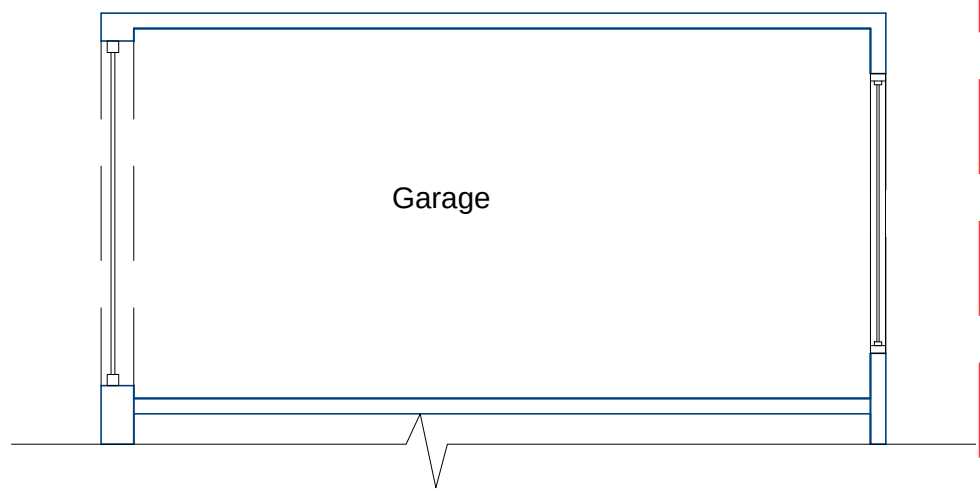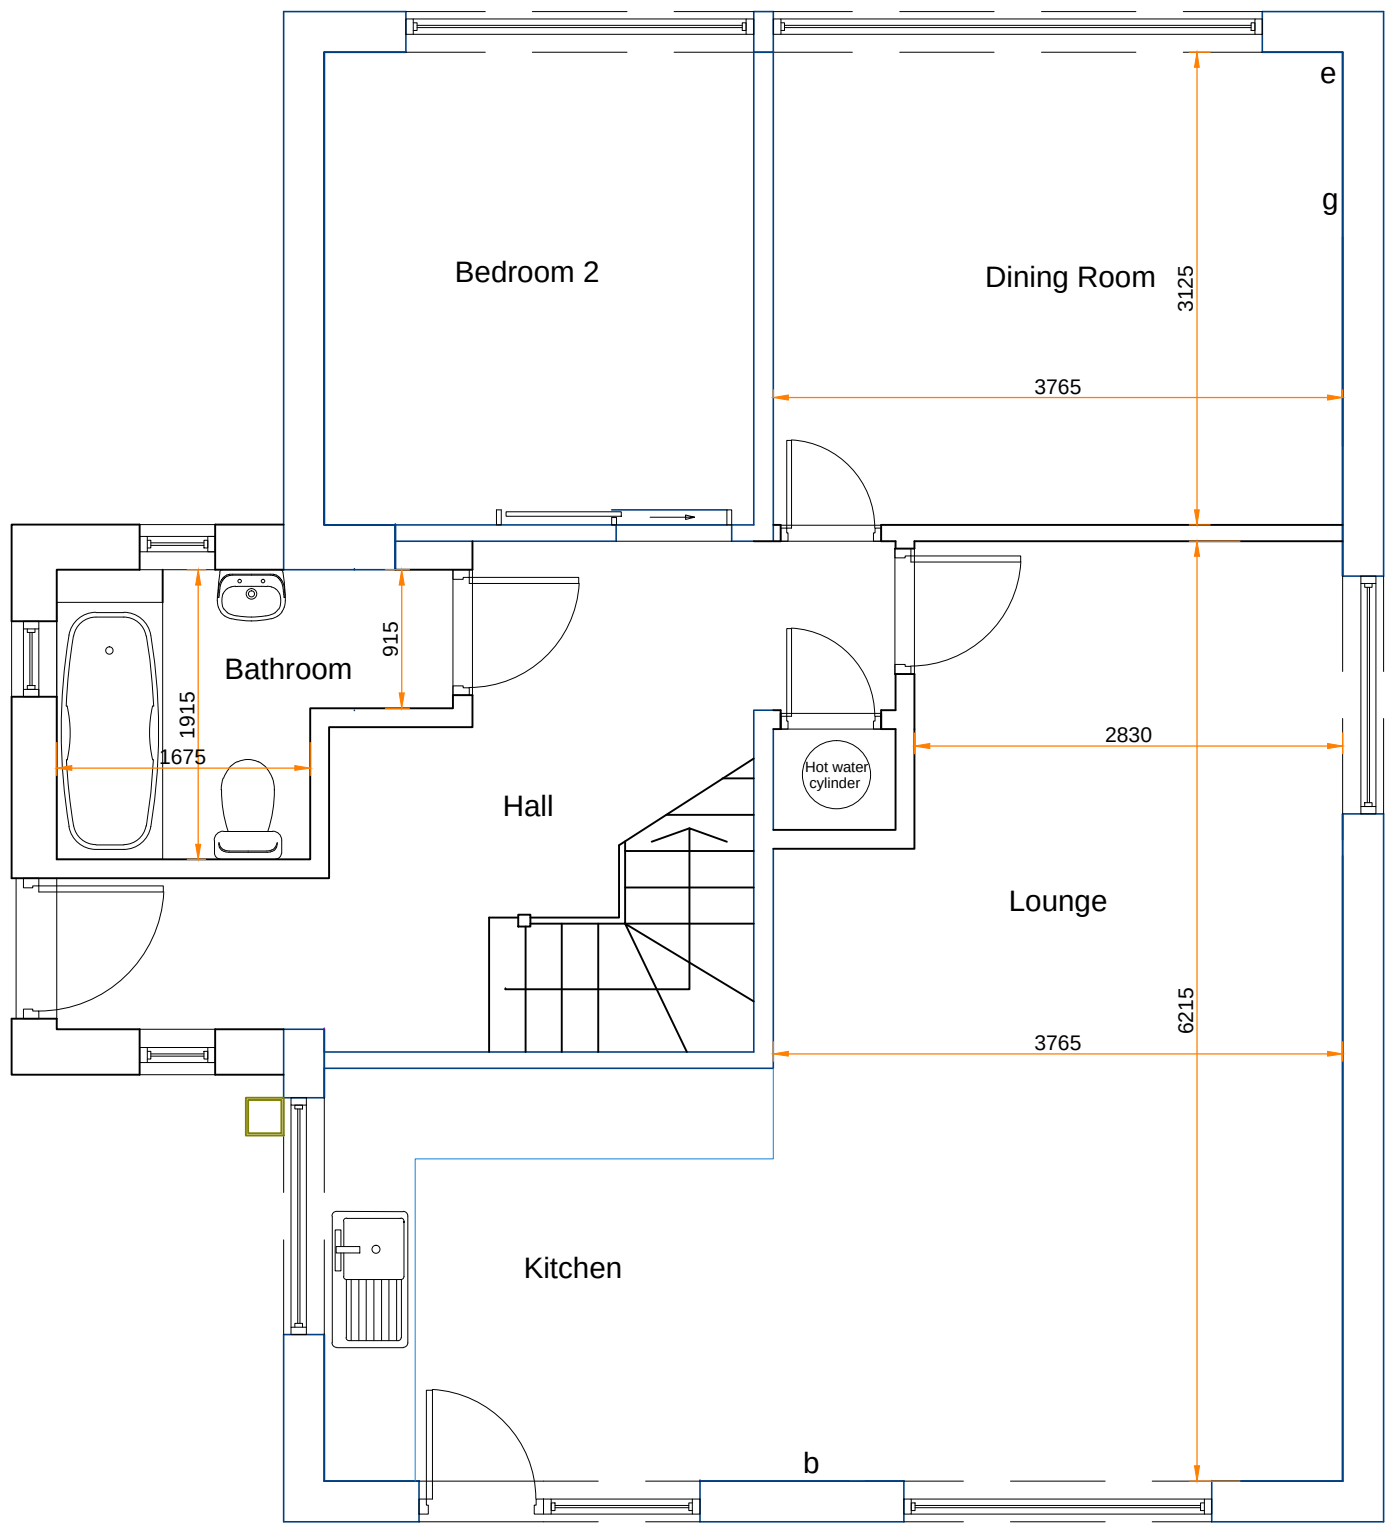

Proposed Ground Floor Plan
Scale 1:50

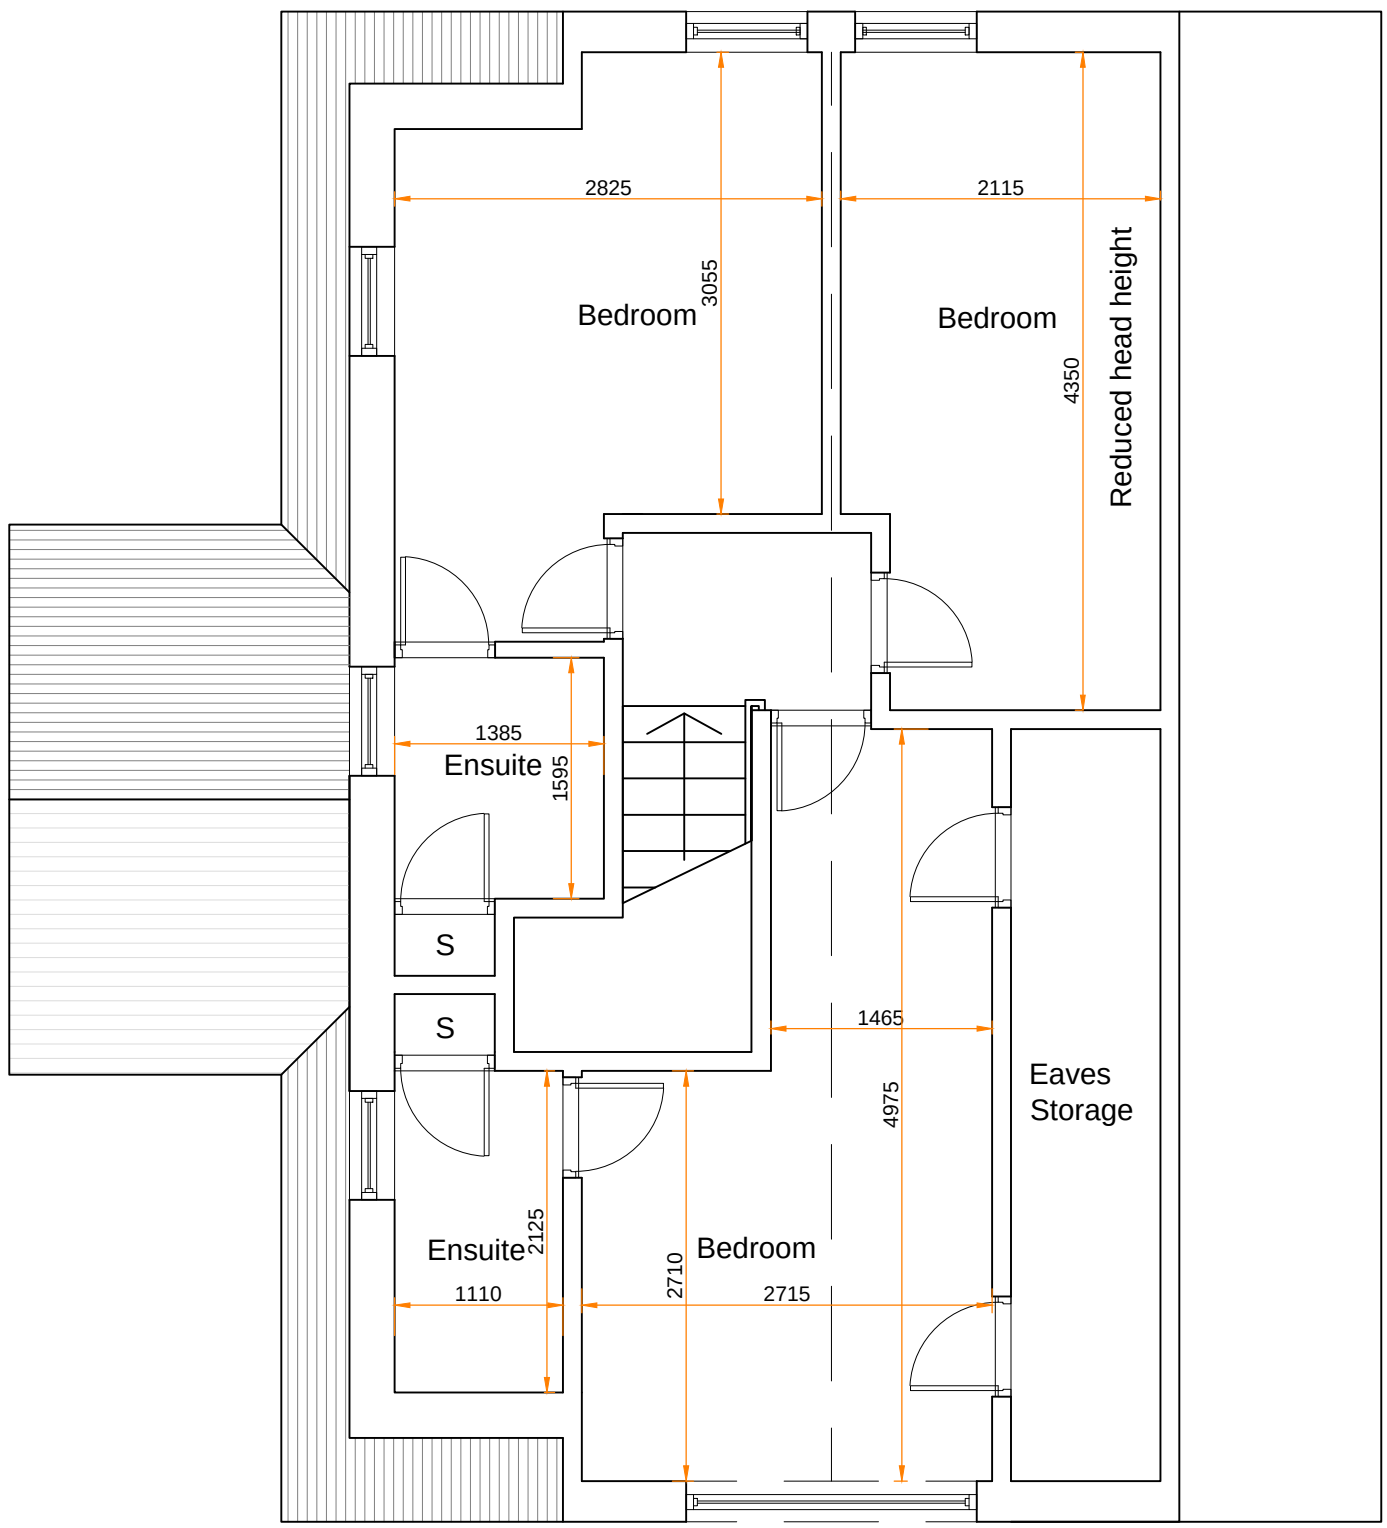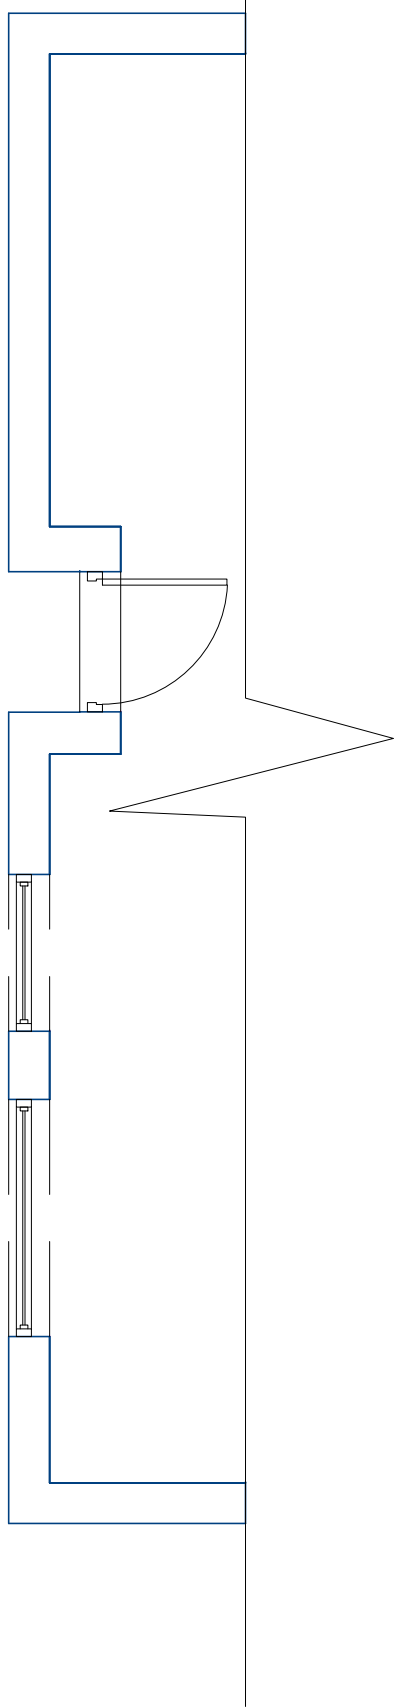

Proposed Roof Plan
Scale 1:50

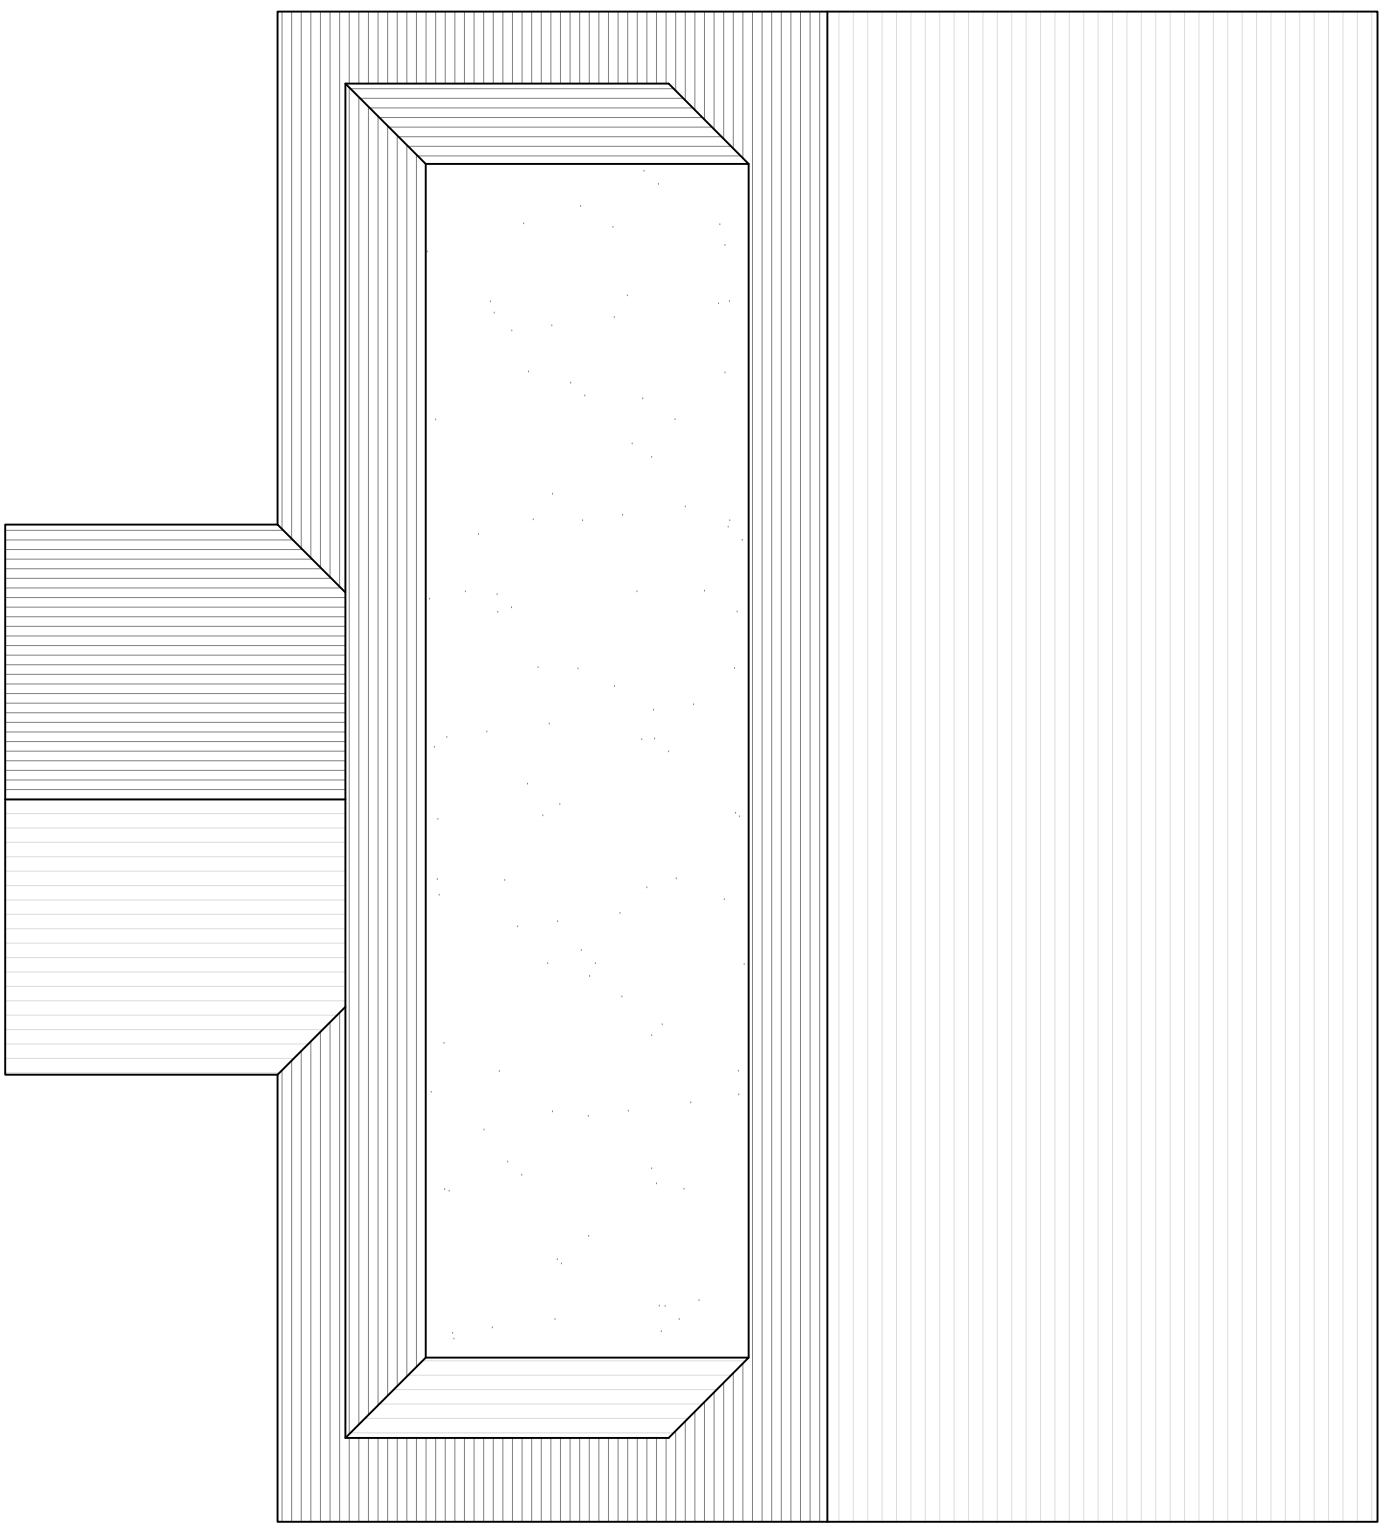

Proposed Roof Plan
Scale 1:50

- w = wardrobe
- c = cupboard
- e = electric meter
- g = gas meter
- b = boiler
- cu = consumer unit

All materials to match existing

All dimensions showing are structural build sizes not finished sizes

Do not scale from this drawing (other than for planning purposes), contractor to verify all dimensions before setting out, commencing work or placing orders



Project
Proposed extension

5 Waterloo Close
Cowplain, PO8 8QJ

Client


Drawing Title
Proposed Plans

Date	Drawing No.	Rev
12.06.2017	1384-200	-

Page Size	Scale
A1	1:50


M3 Architectural Design Ltd.
377 - 399 London Road
Camberley, GU15 3HL
t: 01276 300024
e: info@m3architecturaldesign.co.uk
w: www.m3architecturaldesign.co.uk

© 2012 M3 Architectural Design Ltd.

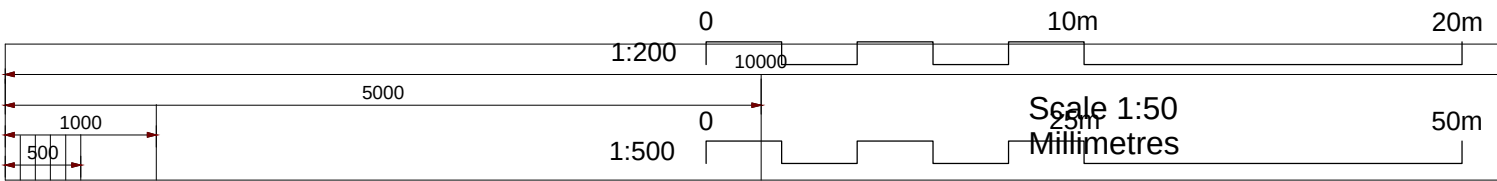



Existing Side Elevation
Scale 1:50

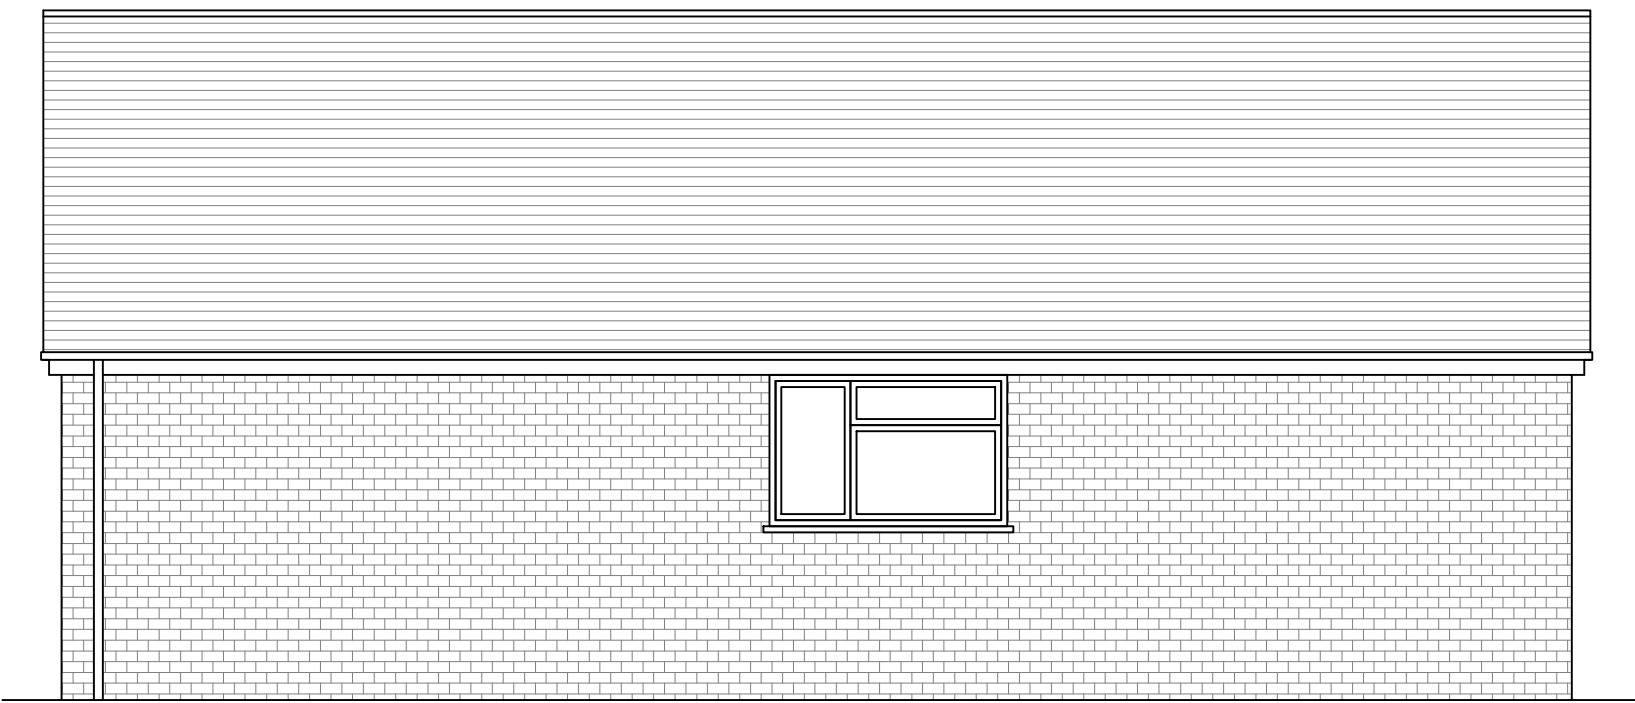

Existing Side Elevation
Scale 1:50



Existing Front Elevation
Scale 1:50



Existing Rear Elevation
Scale 1:50



Proposed Side Elevation
Scale 1:50




Proposed Side Elevation
Scale 1:50




Proposed Front Elevation
Scale 1:50



Proposed Rear Elevation
Scale 1:50

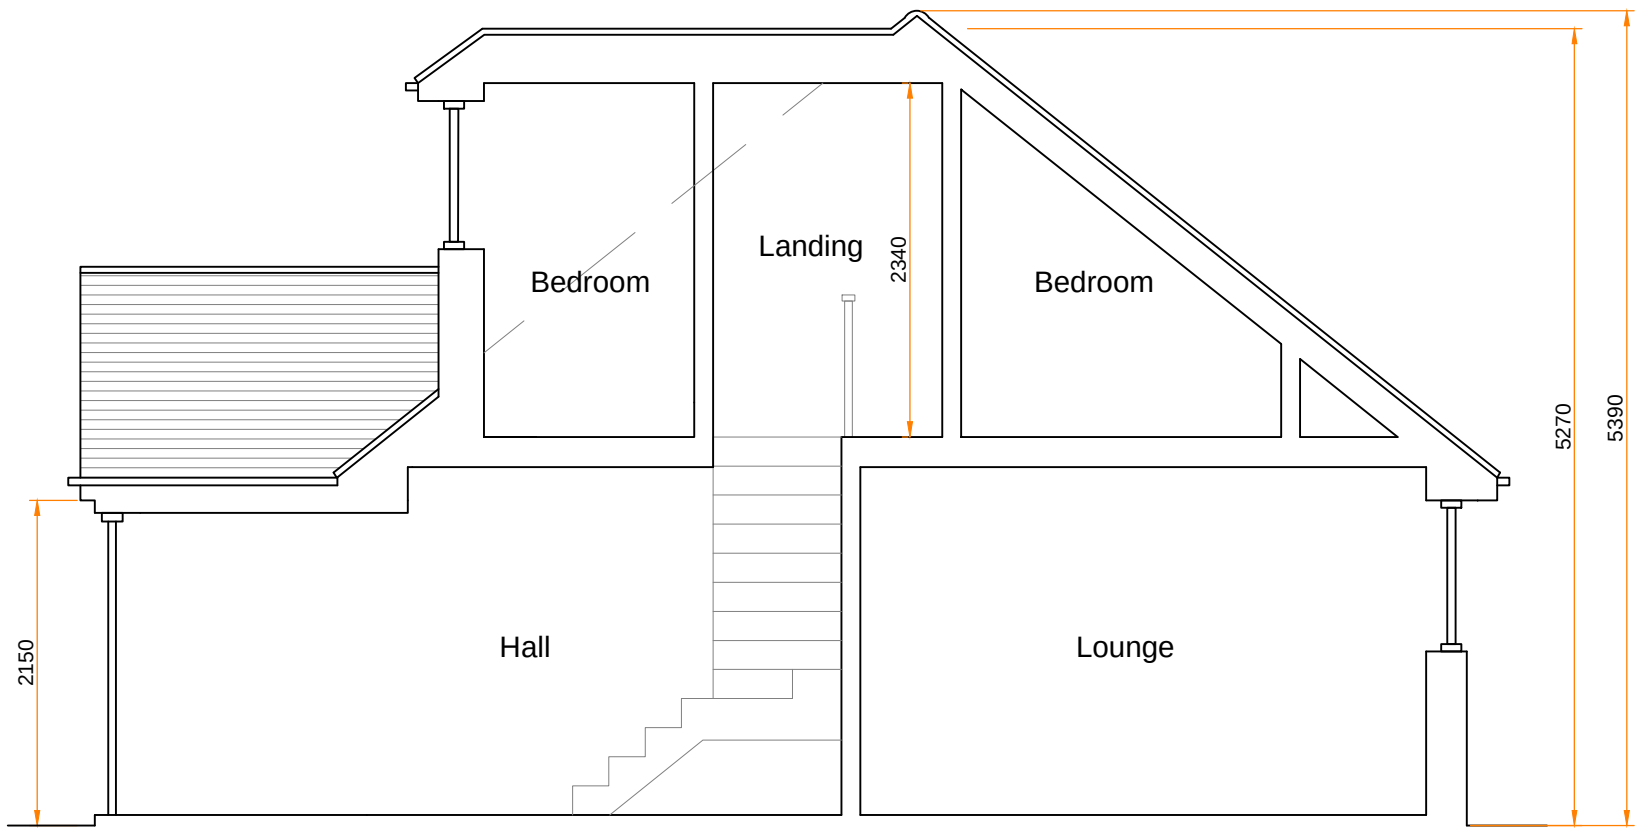

Proposed Section
Scale 1:50

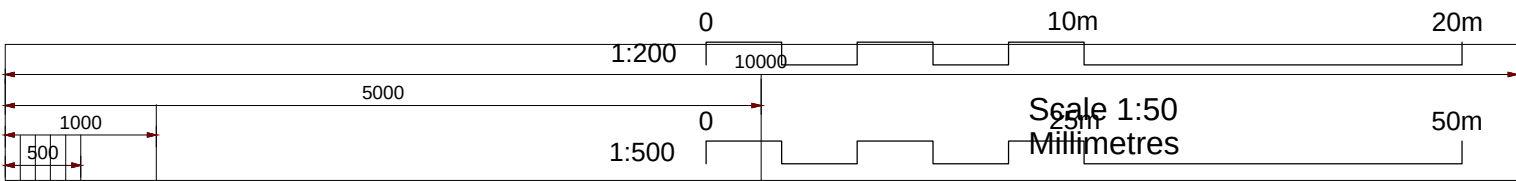

All materials to match existing
All dimensions showing are structural build sizes not finished sizes
Do not scale from this drawing (other than for planning purposes), contractor to verify all dimensions before setting out, commencing work or placing orders



Project
Proposed extension

5 Waterloo Close
Cowplain, PO8 8QJ

Client

Drawing Title
Existing & Proposed Elevations

Date
12.06.2017

Drawing No.
1384-201

Rev
-

Page Size
A1

Scale
1:50

M3 Architectural Design Ltd.
377 - 399 London Road
Camberley, GU15 3HL
t: 01276 300024
e: info@m3architecturaldesign.co.uk
w: www.m3architecturaldesign.co.uk
© 2012 M3 Architectural Design Ltd.