



East Elevation

1:100

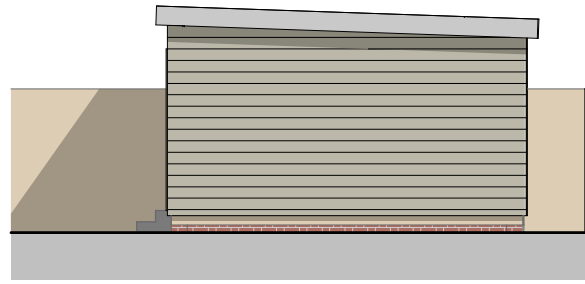


North Elevation

1:100

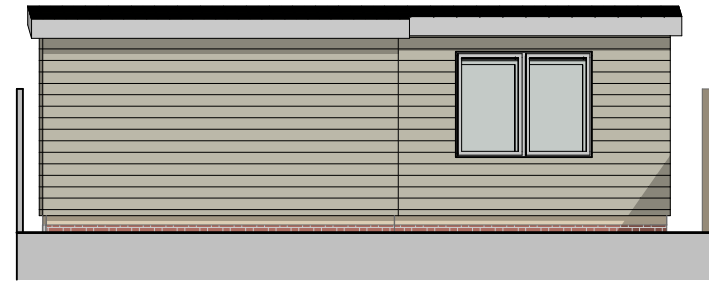



West Elevation

1:100

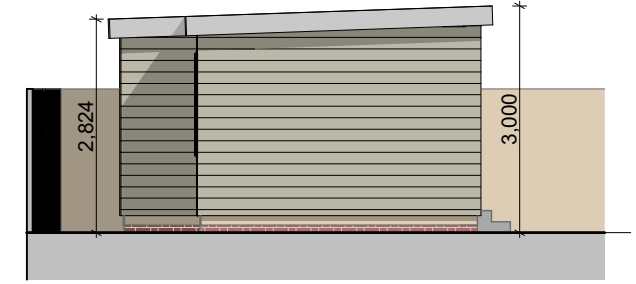

South Elevation

1:100

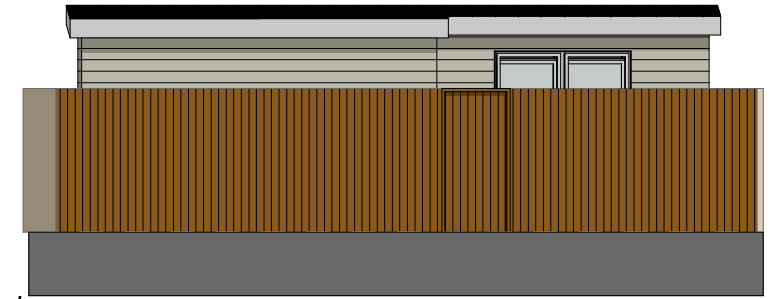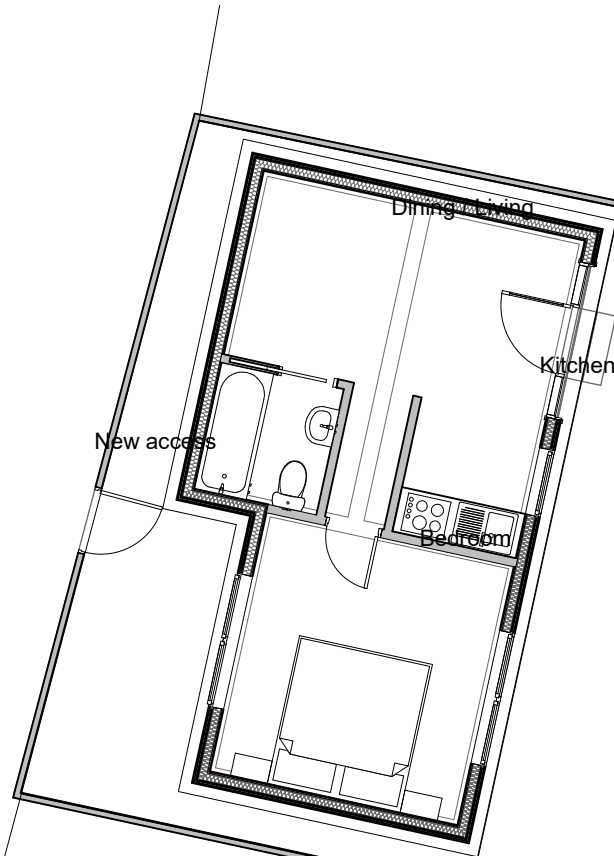

West elevation from Juniper Square

1:100

10

10a


revisions & notes: Revision B- 28/06/2018-

Juniper square elevation added, Solar panels removed

project: 10a Orchard Road
Annexe for Dependent

drawing name: Plan & Elevations
status: Planning
date: March 2018
scale: 1:100
drawn: JG

pwparchitects
61 South Street, Havant, Hampshire PO9 1BZ
t: 023 9248 2494 f: 023 9248 1152
e: design@pwp-architects.com w: www.pwp-architects.com
Project No. **5530** drawing No. **1200** rev **B**

 

Note: All dimensions to be checked on site by the contractor before fabrication and erection. Figured dimensions to be taken in preference to scaled dimensions. This drawing is the copyright of the architects and must not be reproduced or used without their express consent, except for the purposes of a planning application. Electronic issue of this drawing to be confirmed by paper hard copy only.