


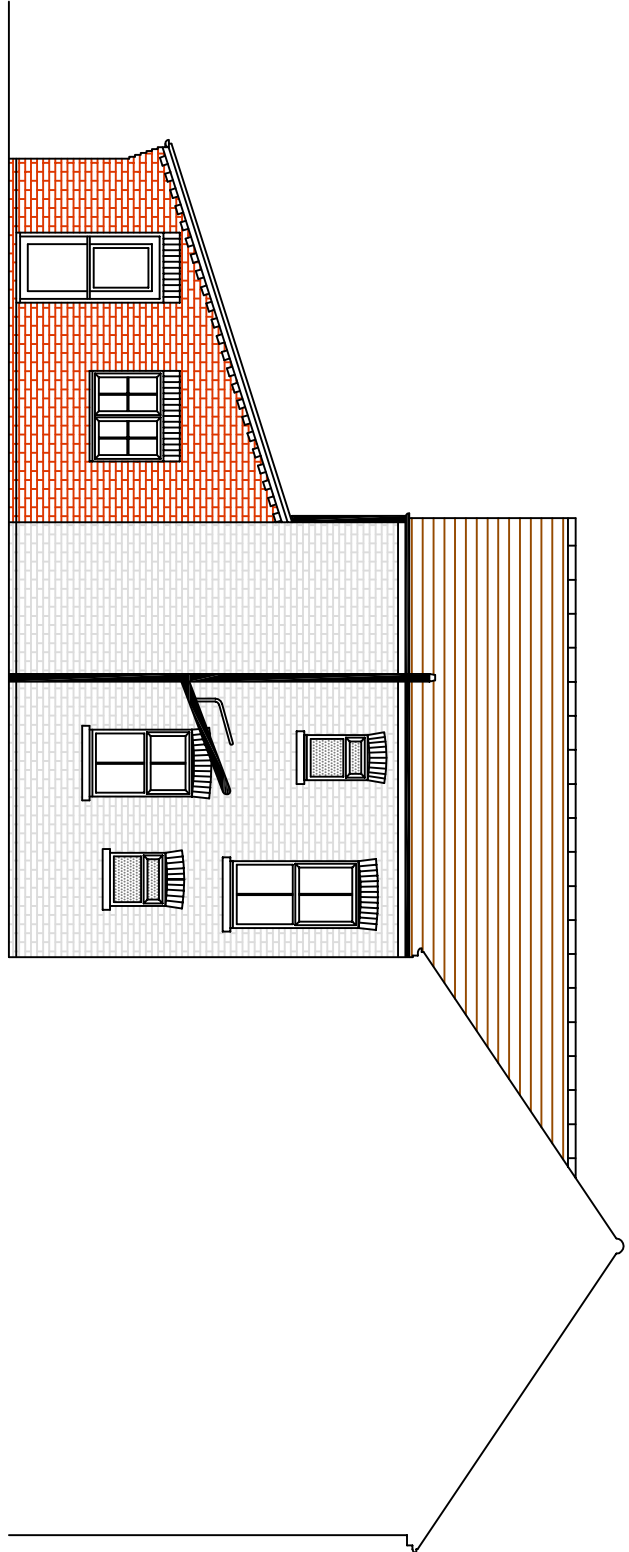


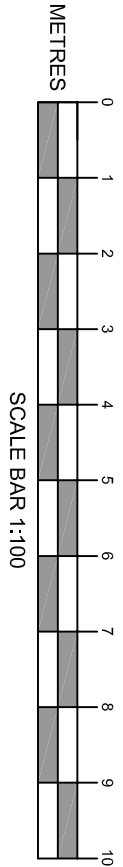



SOUTH ELEVATION
(1:100)

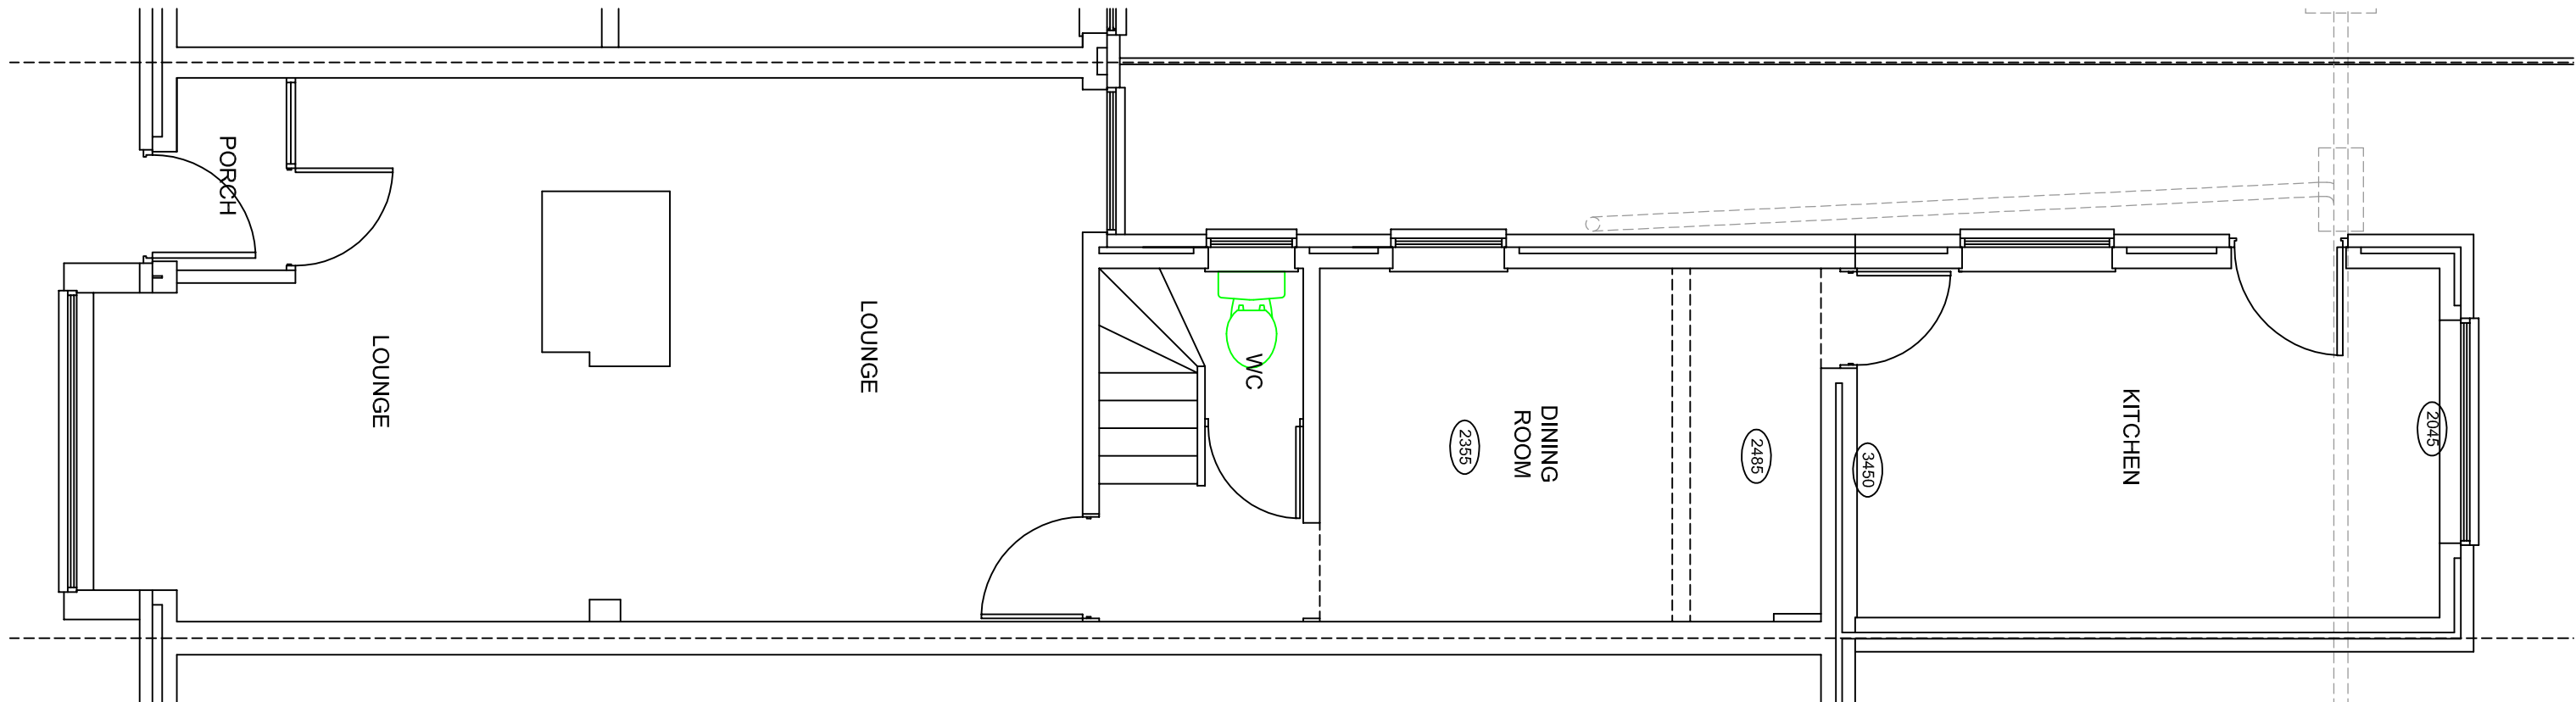

WEST ELEVATION
(1:100)

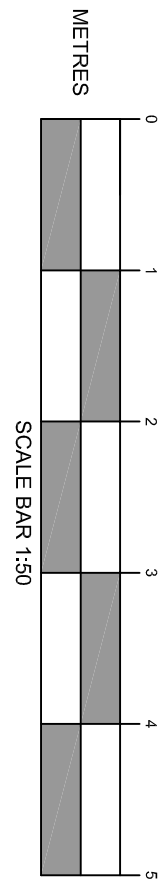

GROUND FLOOR PLAN (1:50)

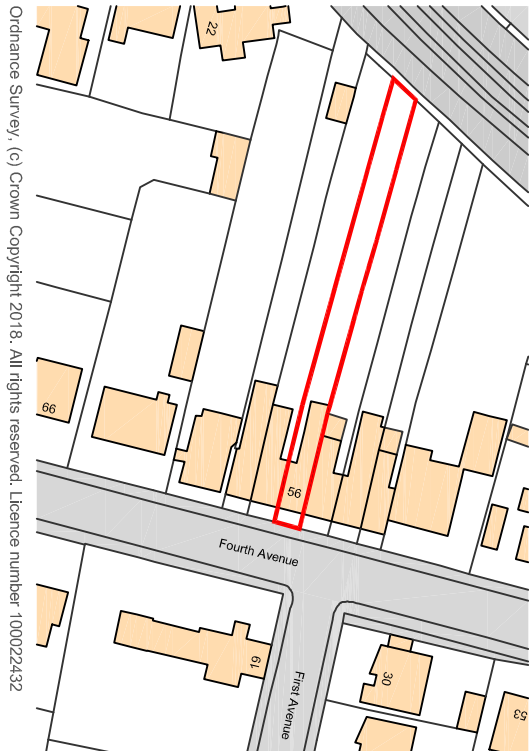 

LOCATION PLAN (1:1250)

NOTES:
All dimensions to be checked on site and any discrepancy notified to The Martin Ralph Group. Written dimensions are to be used in preference to scaled dimensions.
This drawing is the property of The Martin Ralph Group and must not be reproduced, in part or whole, or deviated from, without their permission.
It is essential that prior to commencement and during construction works, the contractor reviews the drawings and specification and acknowledges any discrepancies, variations, omissions, additions, non-industry standard features or other concerns.
For both pricing and construction purposes Structural, Mechanical and Electrical services shall be provided in accordance with the drawings and specification. Any discrepancies shall be brought to the immediate attention of The Martin Ralph Group.

AMENDMENTS	DATE
CLIENT MARTIN RALPH GROUP 56 FOURTH AVENUE HAYWANT HAMPSHIRE PO9 2DX	
PROJECT EXTENSION & INTERNAL ALTERATIONS 56 FOURTH AVENUE HAYWANT HAMPSHIRE PO9 2DX	
DRAWING TITLE EXISTING PLANS & ELEVATIONS	
DATE 01/04/2018	
SCALE 1:50: 1:100: 1:1250 @ A1	
DRAWING No. 18/042/01	REVISION