




IMAGES CLOCKWISE FROM TOP LEFT:
AERIAL VIEW LOOKING WEST, FRONT
ELEVATION (WEST), FRONT DRIVE
ELEVATION, SIDE PORCH ELEVATION
(SOUTH), REAR ELEVATION (EAST),
REAR/SIDE GARAGE ELEVATION
(NORTH EAST)

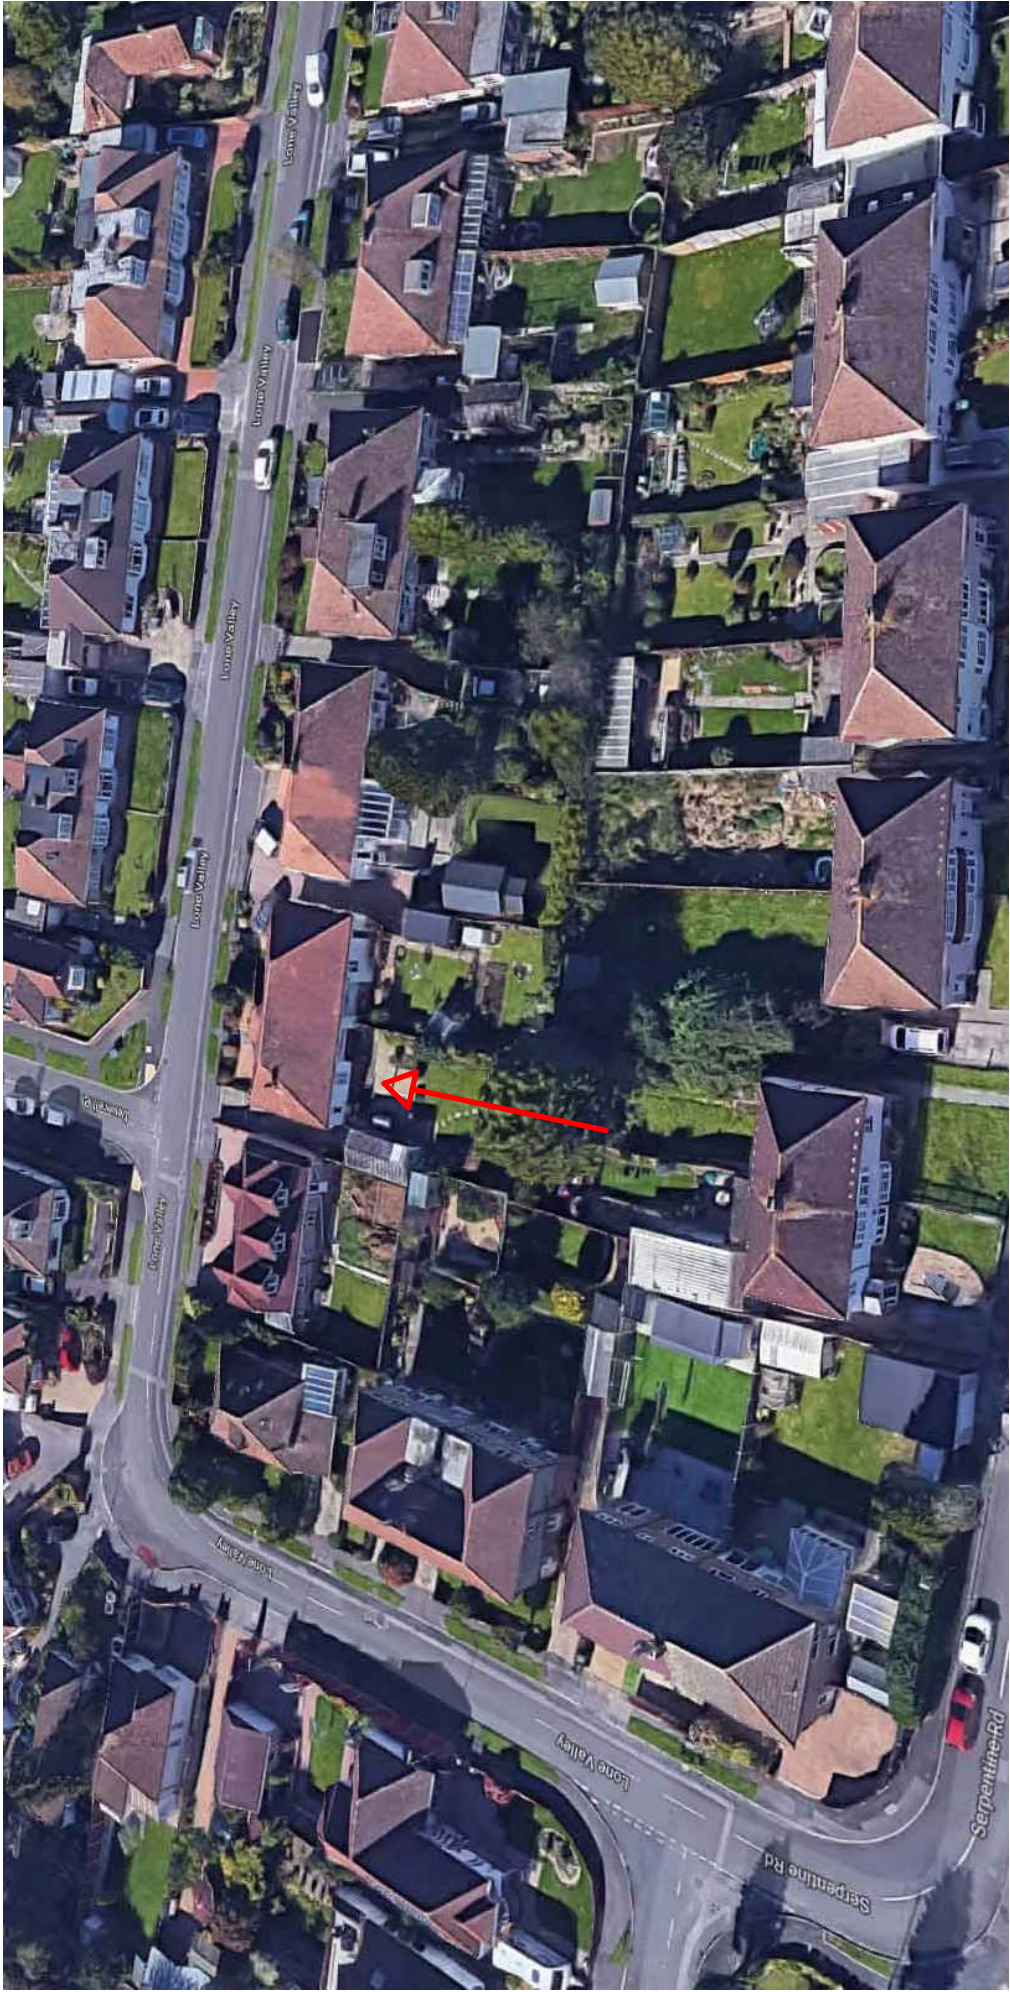

David Mellish

56 Lone Valley Waterlooville
Hampshire PO7 5EB

EXISTING PHOTO VIEWS

Project number	0224	E002
Date	22/01/2019	
Drawn by	JJ	
Status	Stage 1	
		Scale 100% @ A3