



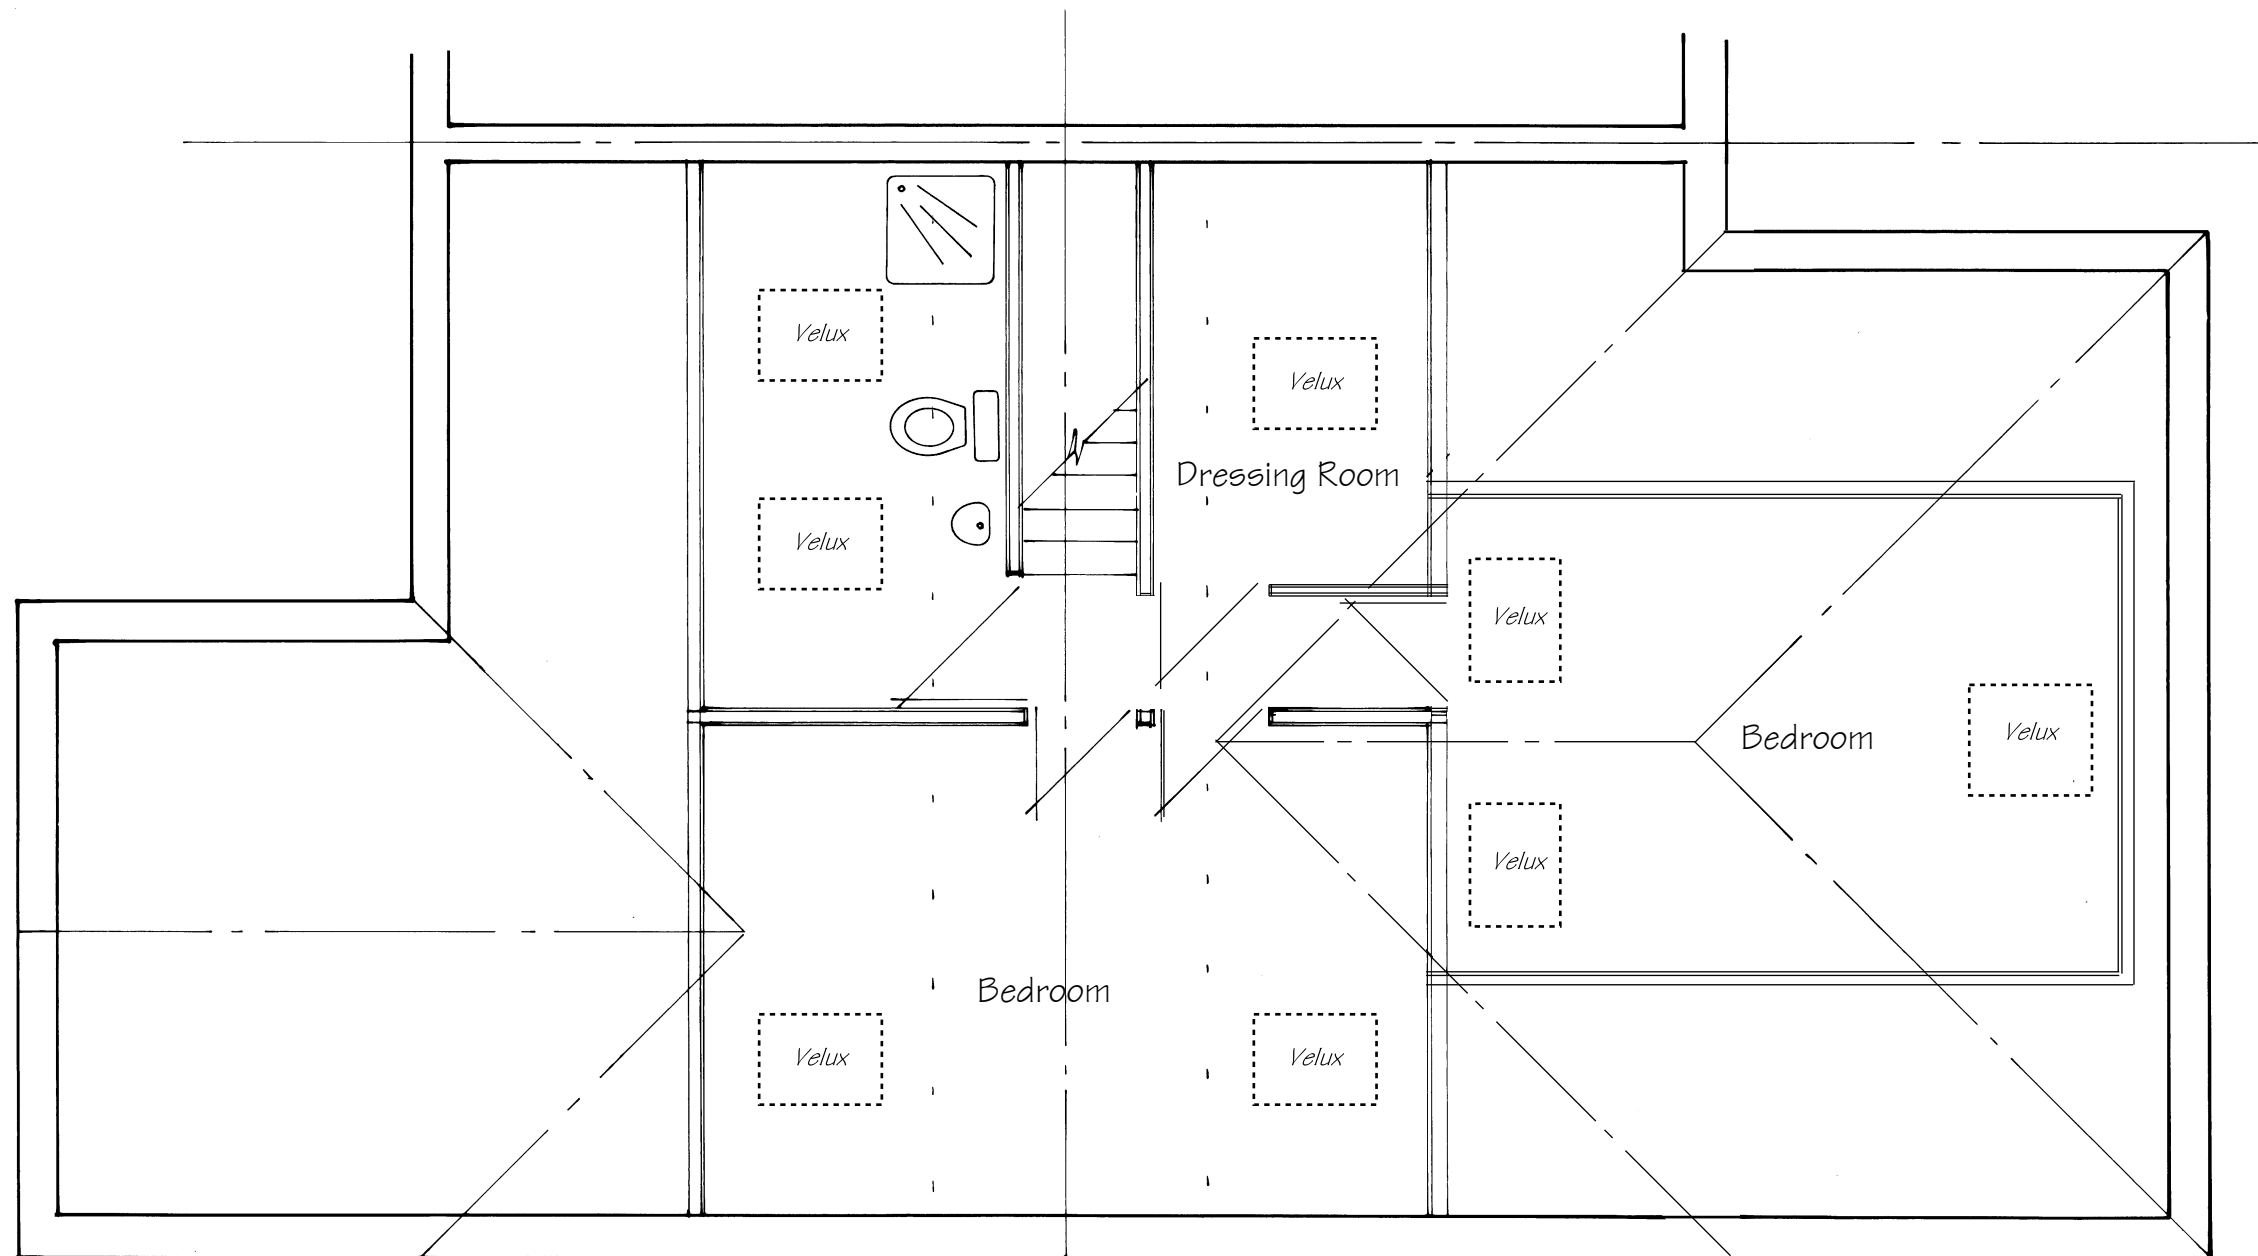

Existing First Floor Plan

 

These Plans have been prepared for the purpose of obtaining Planning Permission and/or Building Regulation Approval for the work shown thereon only and should not be used for any other purpose.

© These Plans remain the copyright of the architect and must not be copied or reproduced in any way without written permission with the exception of Local Authorities for Planning Purposes



Andrew R Dunks

BSc(Hons) MRICS CBuiltE MCABE

Chartered Surveyor and Building Engineer

22 Oberon Close, Waterloooville,

Hants, PO7 8LF

Tel: (023) 9225 3034

e-mail: andrew@dunks@gmail.com

Proposed First Floor Extension
32 Andrew Crescent
Waterlooville

For Mr & Mrs P Holding

Scale - 1:50 at Page Size A3

Date - August 2018

Drawing No. 5156/2