




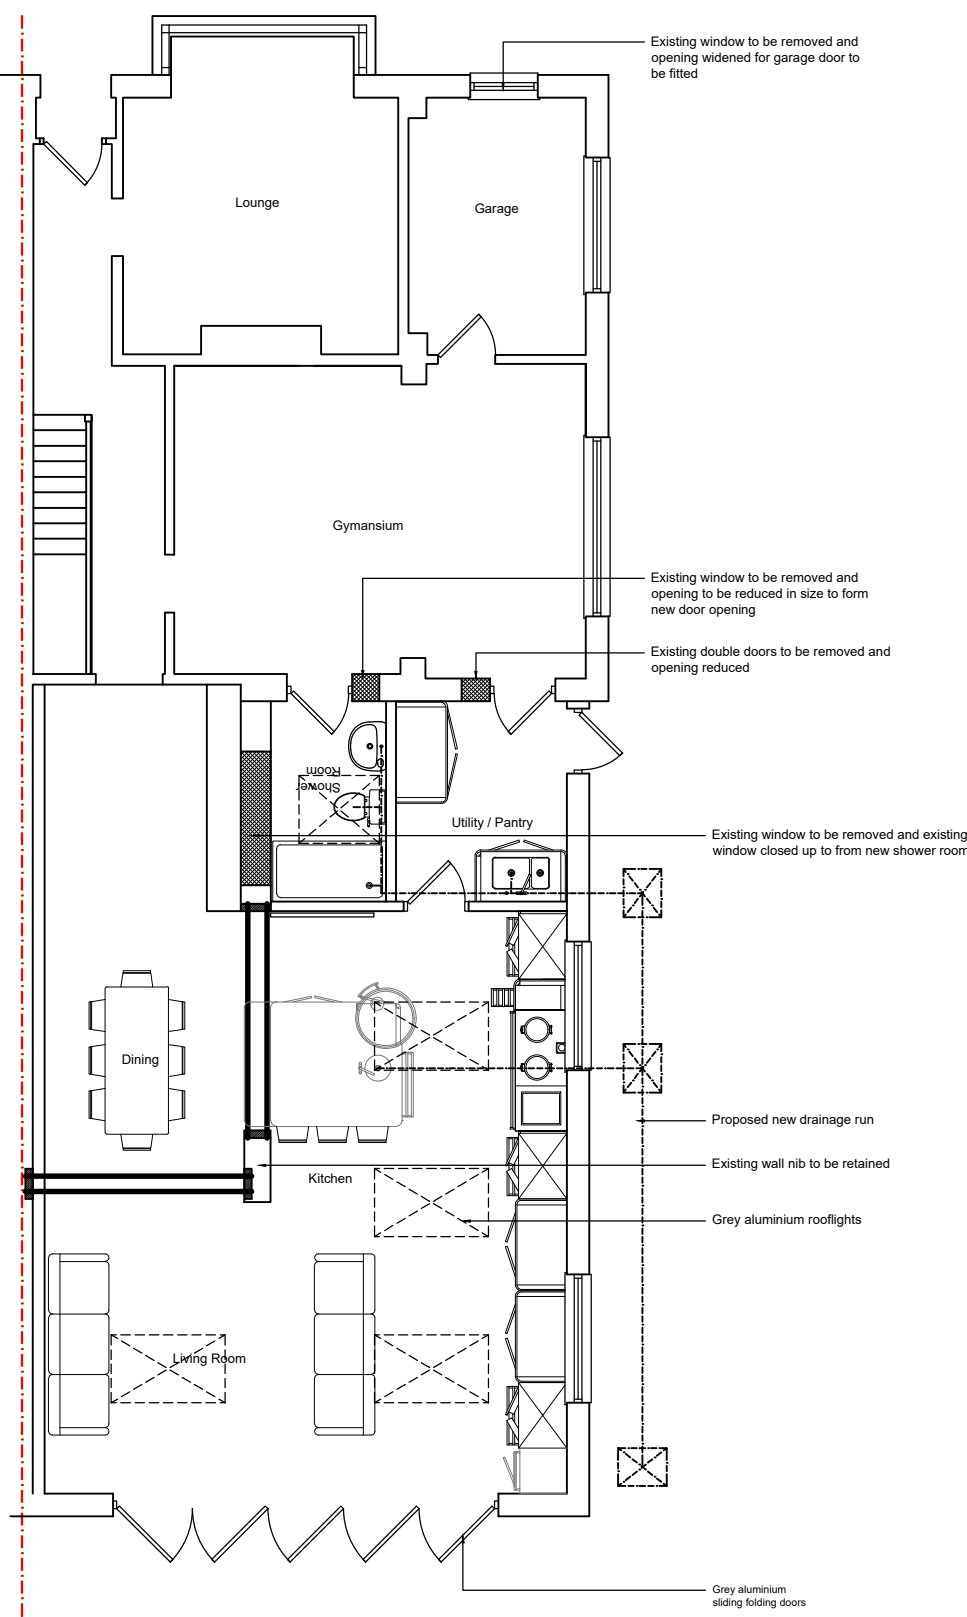


Proposed Sketch Ground Floor Plan

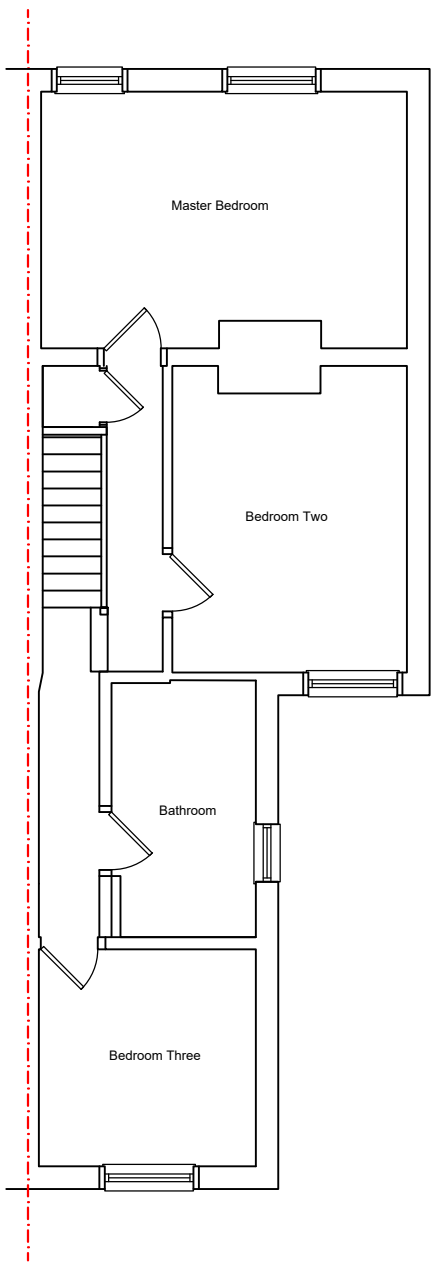

Proposed First Floor Plan

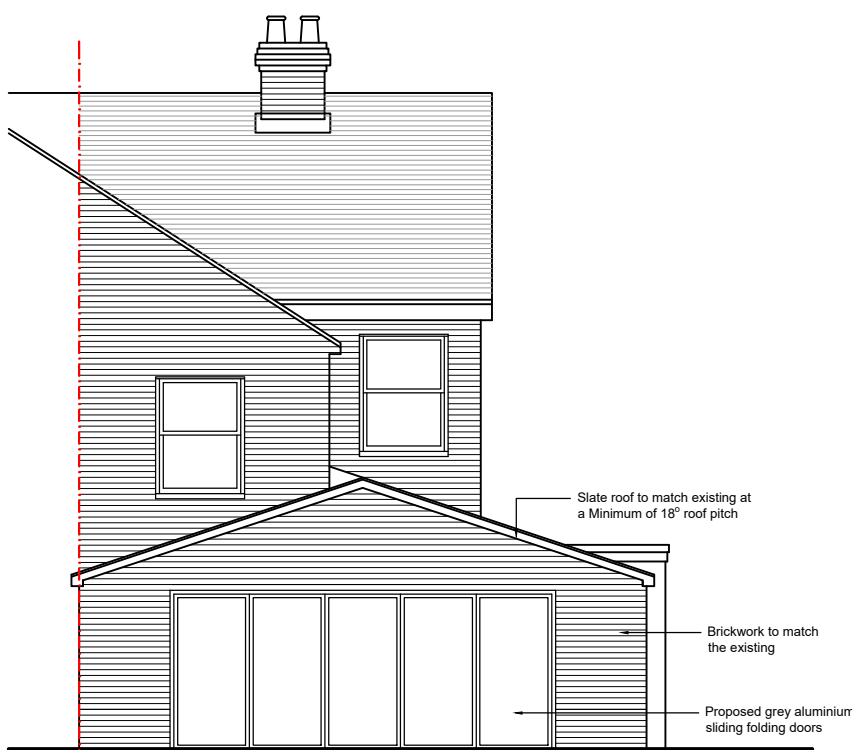


Proposed Rear Elevation

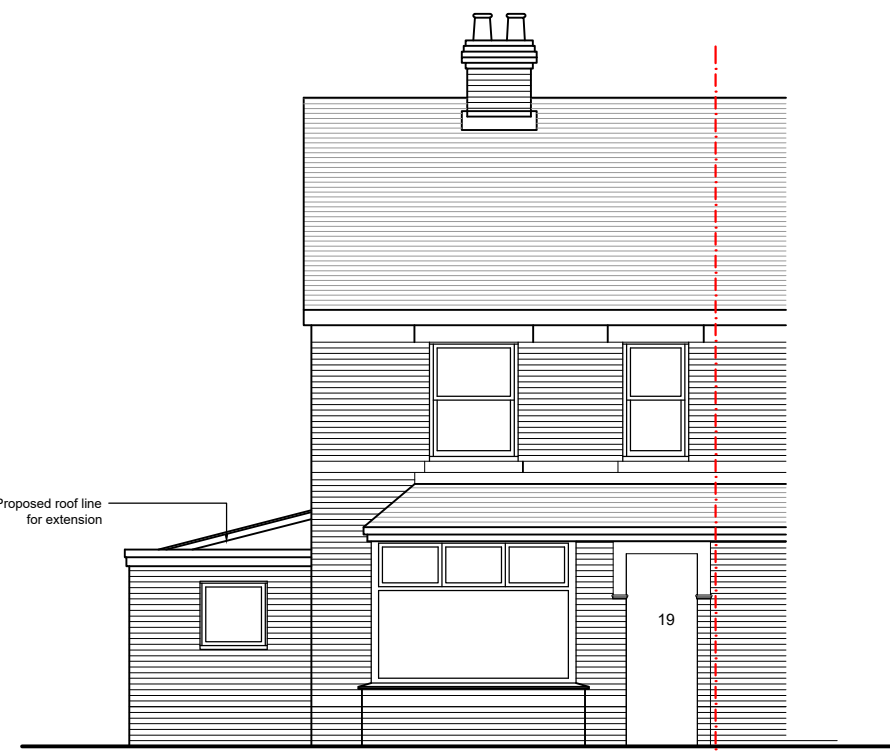

Proposed Front Elevation



Proposed Side Elevation

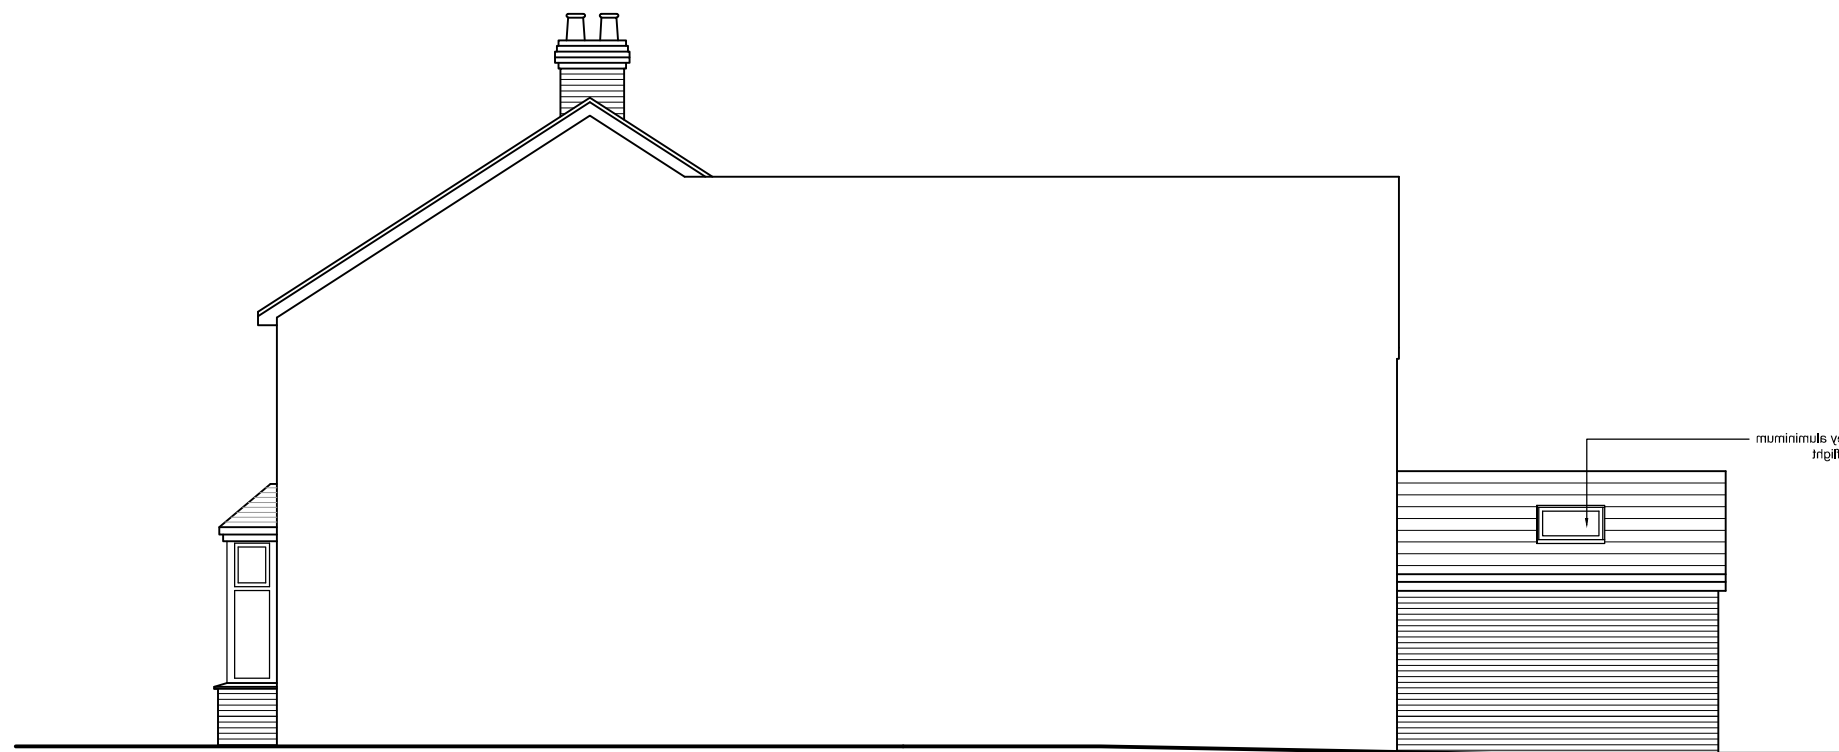

Proposed Side Elevation

REV. NO.	DESCRIPTION TO REVISION	REV. BY	DATE		CUSTOMER Mark Doran															
					PROJECT 19 Avondale Road				PROJECT PORTION Proposed Plans & Elevations											
									CHECKED PROPOSAL		APPROVED PROPOSAL				CLIENT APPROVED		ENGINEER APPROVED			
									DRAWN BY: LMW		SCALE 1:100		A1		REFERENCE TO:		DRG No: PA-1012		REV.	