




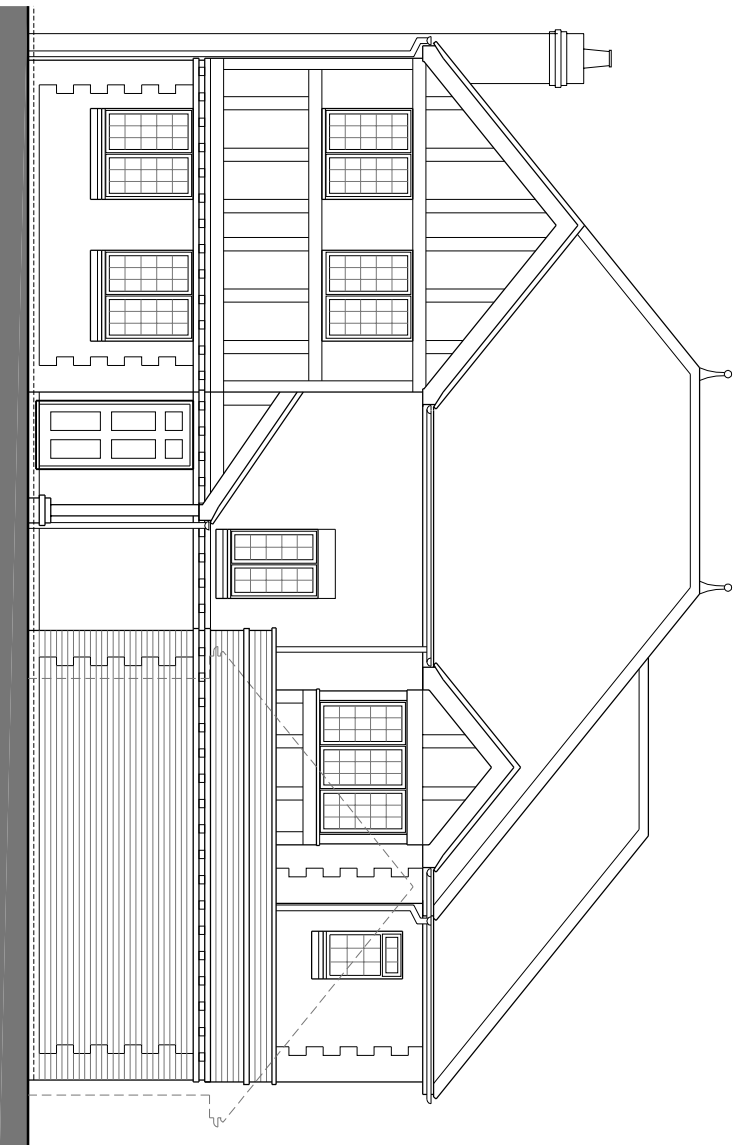

Proposed Front Elevation 1:100

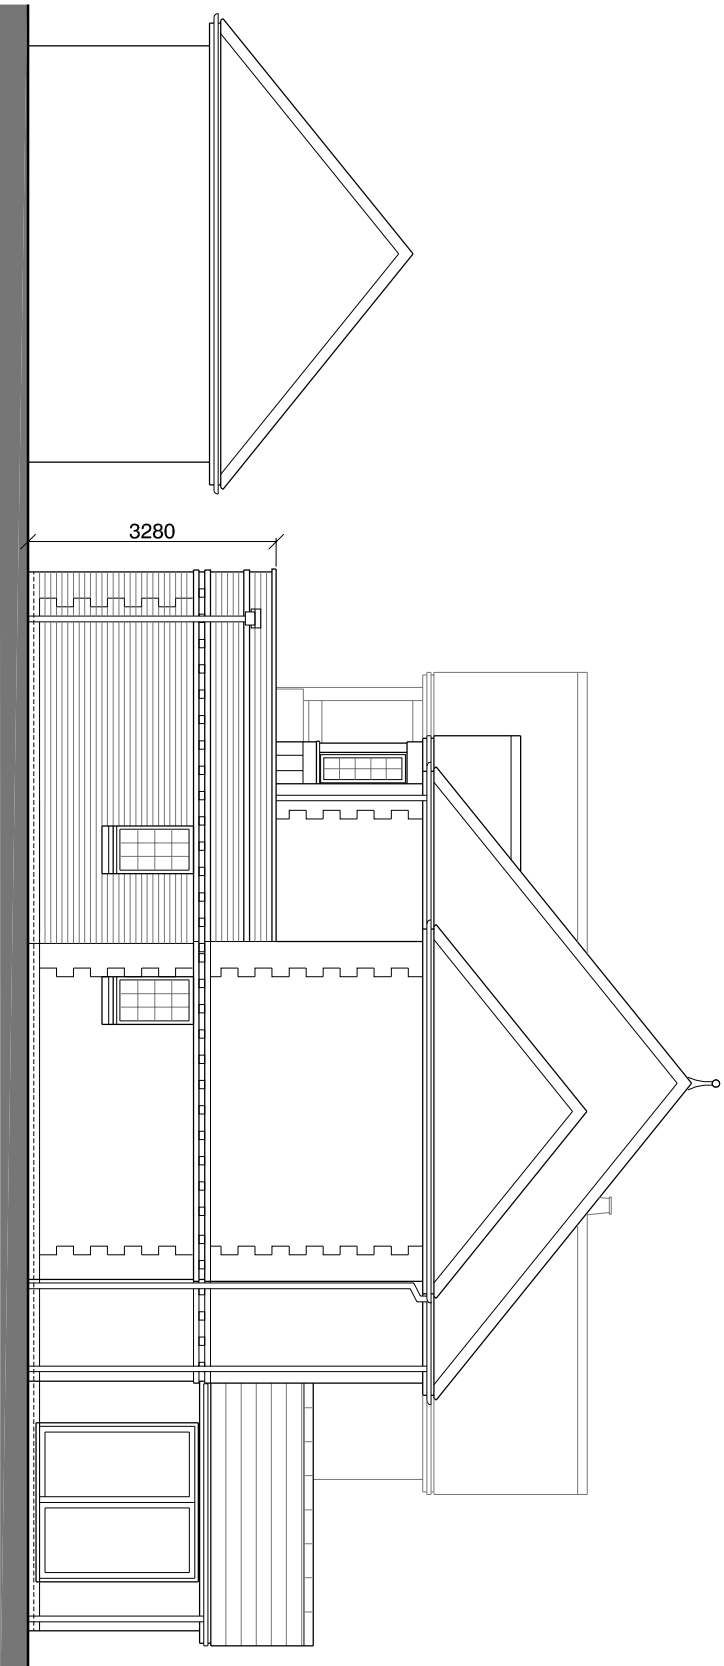

Proposed Side Elevation 1:100

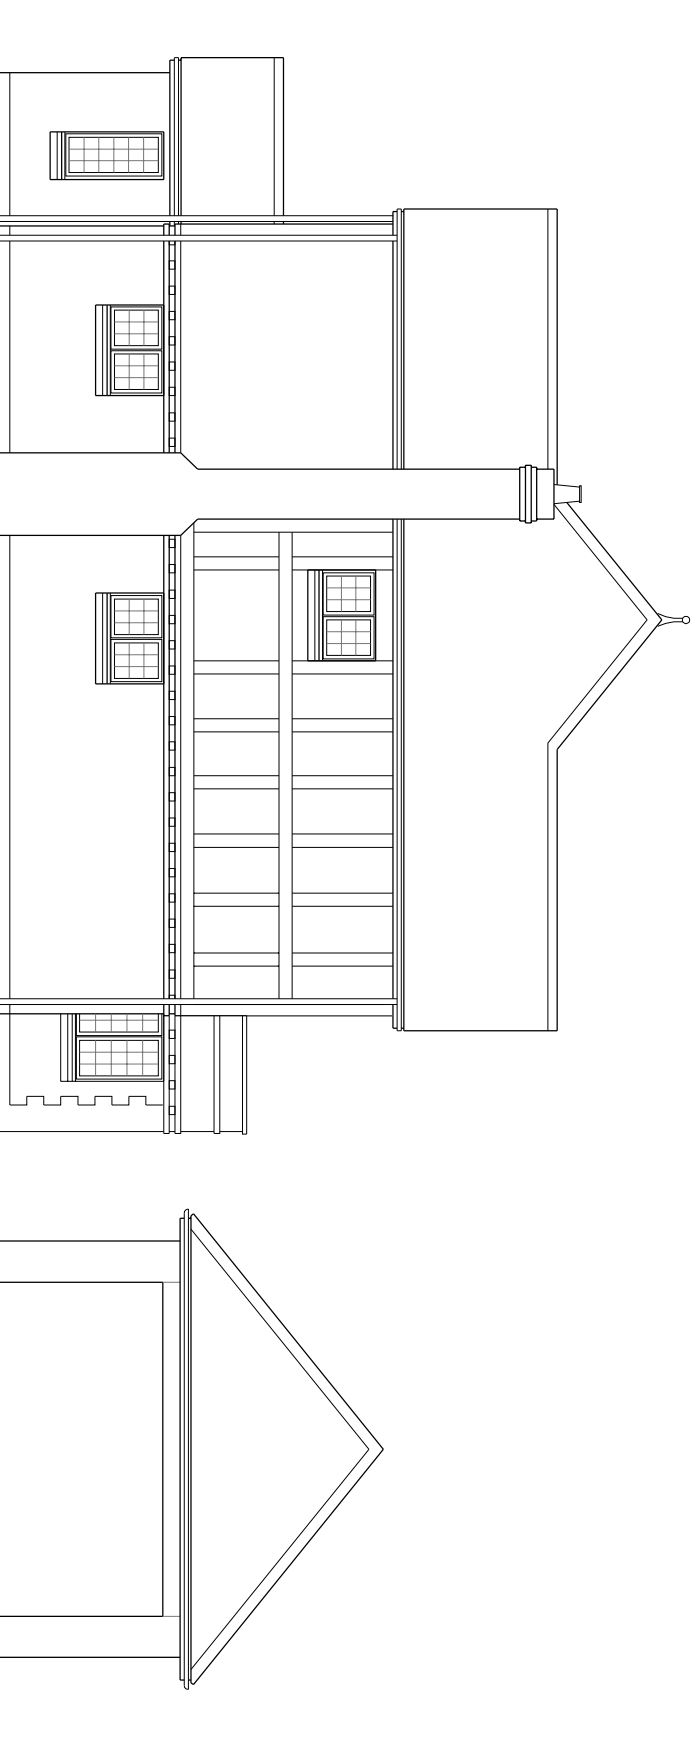

Proposed Side Elevation 1:100

Rev	Date	Description

extended
design | architects

www.edarch.uk

St Paul's House
East Street
Farnham
Surrey
GU9 7TJ

Tel: 01252 246616 / 07812 504922

Client: Mr R Nield Drawn by: DMS

Project: 31A Queens Road Scale: various @ A3
Waterlooville
Hampshire

Drawing Title: Proposed Elevations Date: July 2018
Checked by:

Drawing Number: 01271/PL04 Revision: