



To Scale when Printed A1 with no borders

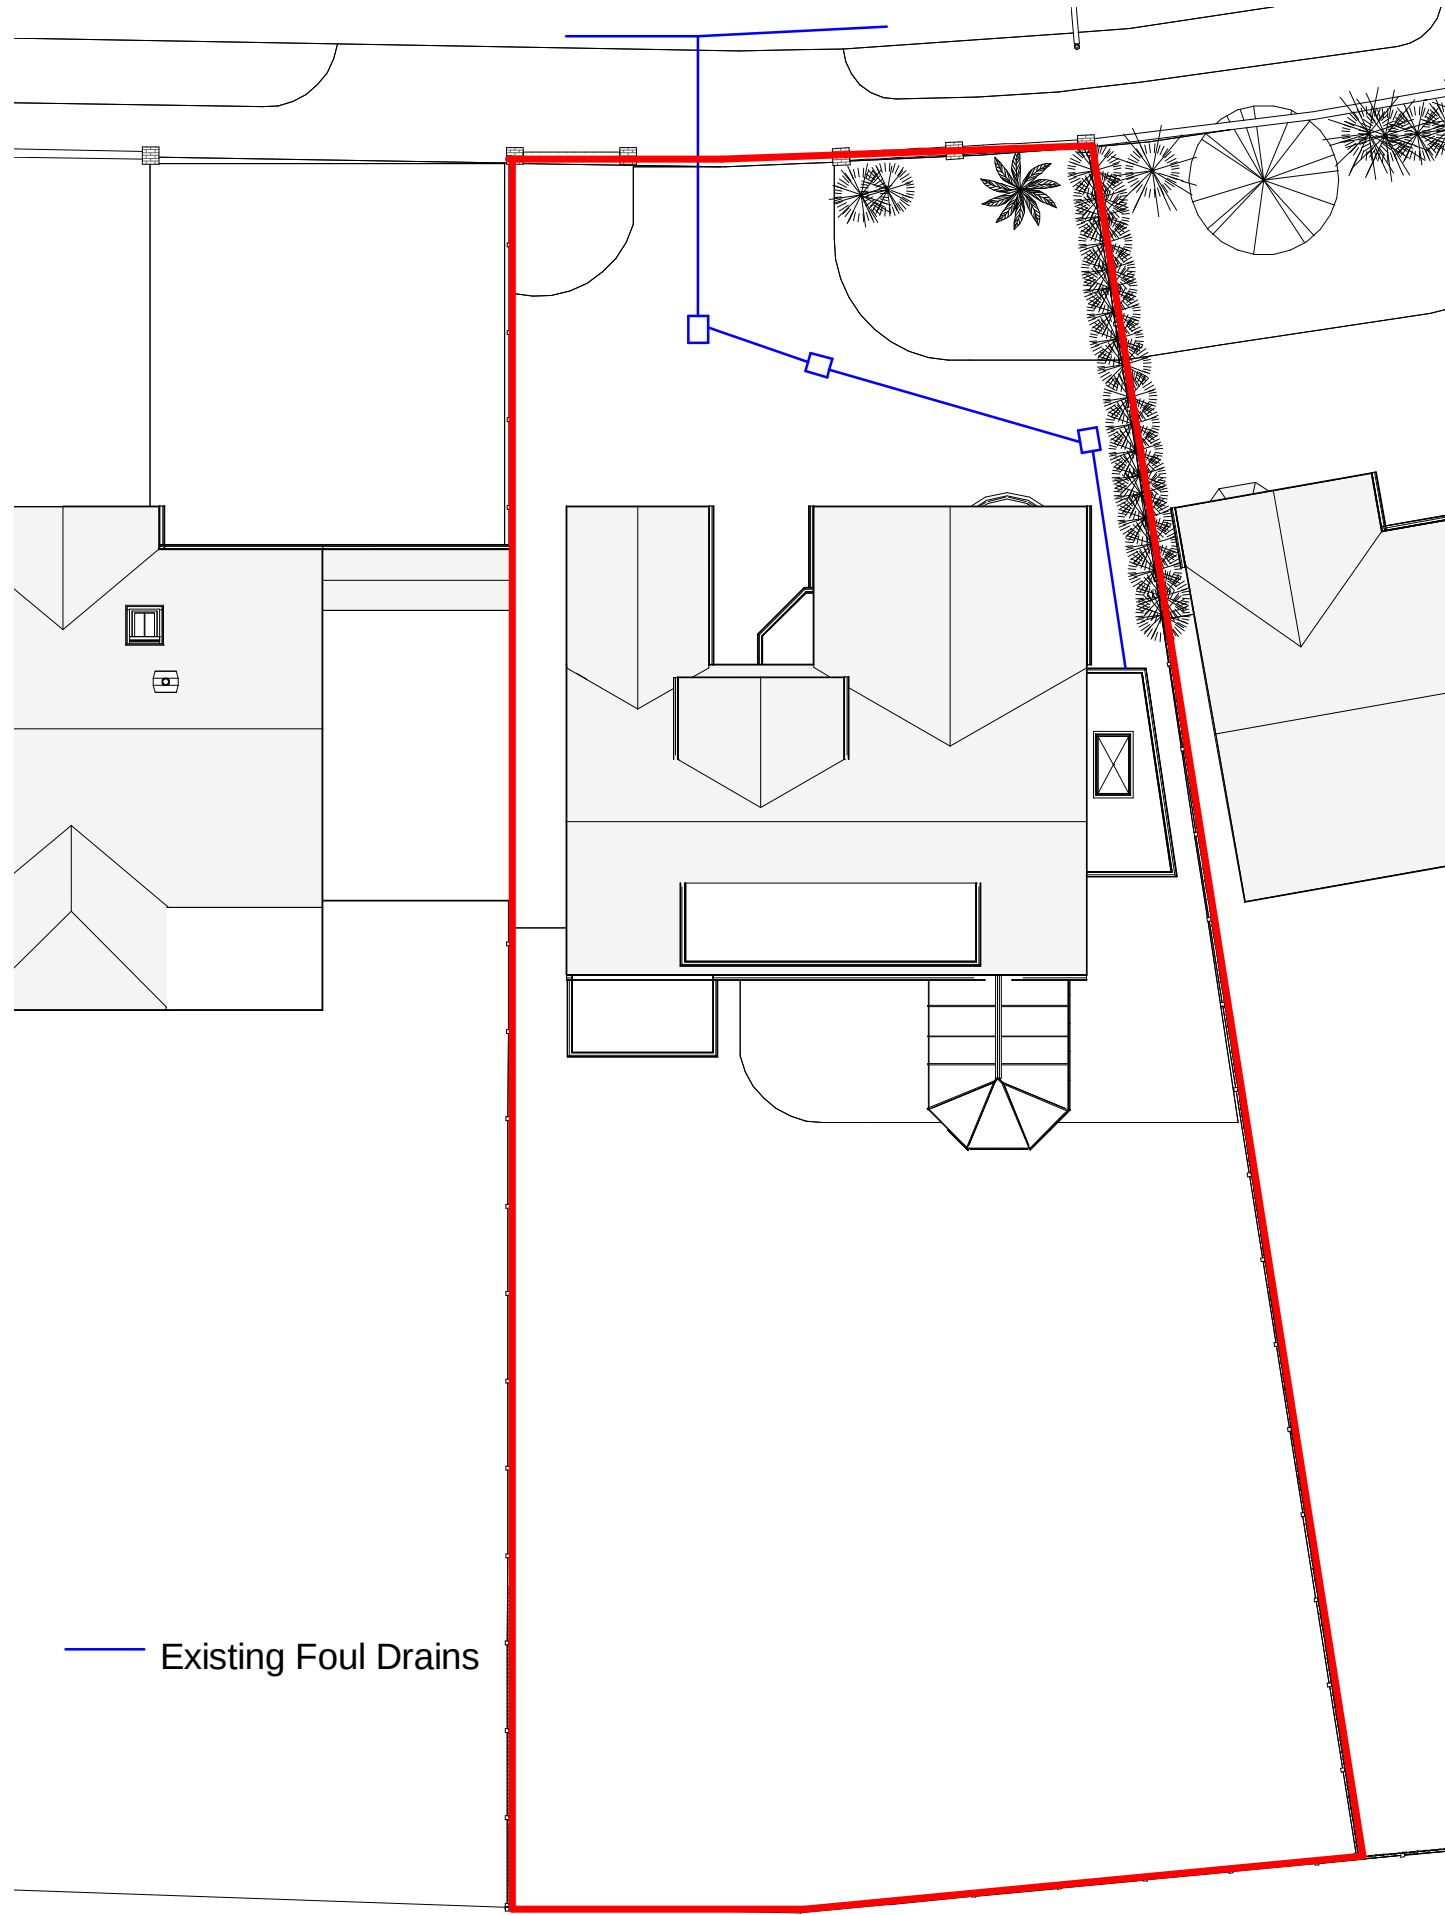

## Site plan Scale 1:200

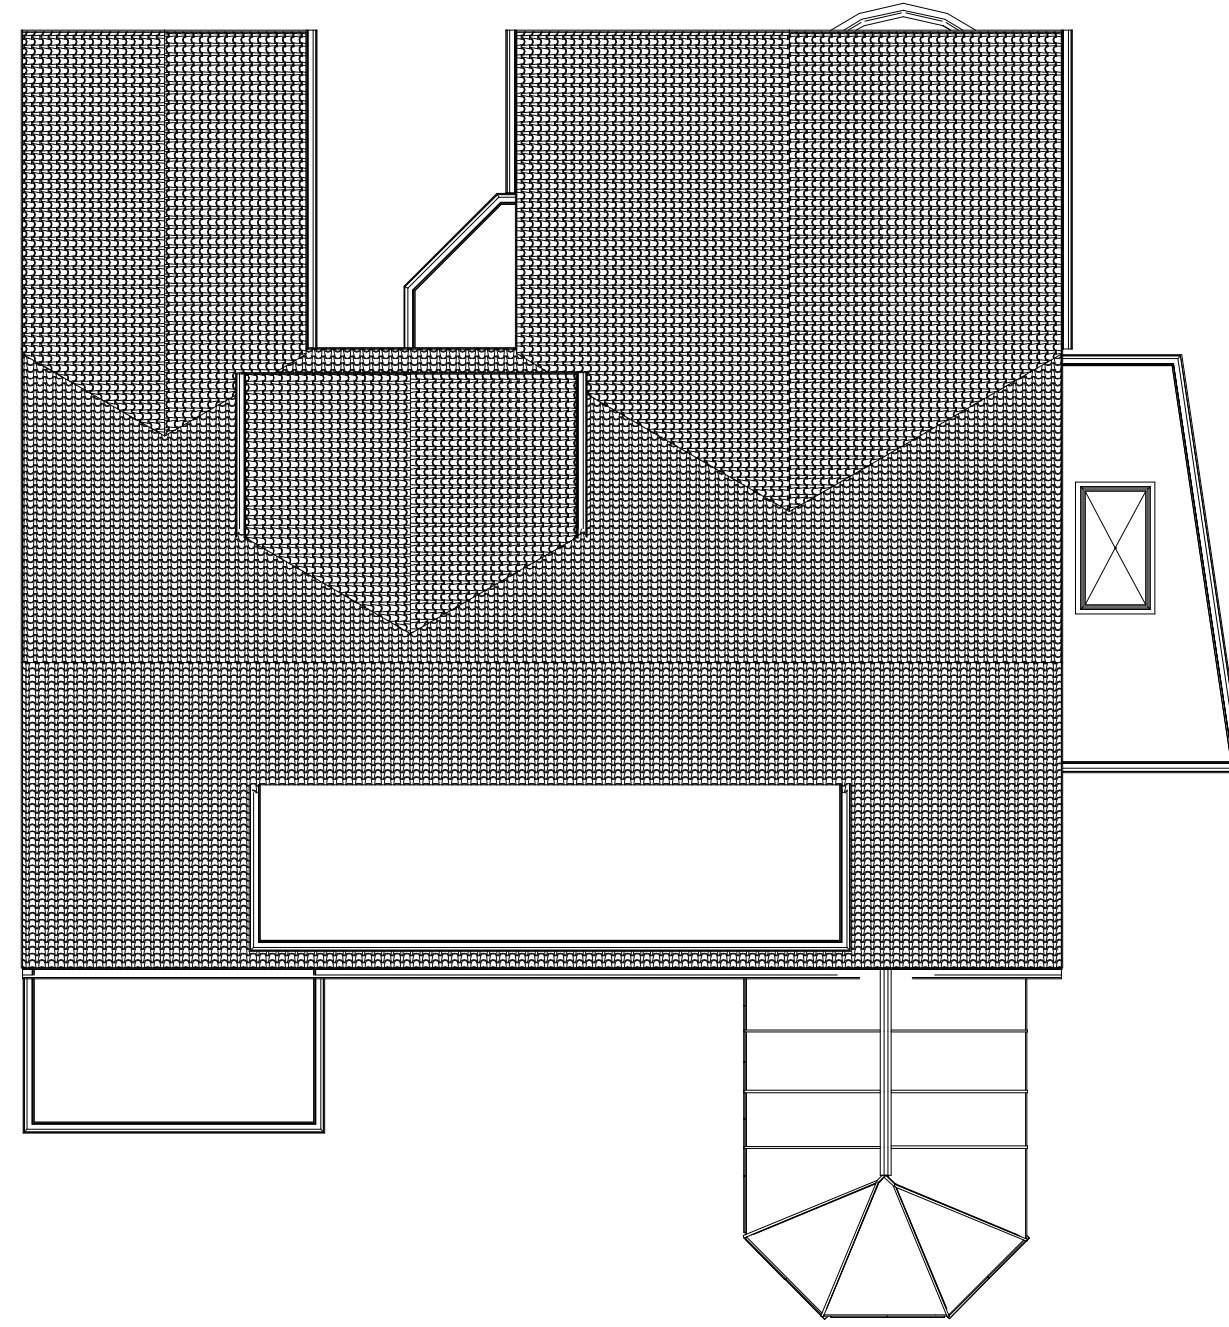


## Roof Plan Scale 1:100



Location Plan Scale 1 :1250

This map was purchased from  
emapsite.com on 22.11.18 and  
is subject  
to the following © Crown  
copyright and  
database rights Ordnance  
Survey  
0100031673

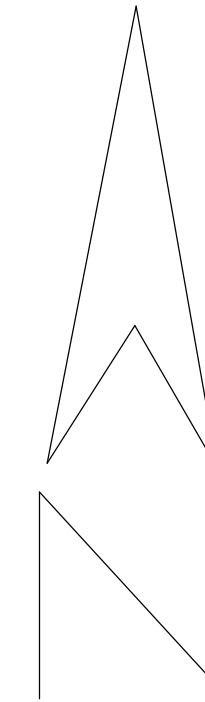

IJ Murray  
Associates

[www.ijma.co.uk](http://www.ijma.co.uk)

IJ Murray Associates  
173 Havant Road  
Hayling Island  
Hampshire  
PO11 0LF  
Phone 02392469004  
Mob 07779 246915  
e-mail [ian@ijma.co.uk](mailto:ian@ijma.co.uk)

**Please note**

These plans are for planning and building regulation application purposes only, all dimensions should be checked on site before estimation / construction

[illegible]

Mr Howting  
27 St Thomas  
Ave H I

## Proposed Site / Location Plans & Sections

|                |                |
|----------------|----------------|
| Project number | Project Number |
|----------------|----------------|


|      |            |
|------|------------|
| Date | Issue Date |
|------|------------|

|          |        |
|----------|--------|
| Drawn by | Author |
|----------|--------|

|            |         |
|------------|---------|
| Checked by | Checker |
|------------|---------|

A105 V1.2

|       |              |
|-------|--------------|
| Scale | As indicated |
|-------|--------------|

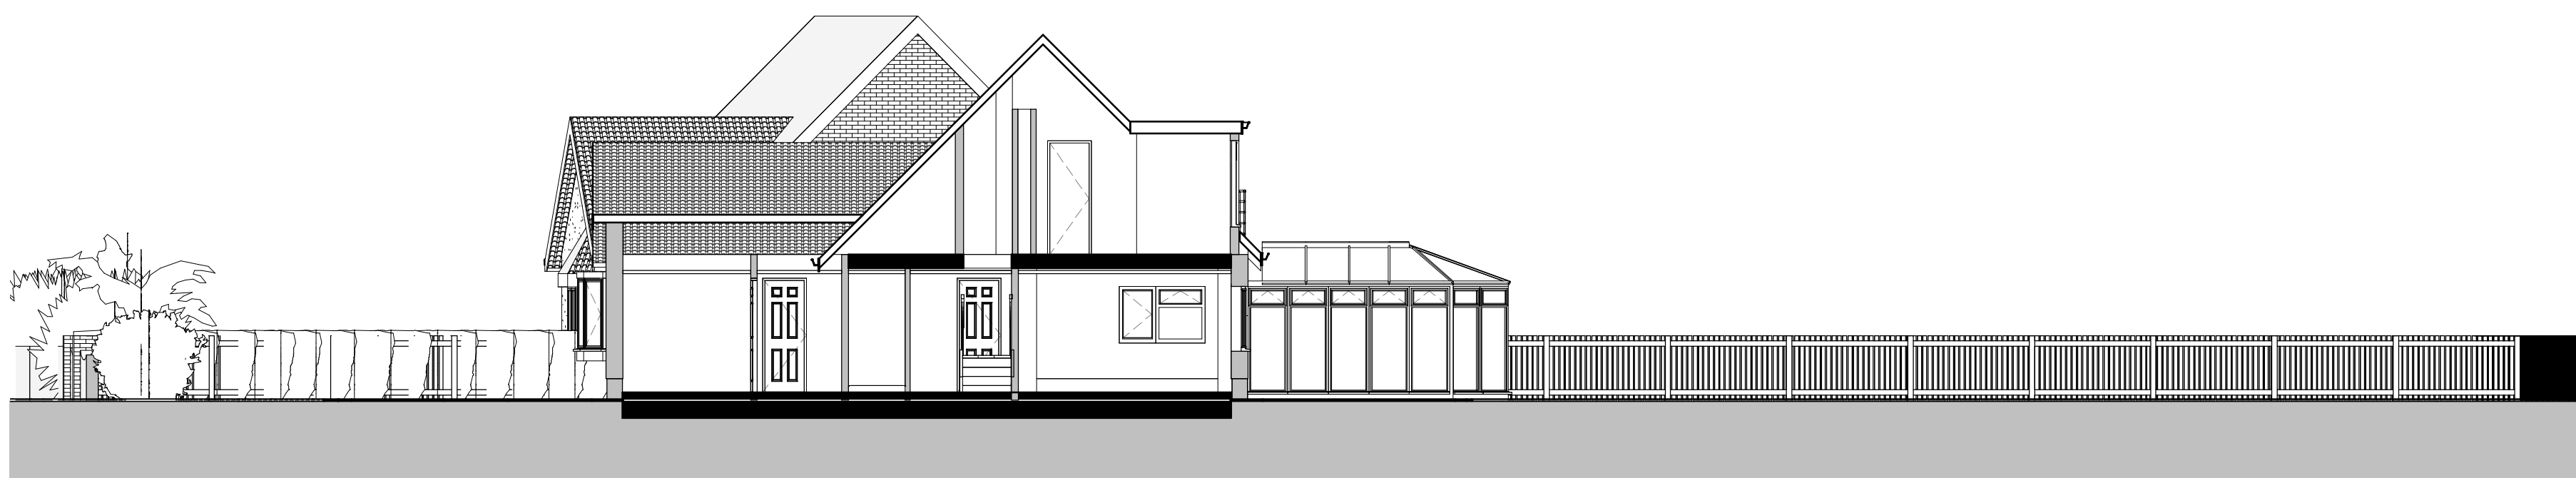

## Site Section North South 1:100



Site Section West East Scale 1:100