



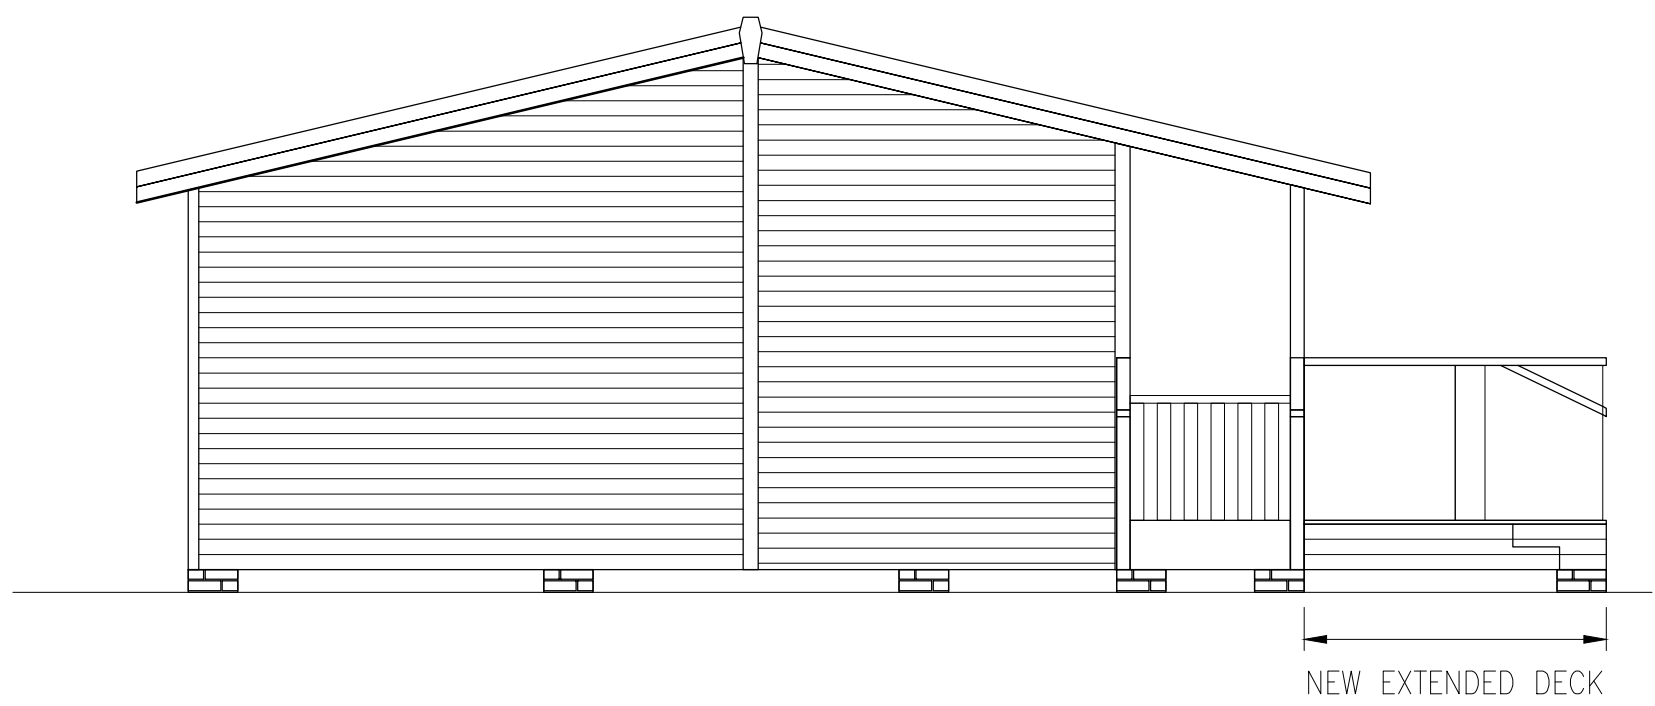


LEFT ELEVATION



FRONT ELEVATION

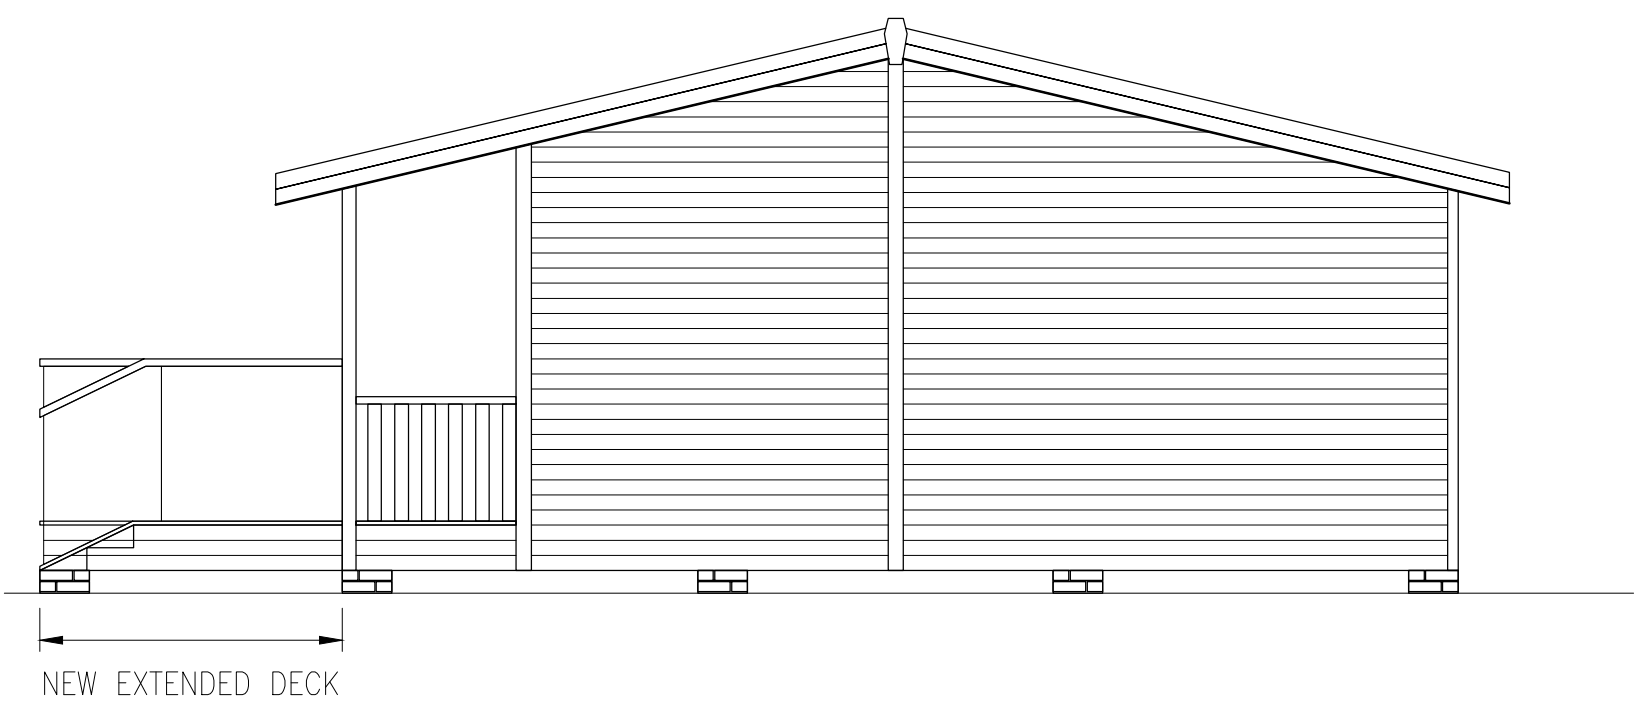


RIGHT ELEVATION

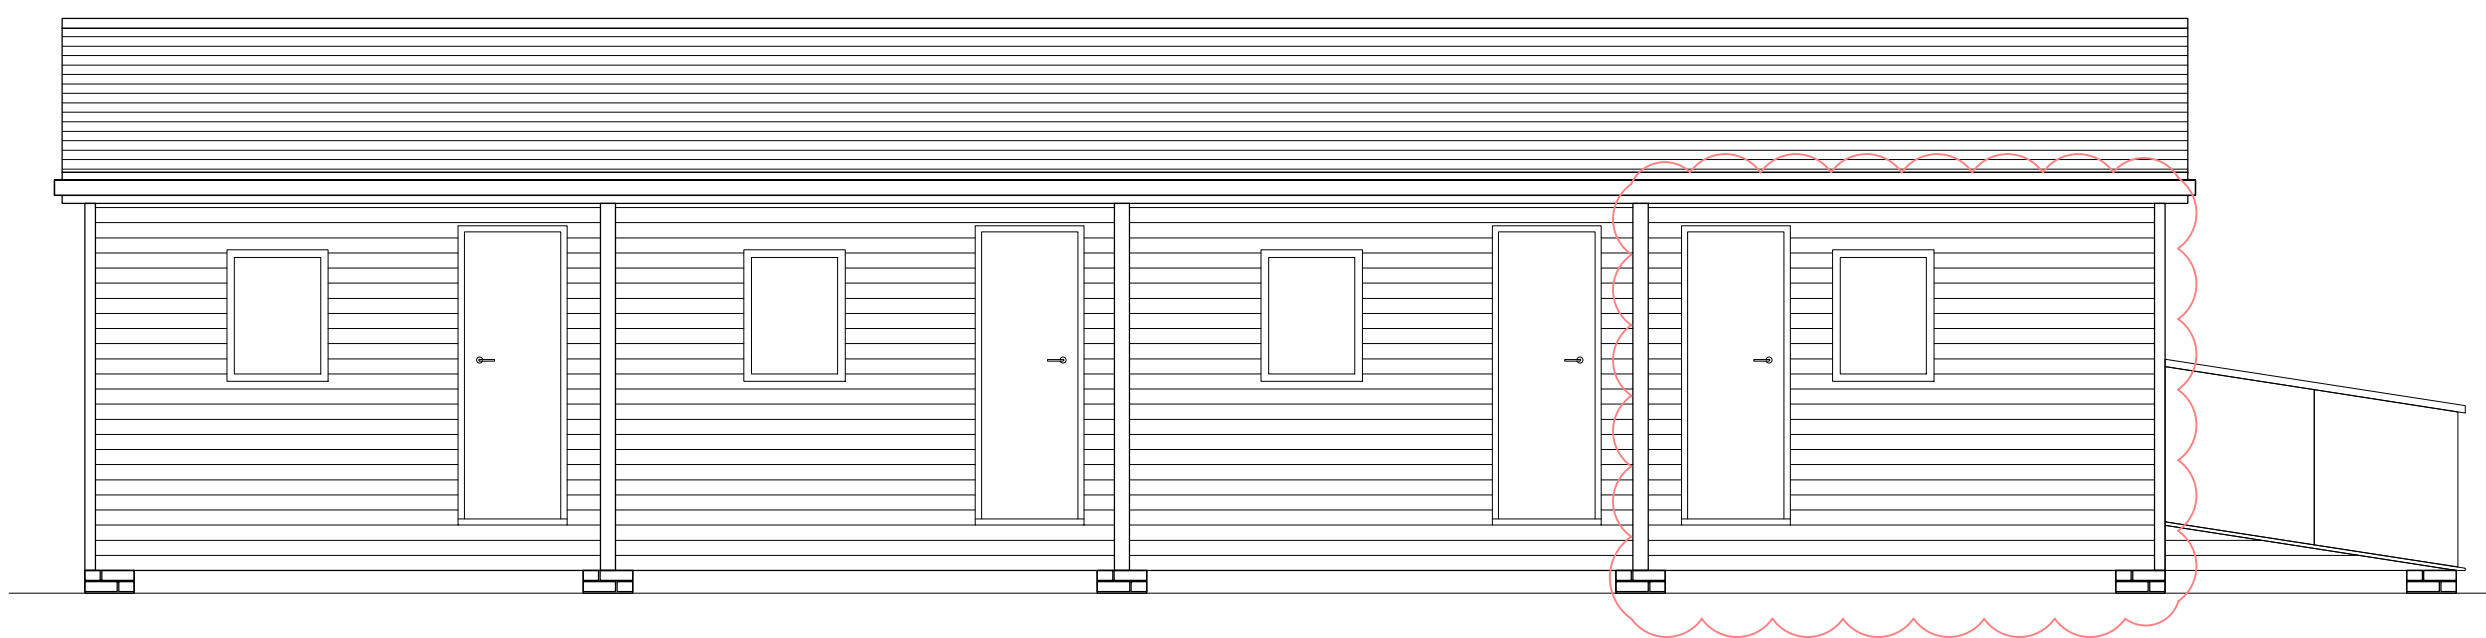

REAR ELEVATION

notes: revisions: A | 17.01.2018 | GW | Scale and sheet size edited, window and door arrangement amended. revisions:

 

NOTE: The contractor is responsible for checking all site dimensions and levels. These should be checked prior to the ordering of any components and before the commencement of the works. All discrepancies should be brought to the attention of the Contract Administrator

Warner Leisure Hotels
Lakeside Lodges
Lakeside Coastal Village, Hayling Island
drawing information



PWP Architects Ltd 61 South Street, Havant, Hampshire PO9 1BZ
t: 02392 482494 f: 02392 481152
e: design@pwp-architects.com
w: www.pwp-architects.com

status : Information
date : December 17
scale : 1:50 @ A1
drawn : GW
checked : JS

job: 5505 dwg: 1303 rev: A