




SIDE

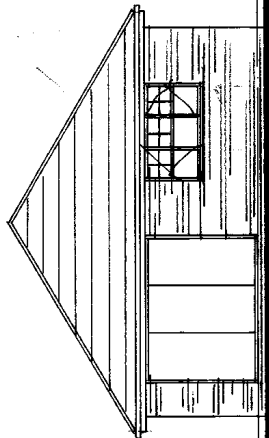


857

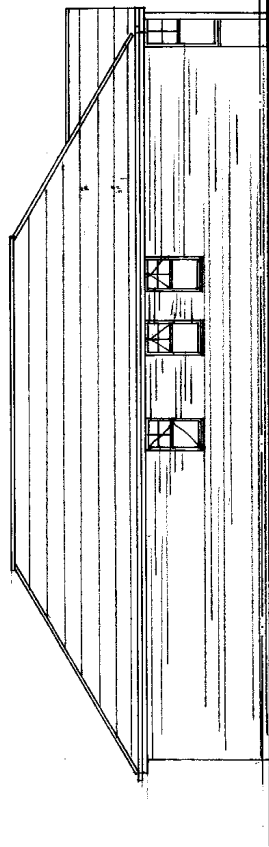

3015

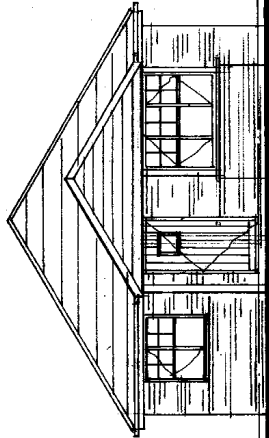

FRONT

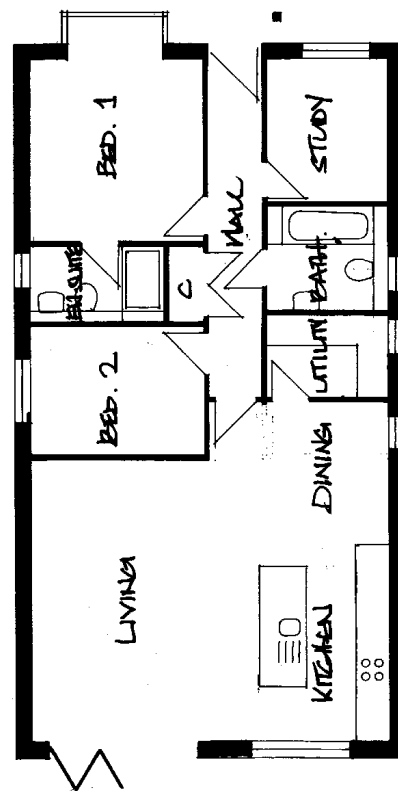

FLOOR PLAN

Derek Treaqus Associates

Architectural Services

No3-The Townhouse, 20 Nelson Road, Southsea,
Hampshire PO5 2AS
Tel: 07956 624094
Email: derek.treaqus@btinternet.com

Project	DEVELOPMENT AT 26 WEST HAYE ROAD, HAYLING ISLAND, HAMPSHIRE.		
Client	Mr & Mrs B Smith		
Subject	Planning Drawing Plot One		
Date:	Nov 2018	Scale: 1:100 @ A3	
Rev:		Drg. No. 18/767/02	
• Copyright reserved. • All dimensions are to be site confirmed and should not be scaled unless for Planning purposes. • Verify all queries with the office.			