




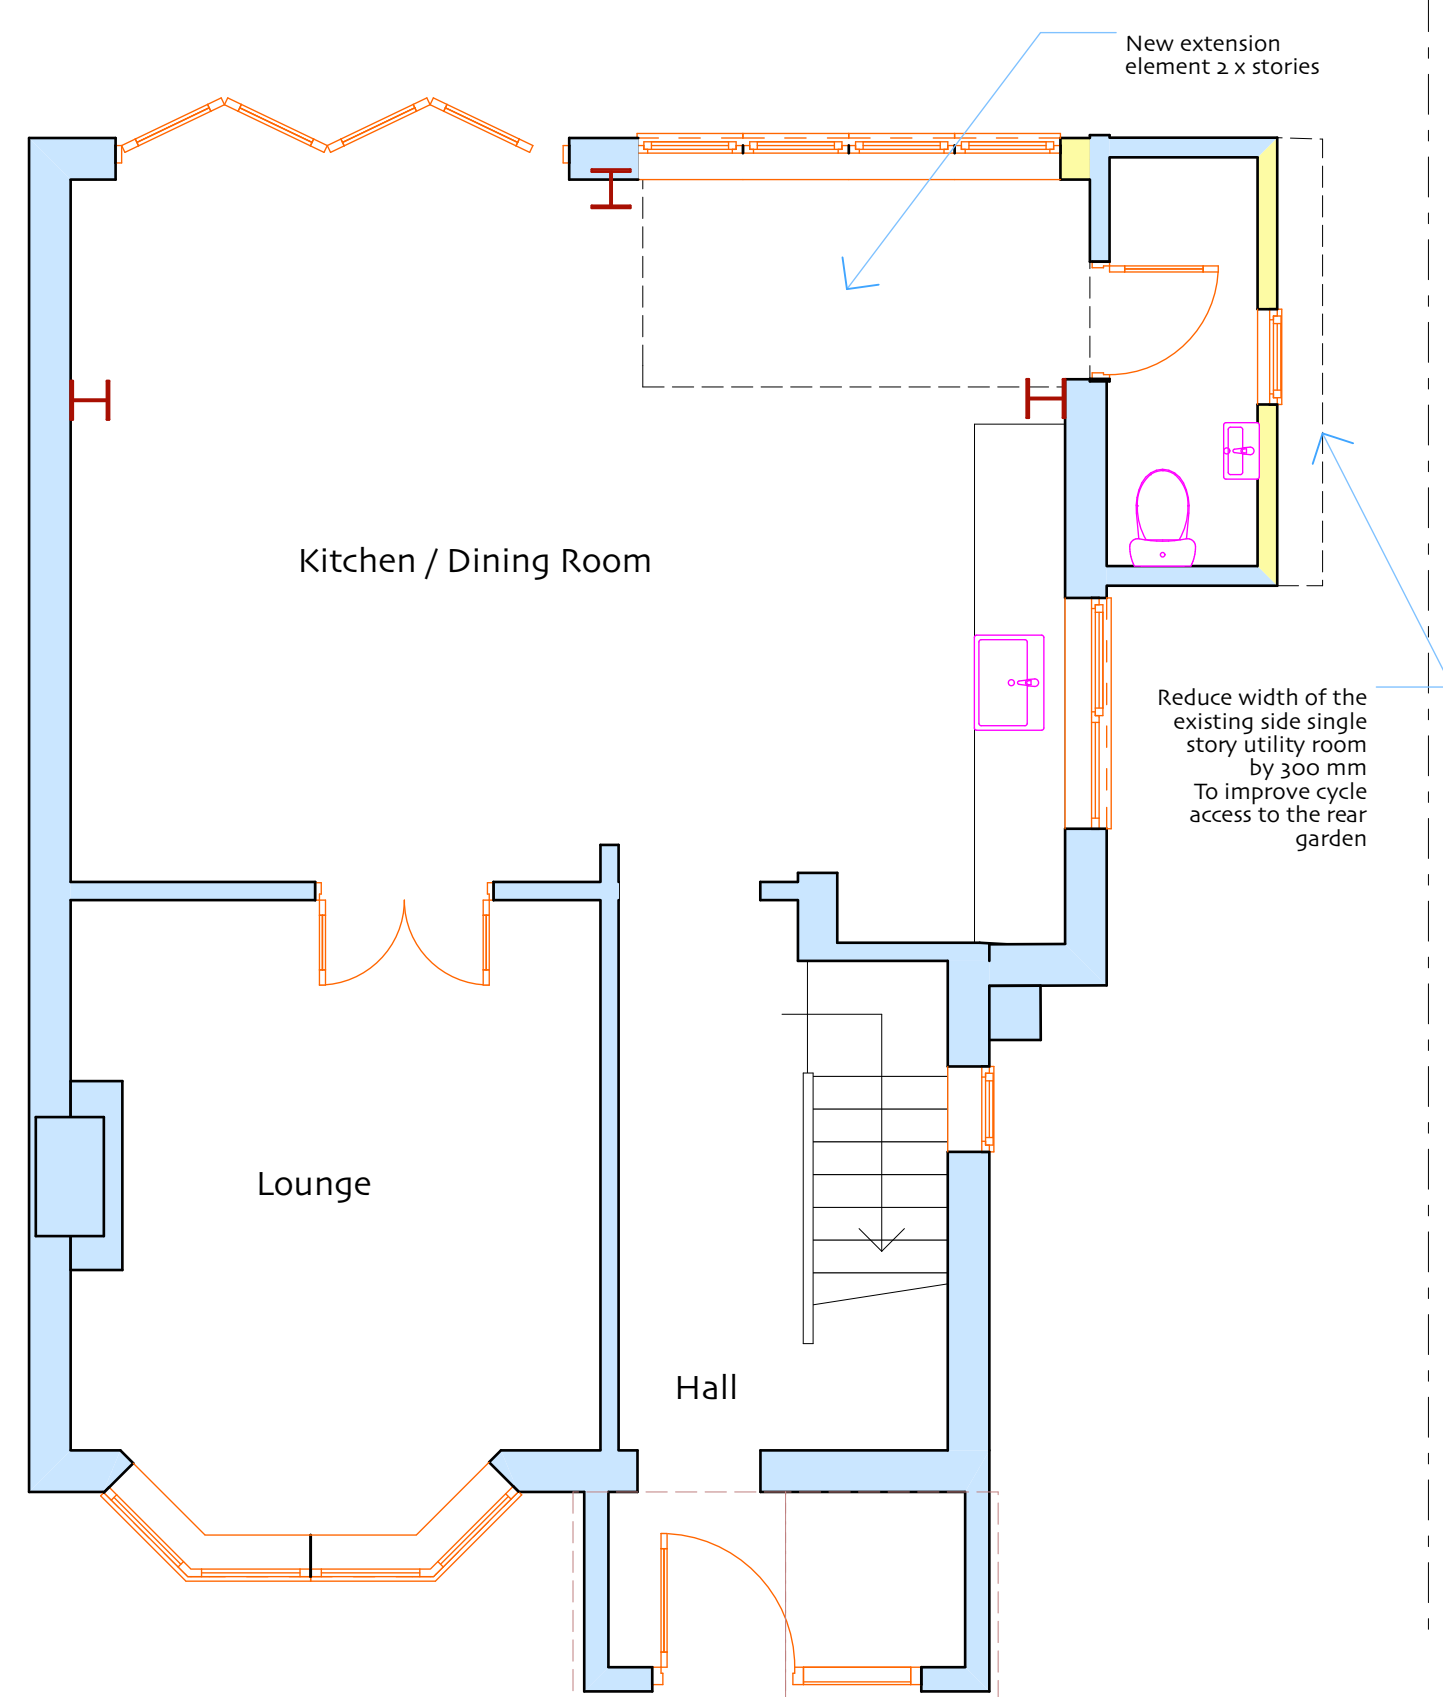


PROPOSED Ground Floor 1:50

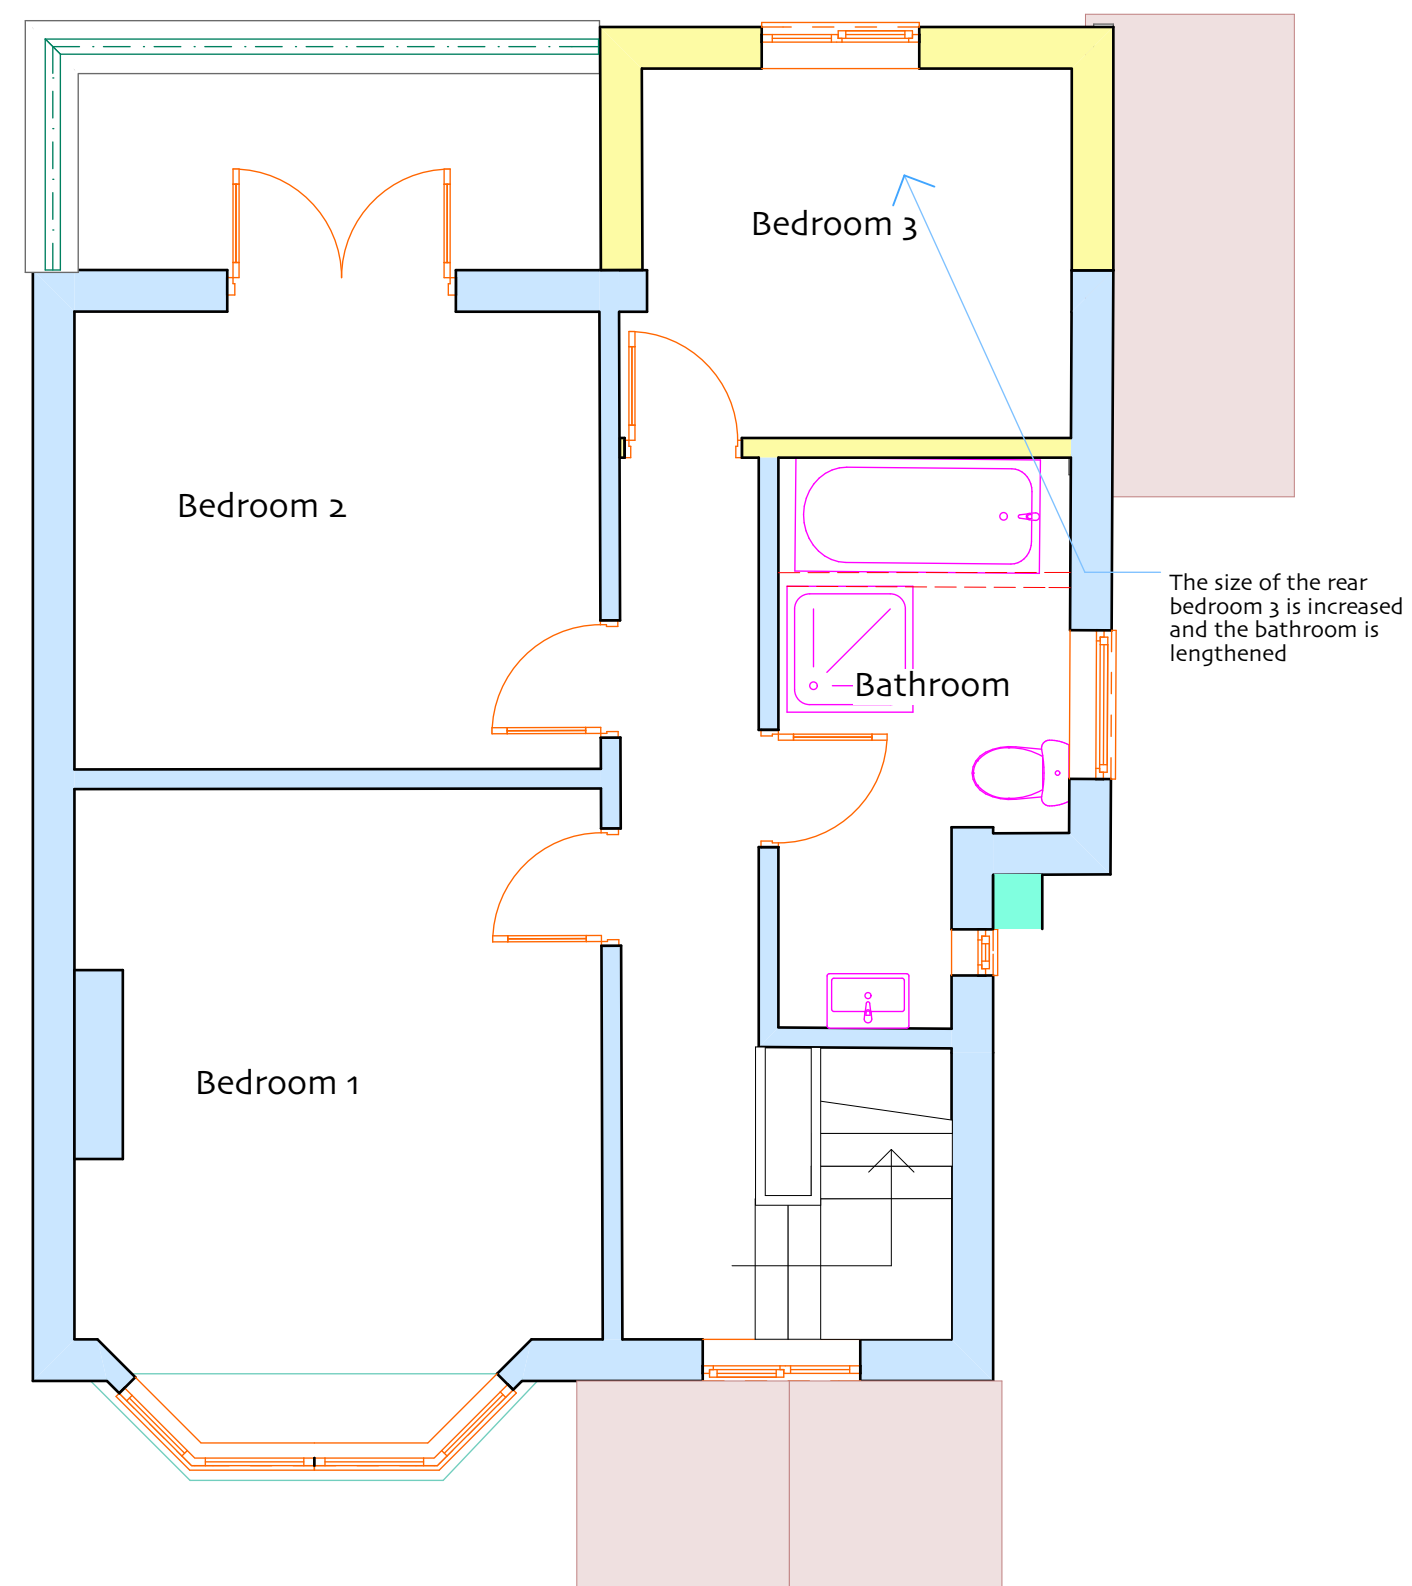


PROPOSED First Floor 1:50

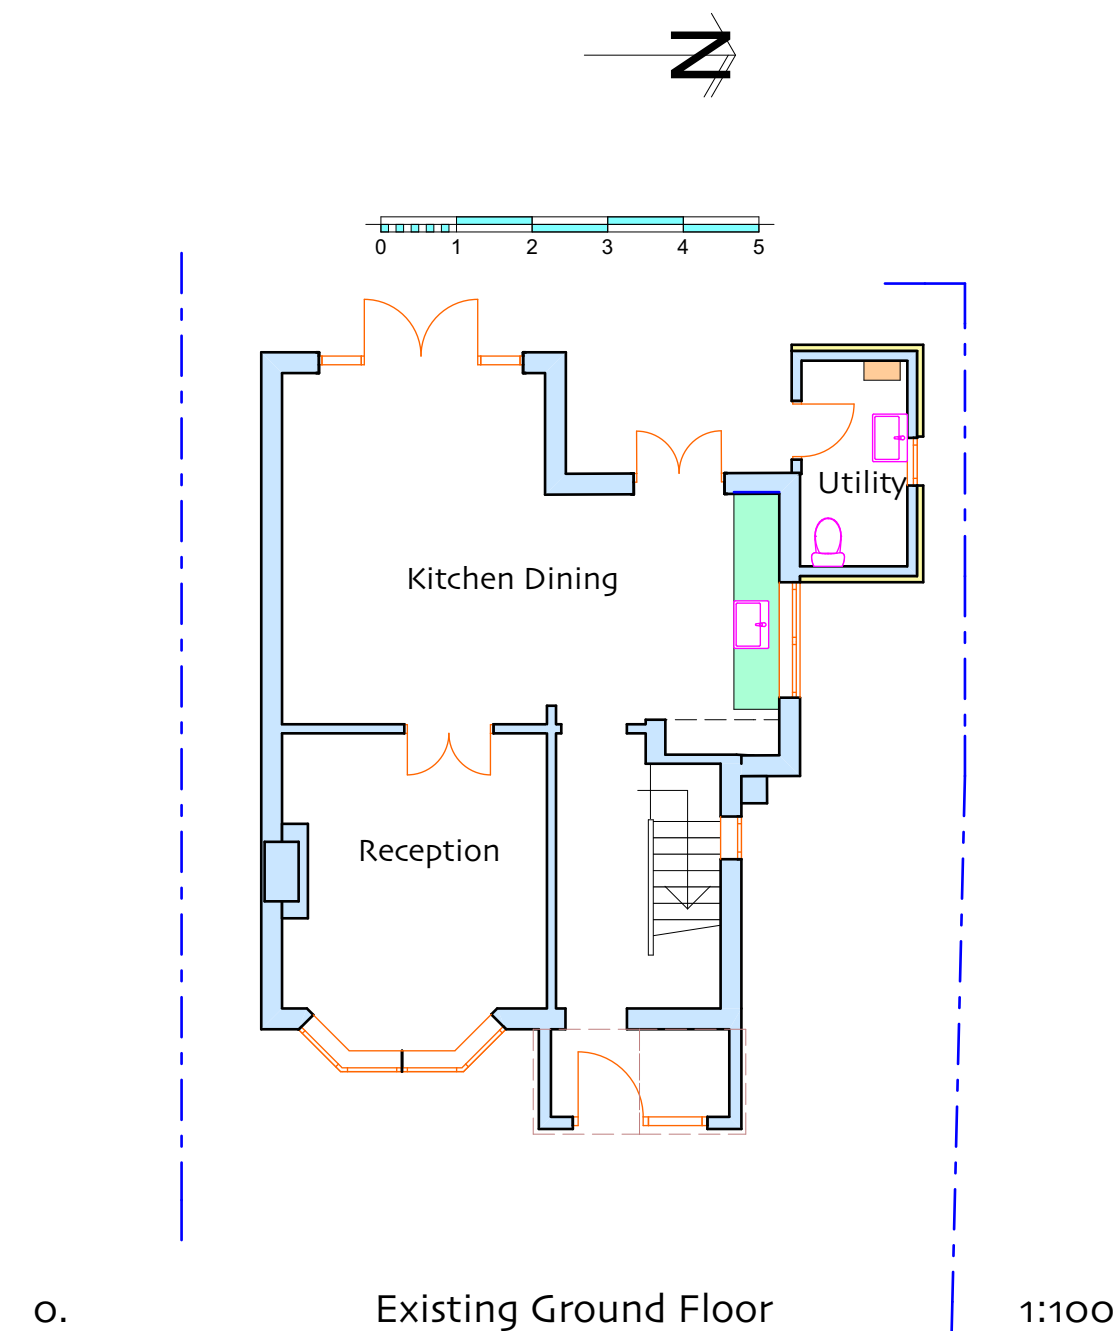

0. Existing Ground Floor 1:100

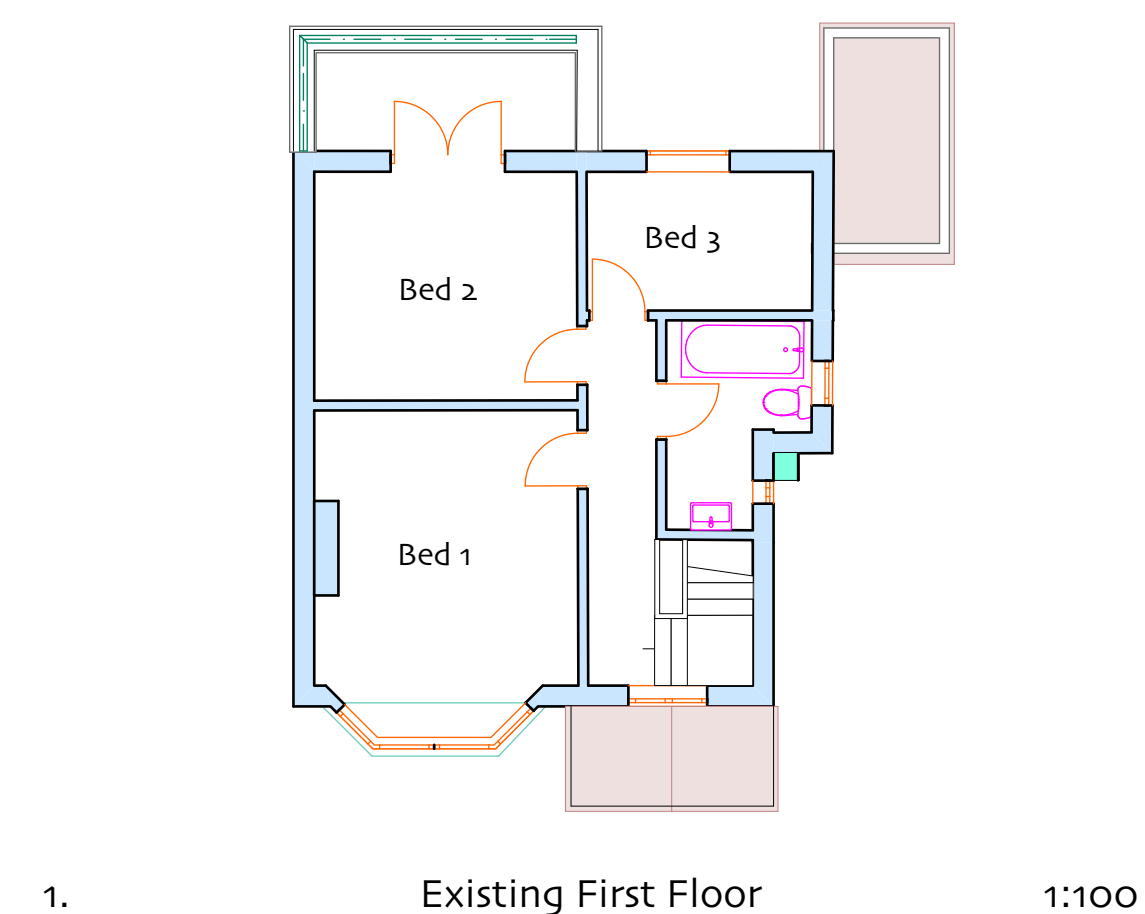

1. Existing First Floor 1:100

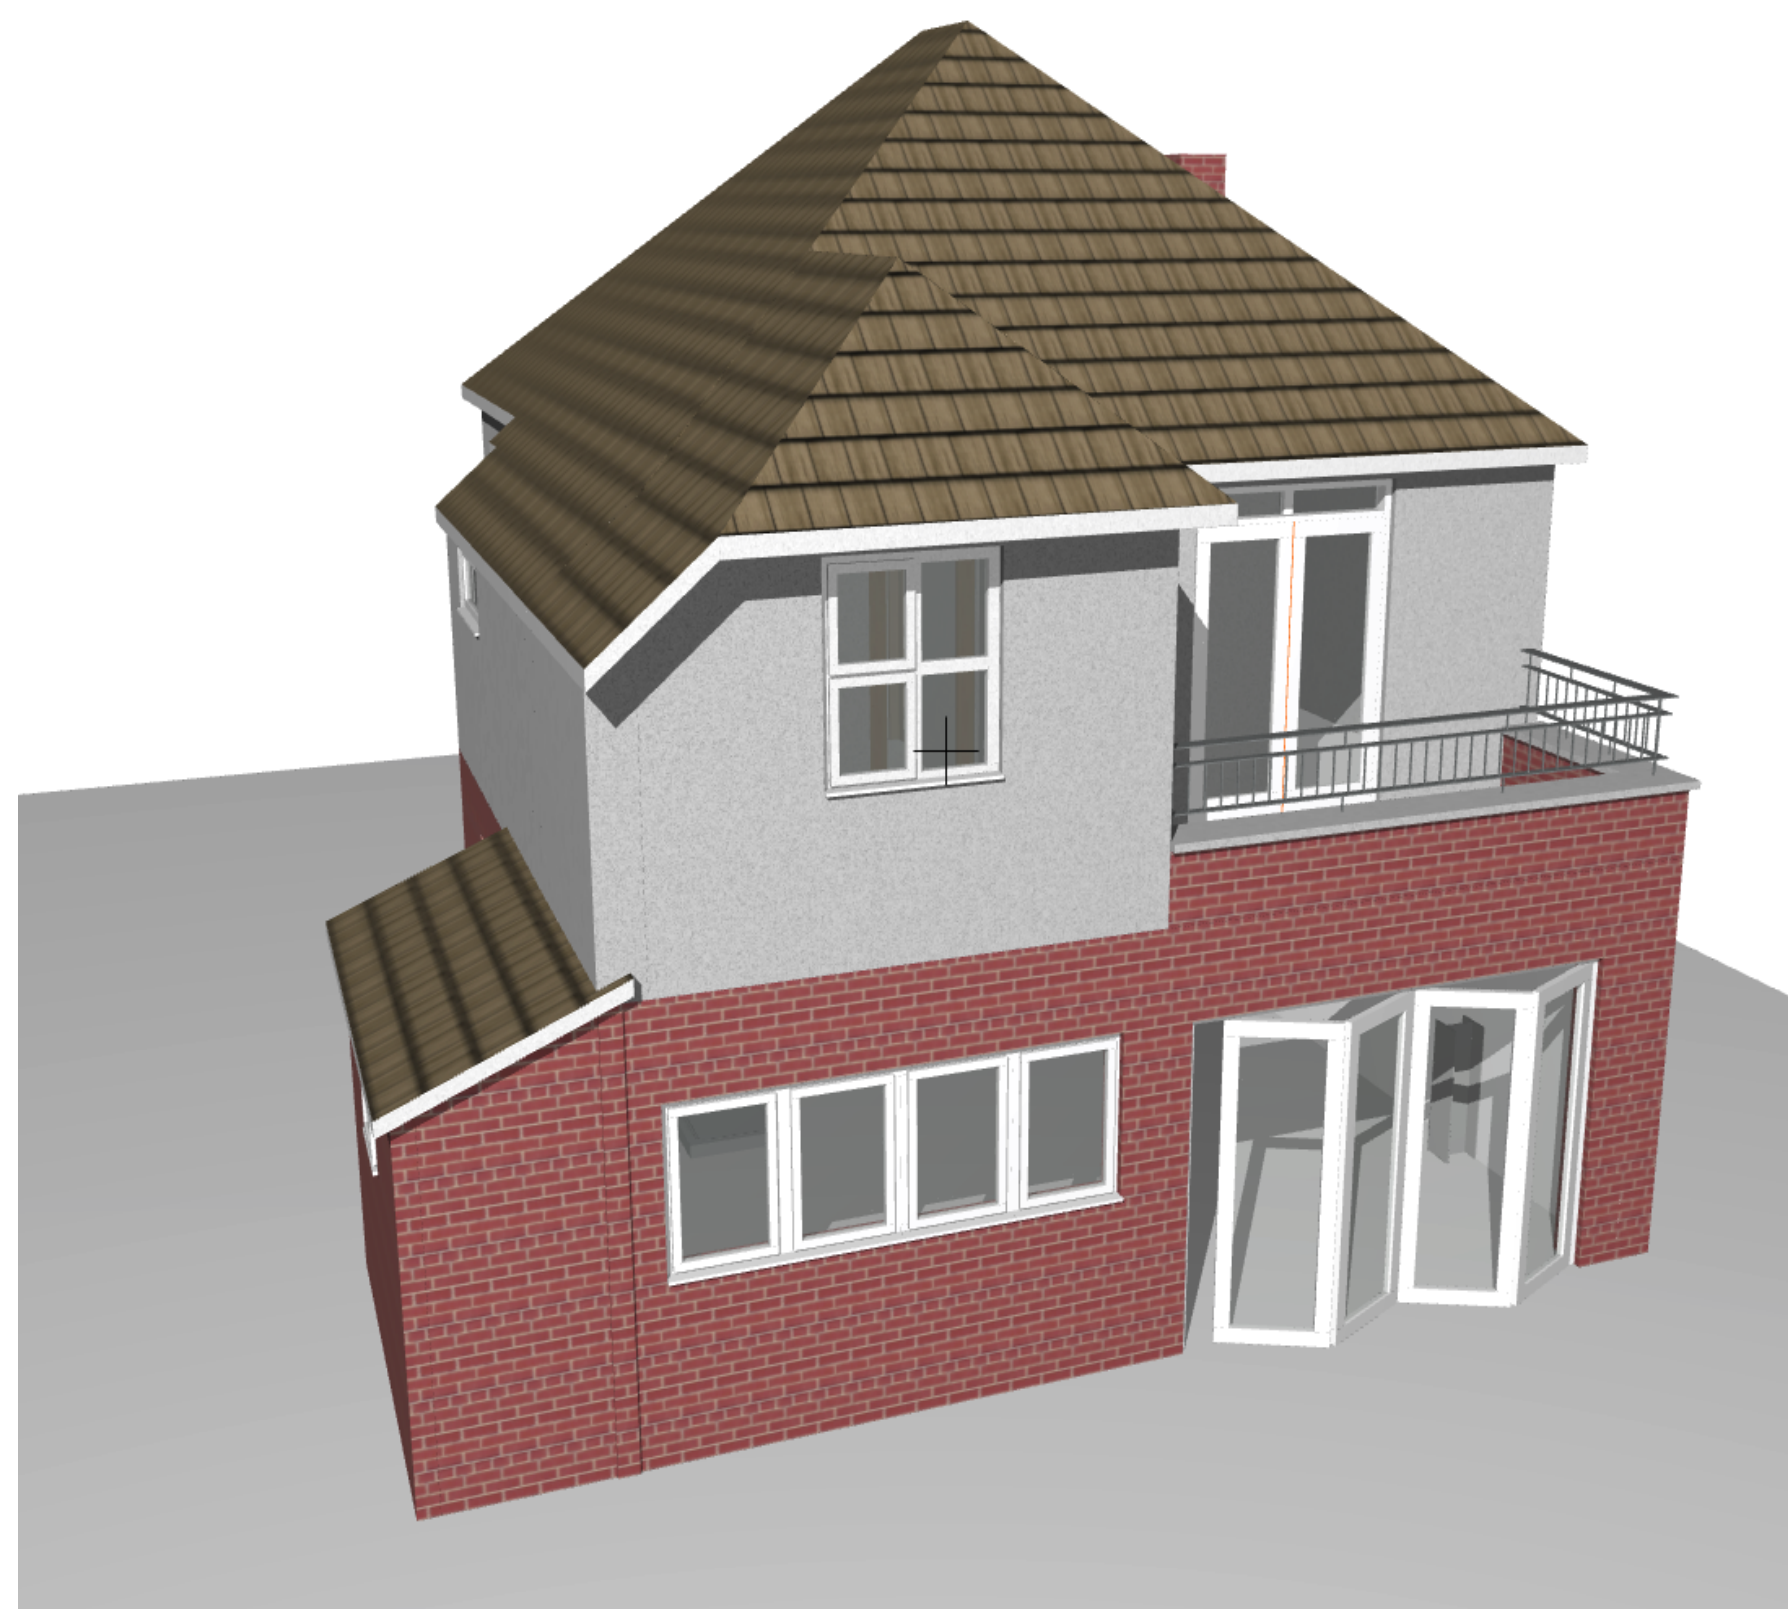

70 Rails Lane Hayling Island PO11 9LP

Proposed Rear Extension

Drawing

Existing and Proposed Floor Plans

Scales @ A1
Landscape
as shown

Date
April/May
2018

Drawing No

P 08 70 RL

Mick Morris AADipl RIBA Architect

07956 323832
02392 269967