




NORTH EAST FACING ELEVATION

FRONT ELEVATION OF NORTH WEST FACING EXISTING OPEN STORE, CONTAINER STORE & WORKSHOP

SOUTH WEST FACING ELEVATION

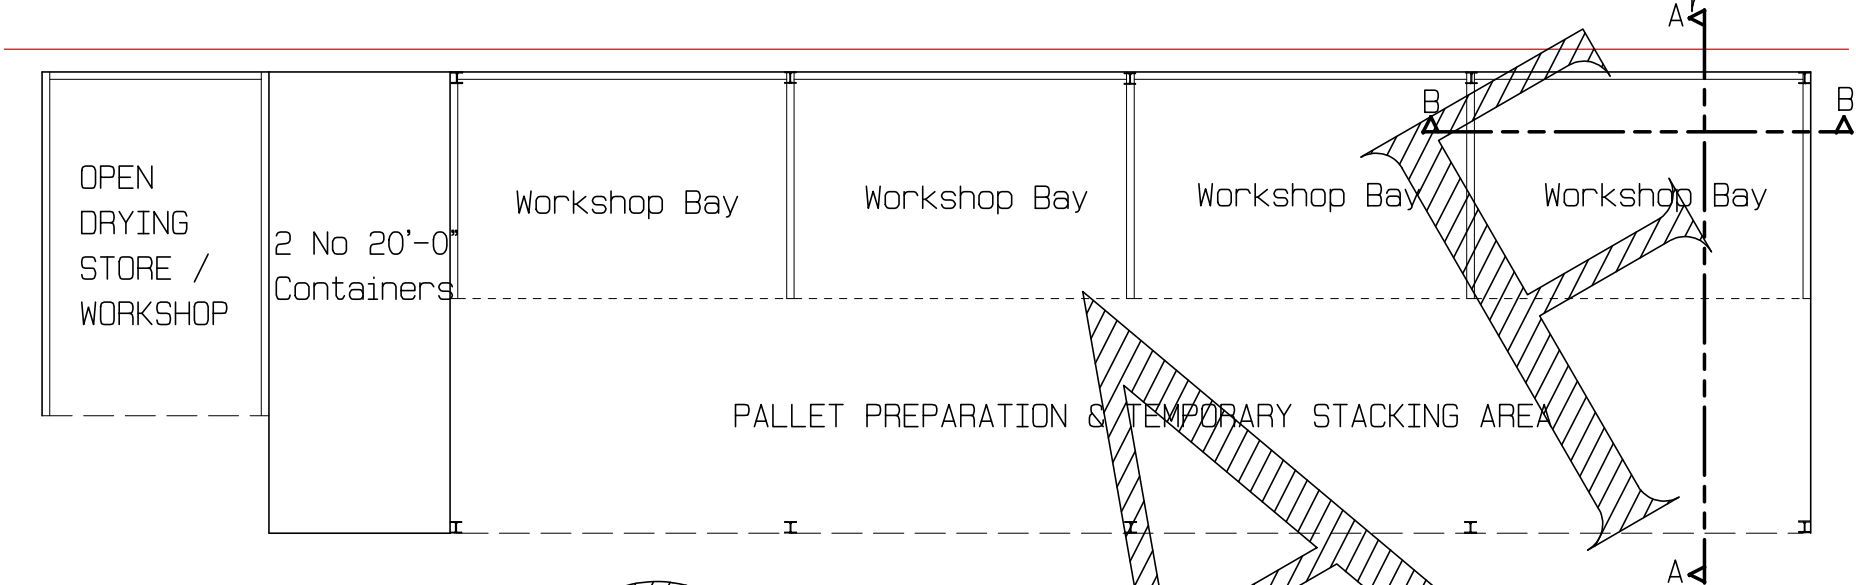

FLOOR PLAN OF EXISTING OPEN STORE, CONTAINER STORE & WORKSHOP



All dimensions must be checked on site
and not taken or scaled from this drawing


HAVANT BOROUGH COUNCIL
REF No - 18/00102/CMP

Title
WORKSHOP & adjacent STORAGE STRUCTURES


Project
PROPOSED (Retrospective) PLANNING
APPLICATION FOR CHANGE OF USE TO MIXED
USE OF B2 INDUSTRIAL PROCESSING AND
B8 STORAGE AND DISTRIBUTION
@ PALK ROAD
HAVANT HANTS
PO9 1NL

Client
PREMIER PALLET SUPPLIES LTD

Drawn by R Hollands
(GROVE DESIGN UK)
Date January 2019
Scale 1 : 100 @ A3
Drawing No 19-01-GD-224-02-DA
Amendments

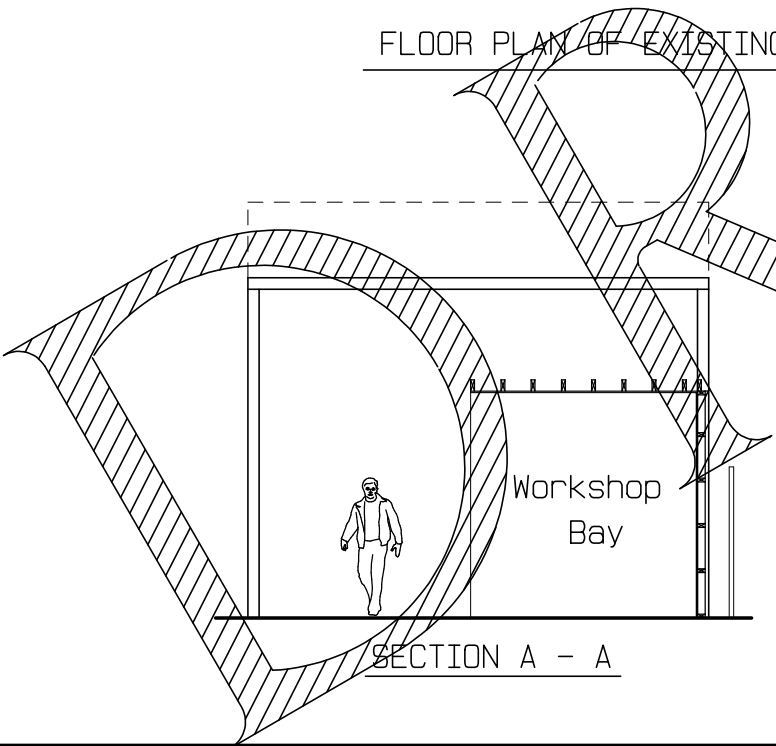

SECTION A - A

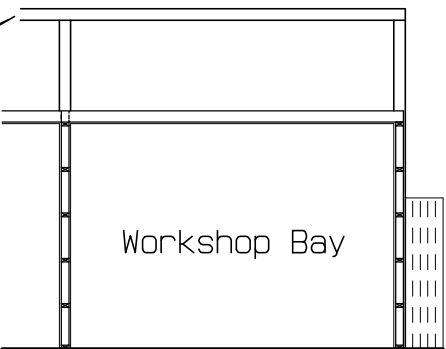

SECTION B - B