

To Scale when Printed A1 with no borders




East Elevation Scale 1:100




North Elevation Scale 1:100




West Elevation Scale 1:100

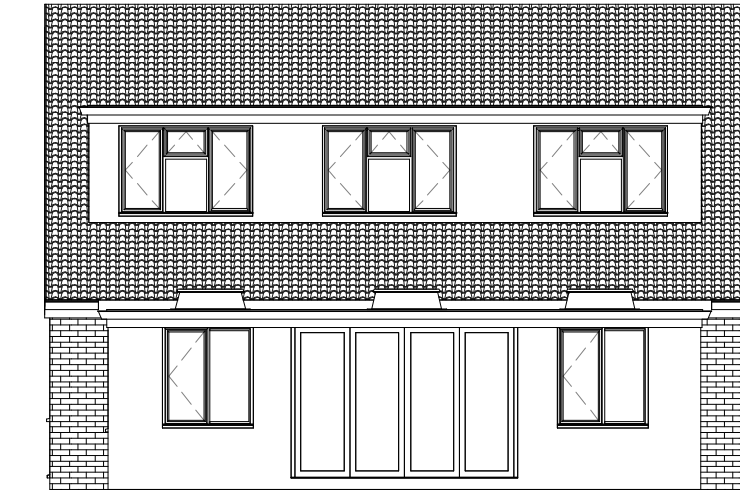


South Elevation Scale 1:100

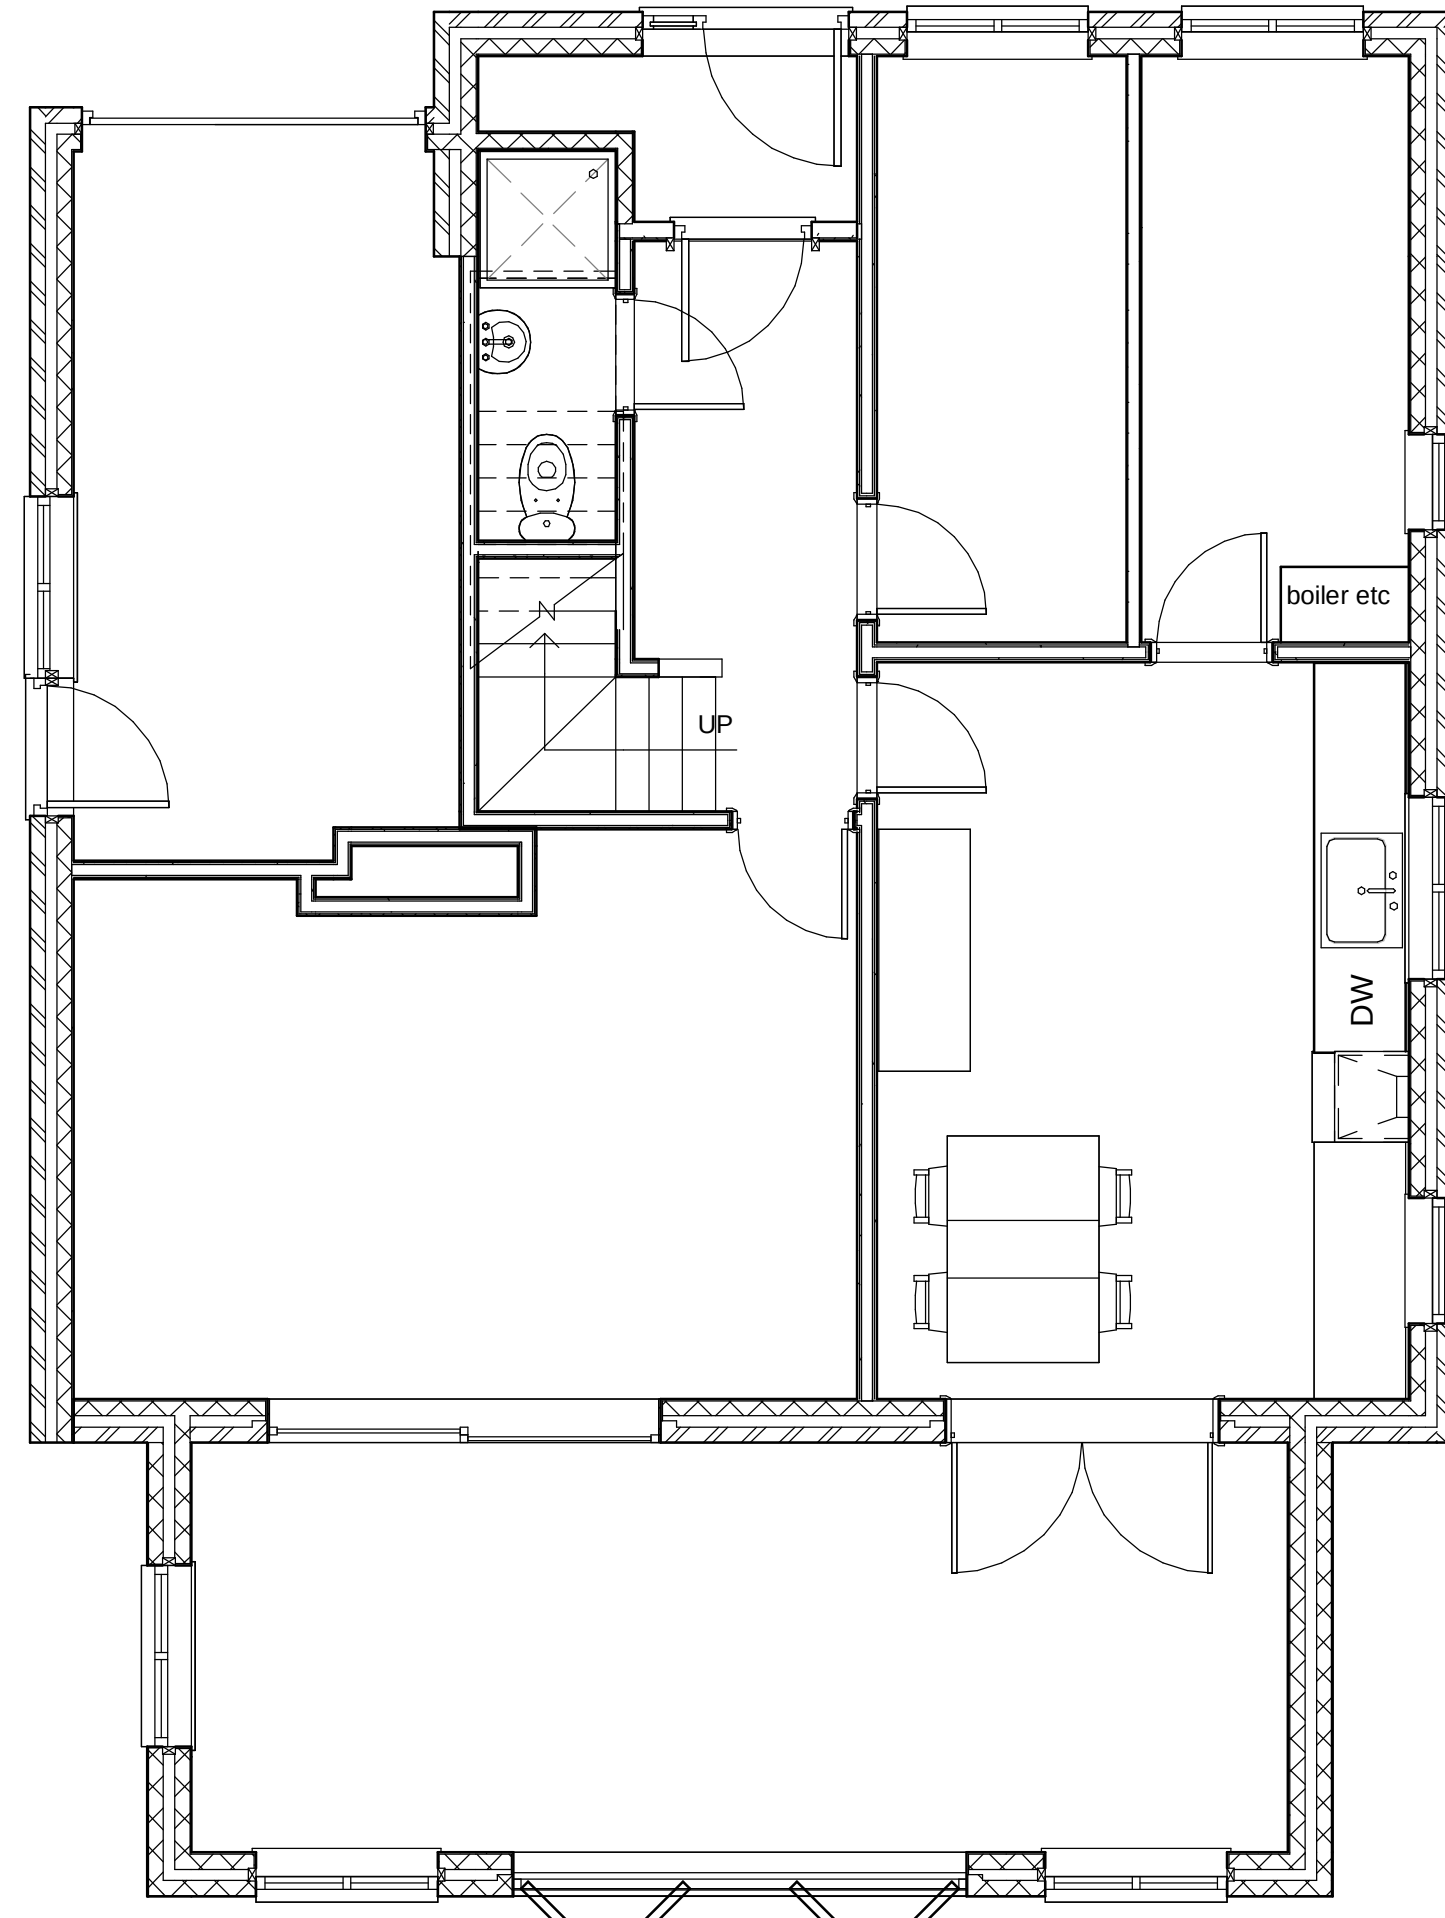

Ground Floor Plan Scale 1:50

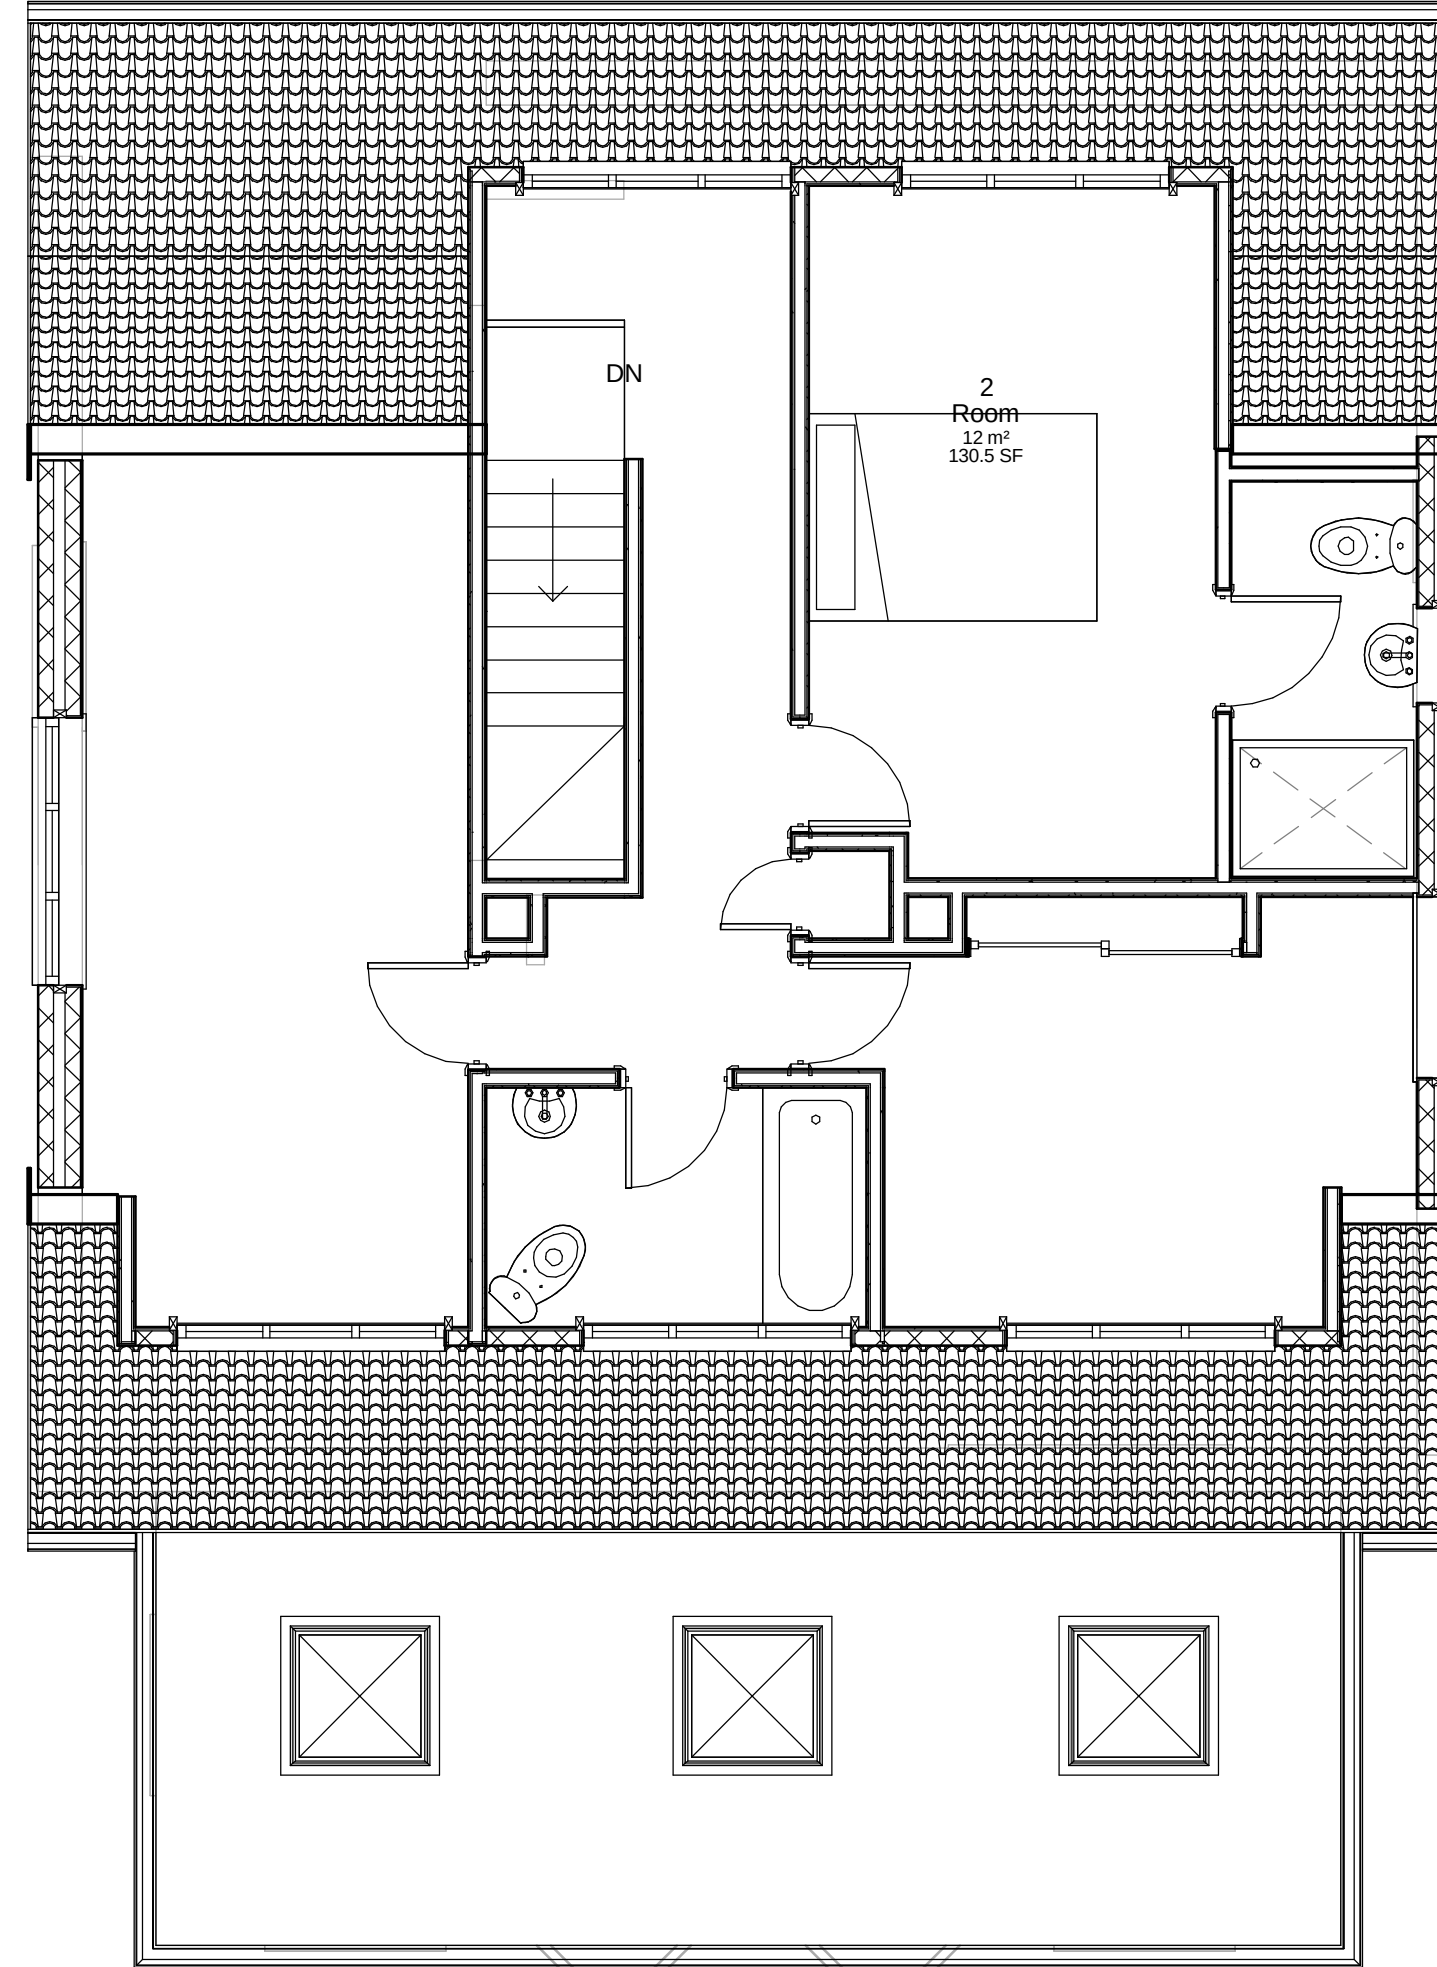

First Floor Plan Scale 1:50

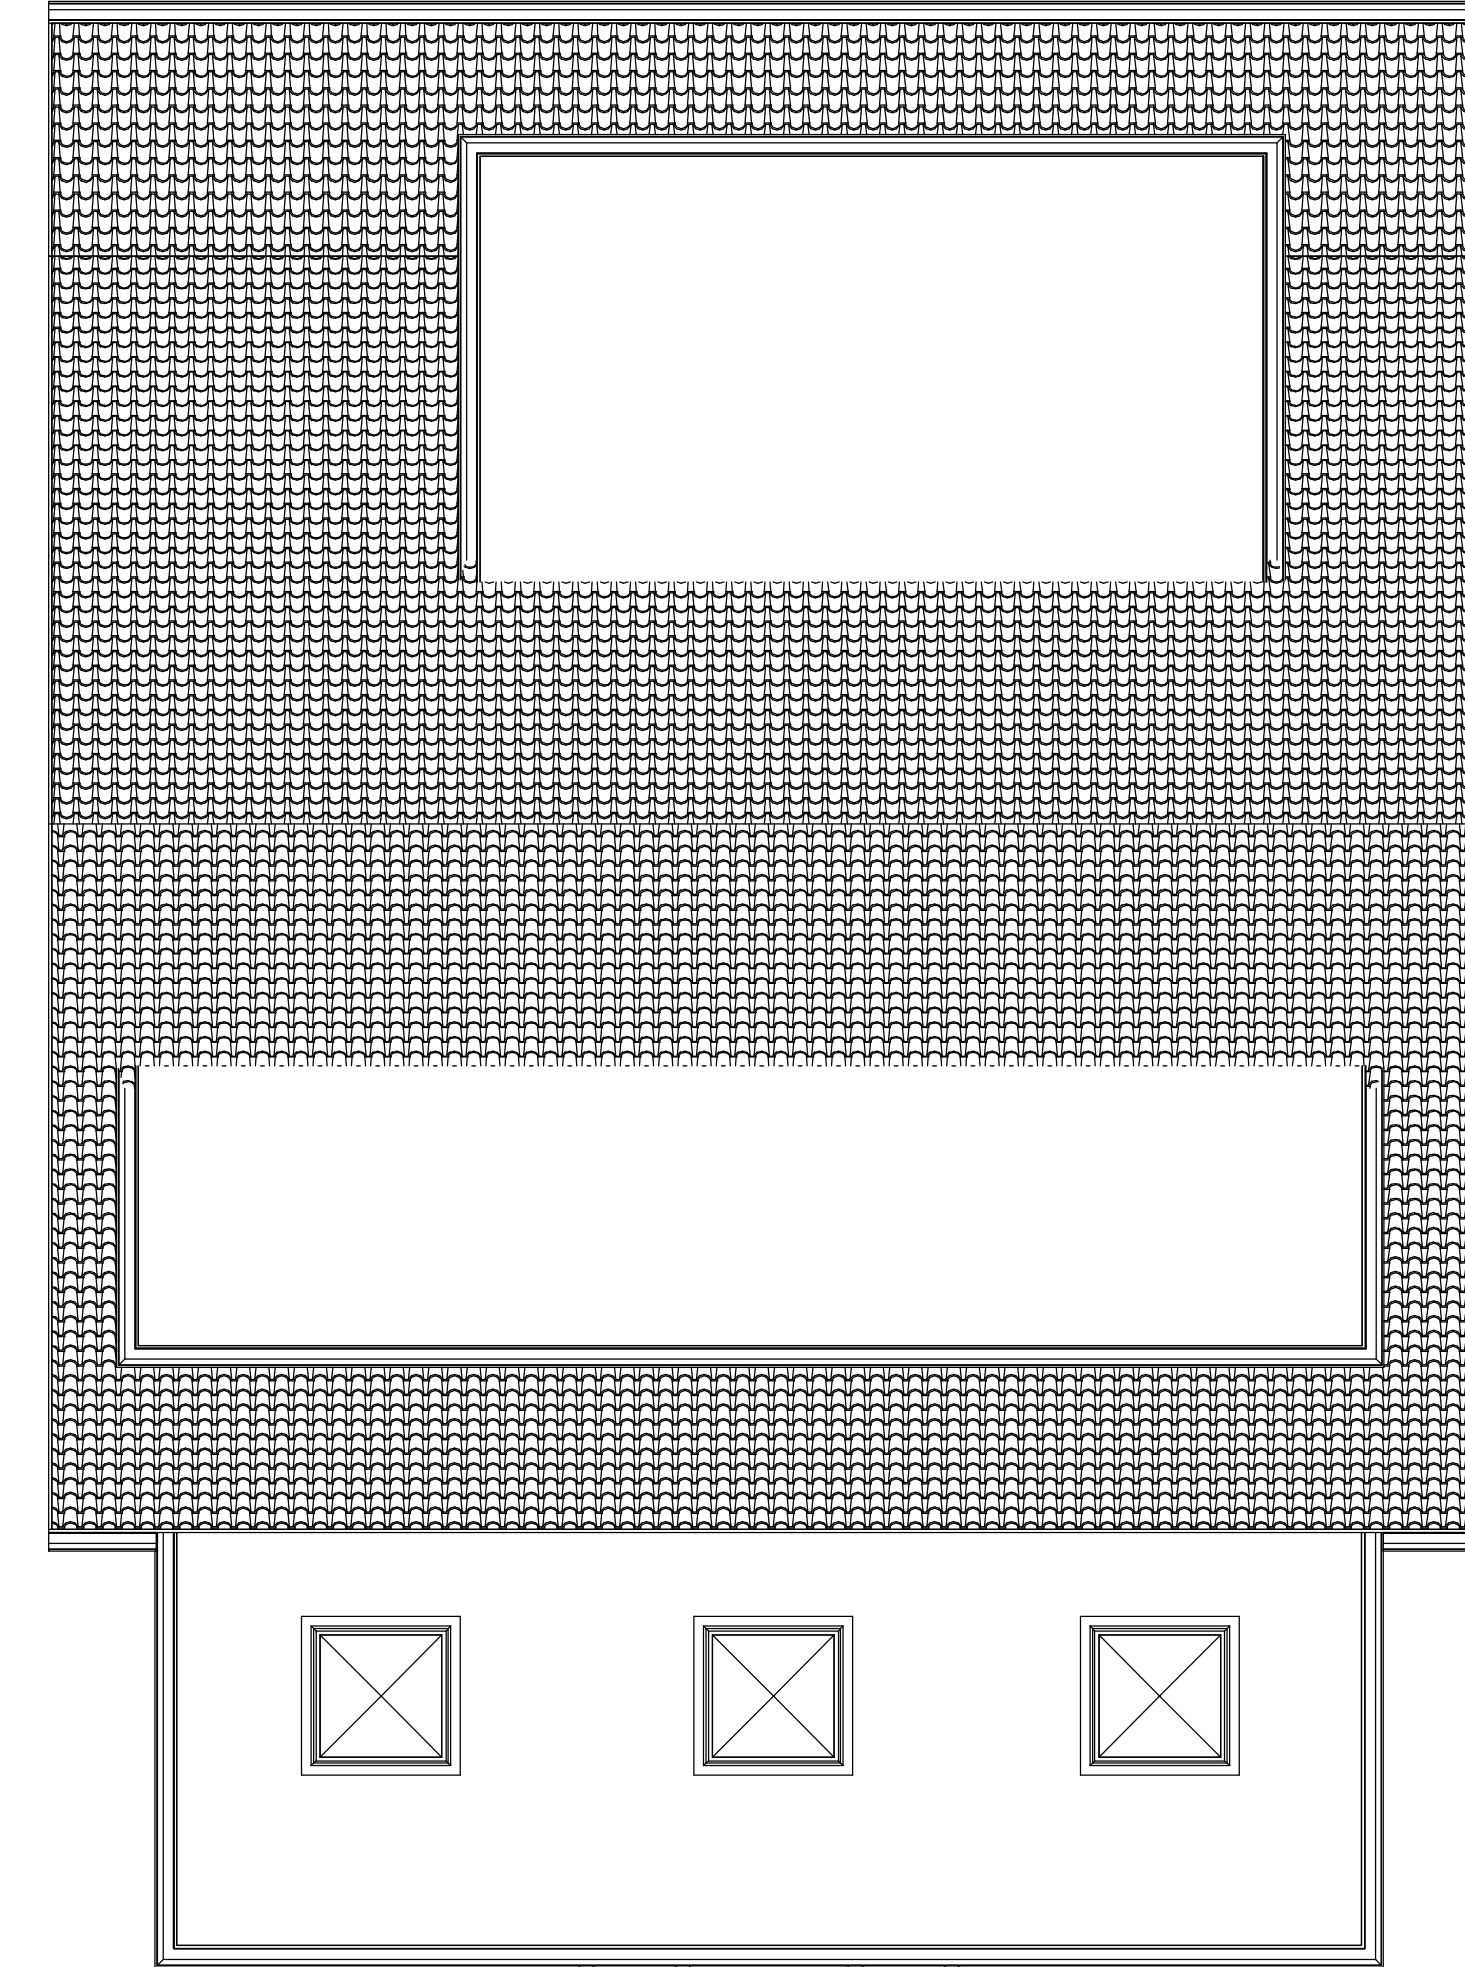

Roof Plan Scale 1:50



Street scene Perspective



Street scene Perspective

IJ Murray
Associates

www.ijma.co.uk

IJ Murray Associates
173 Havant Road
Hayling Island
Hampshire
PO11 0LF
Phone 02392469004
Mob 07779 246915
e-mail ian@ijma.co.uk

Please note
These plans are for
planning and building
regulation application
purposes only, all
dimensions should be
checked on site
before estimation /
construction

[illegible]

Mr & Mrs Selley
31 St Thomas
Ave H I

Proposed Elevs Plans and Views

Project number	Project Number
Date	Issue Date
Drawn by	Author
Checked by	Checker

A103 V5

Scale	As indicated
-------	--------------