


PHYSICAL SCALE IN METERS @ 1:100


NOTES:
This drawing has been produced solely for PLANNING/DESIGN.
Do not Scale from this Drawing except for planning purposes.
Any drainage shown is presumed and to be checked on site
before commencement of works.
This drawing is the copyright of MF Designs Ltd.

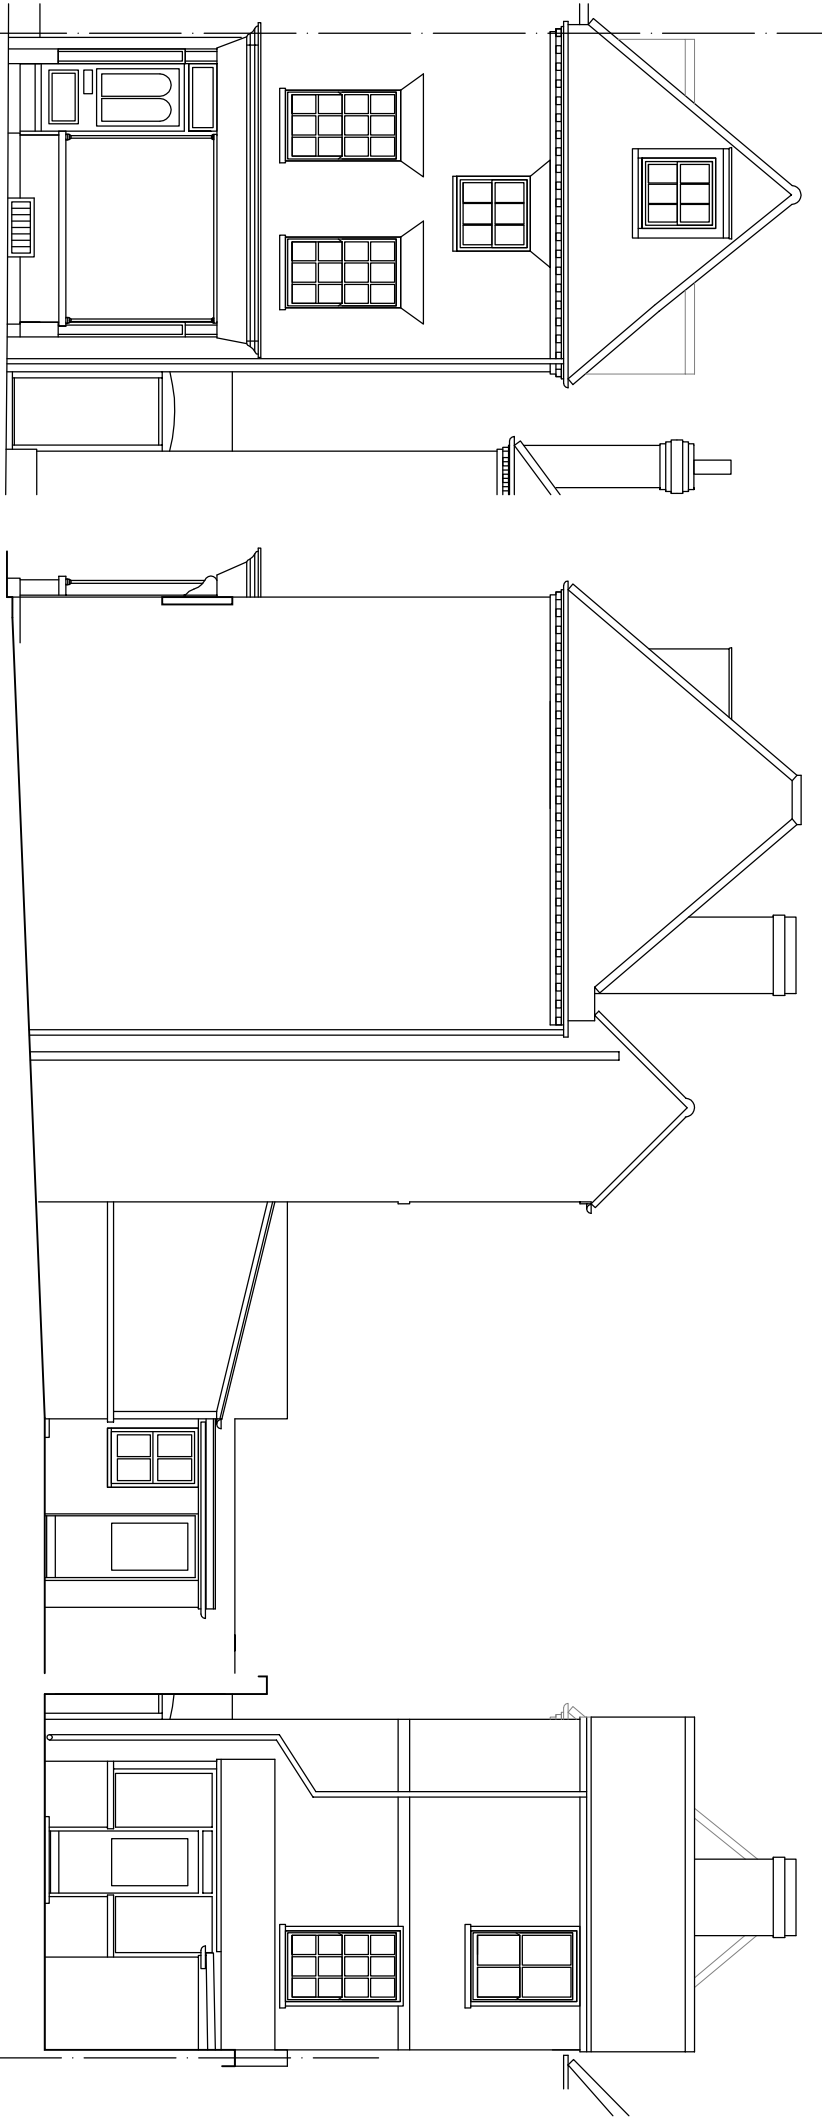

Existing Southeast


Existing Northeast/Section

Existing Northwest

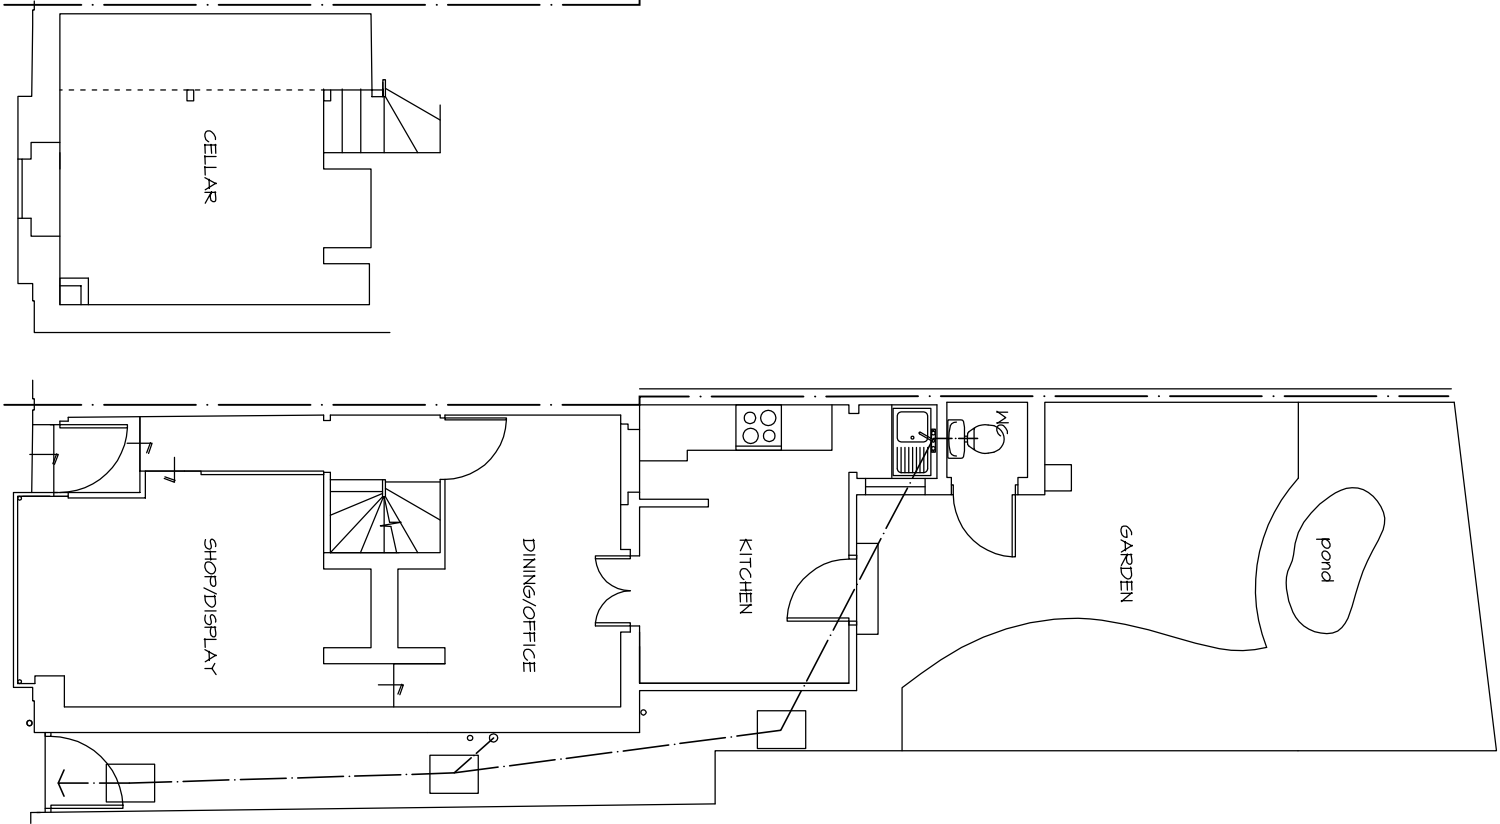


Existing Cellar


Existing Ground

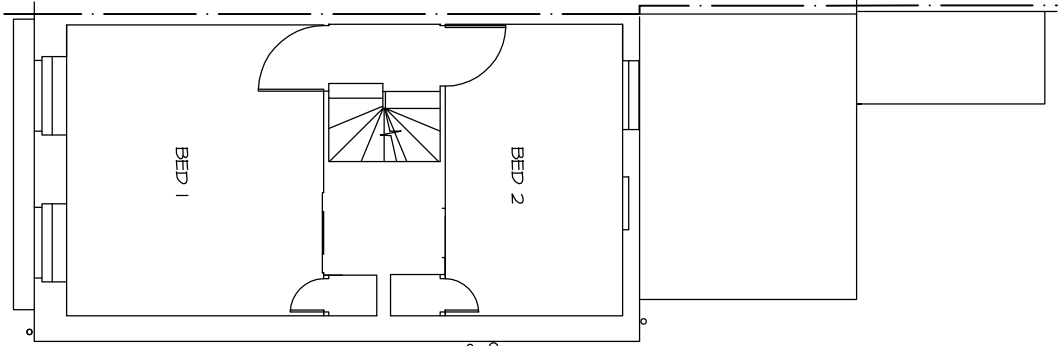


Existing First

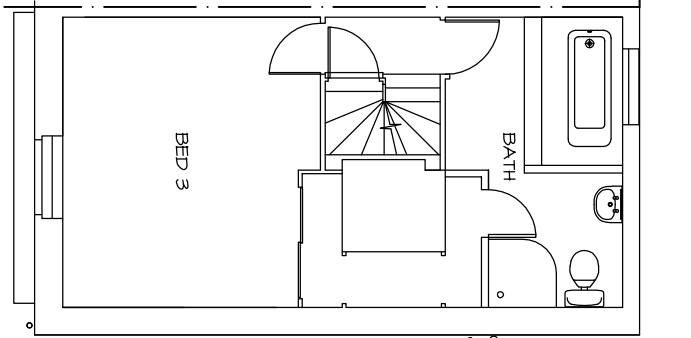

Existing Second

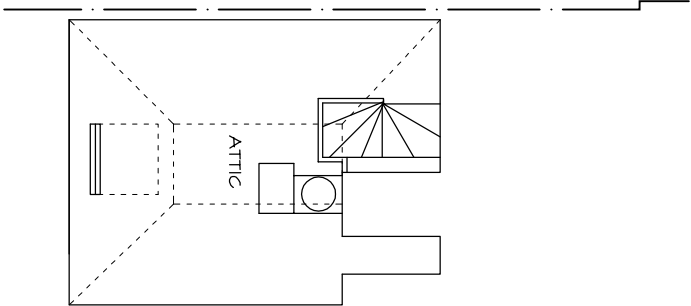

Existing Attic

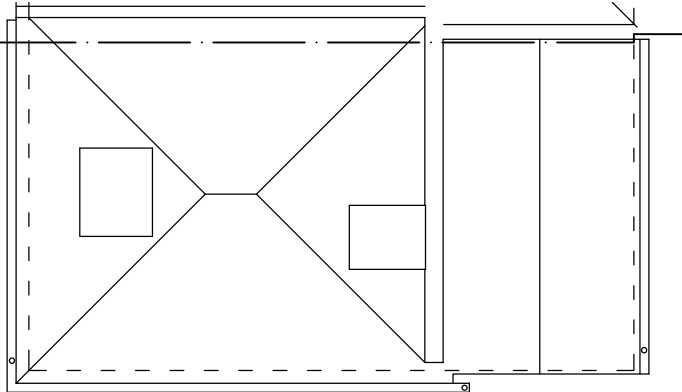

Existing Roof Plan



mf designs ltd

Chartered Architects



36 Grove Road • Havant • Hampshire • PO9 1AZ
Director: Martin Farrer RIBA • Co Registration No.4507379

Uff 02392 470967
e admin@mfdesigns.org.uk

Date: May 2018
Scale: 1:100

Job No: 3204
Dwg No: EX_01 B

EXISTING SURVEY - 12 Queen Street, Emsworth. PO10 7YA