


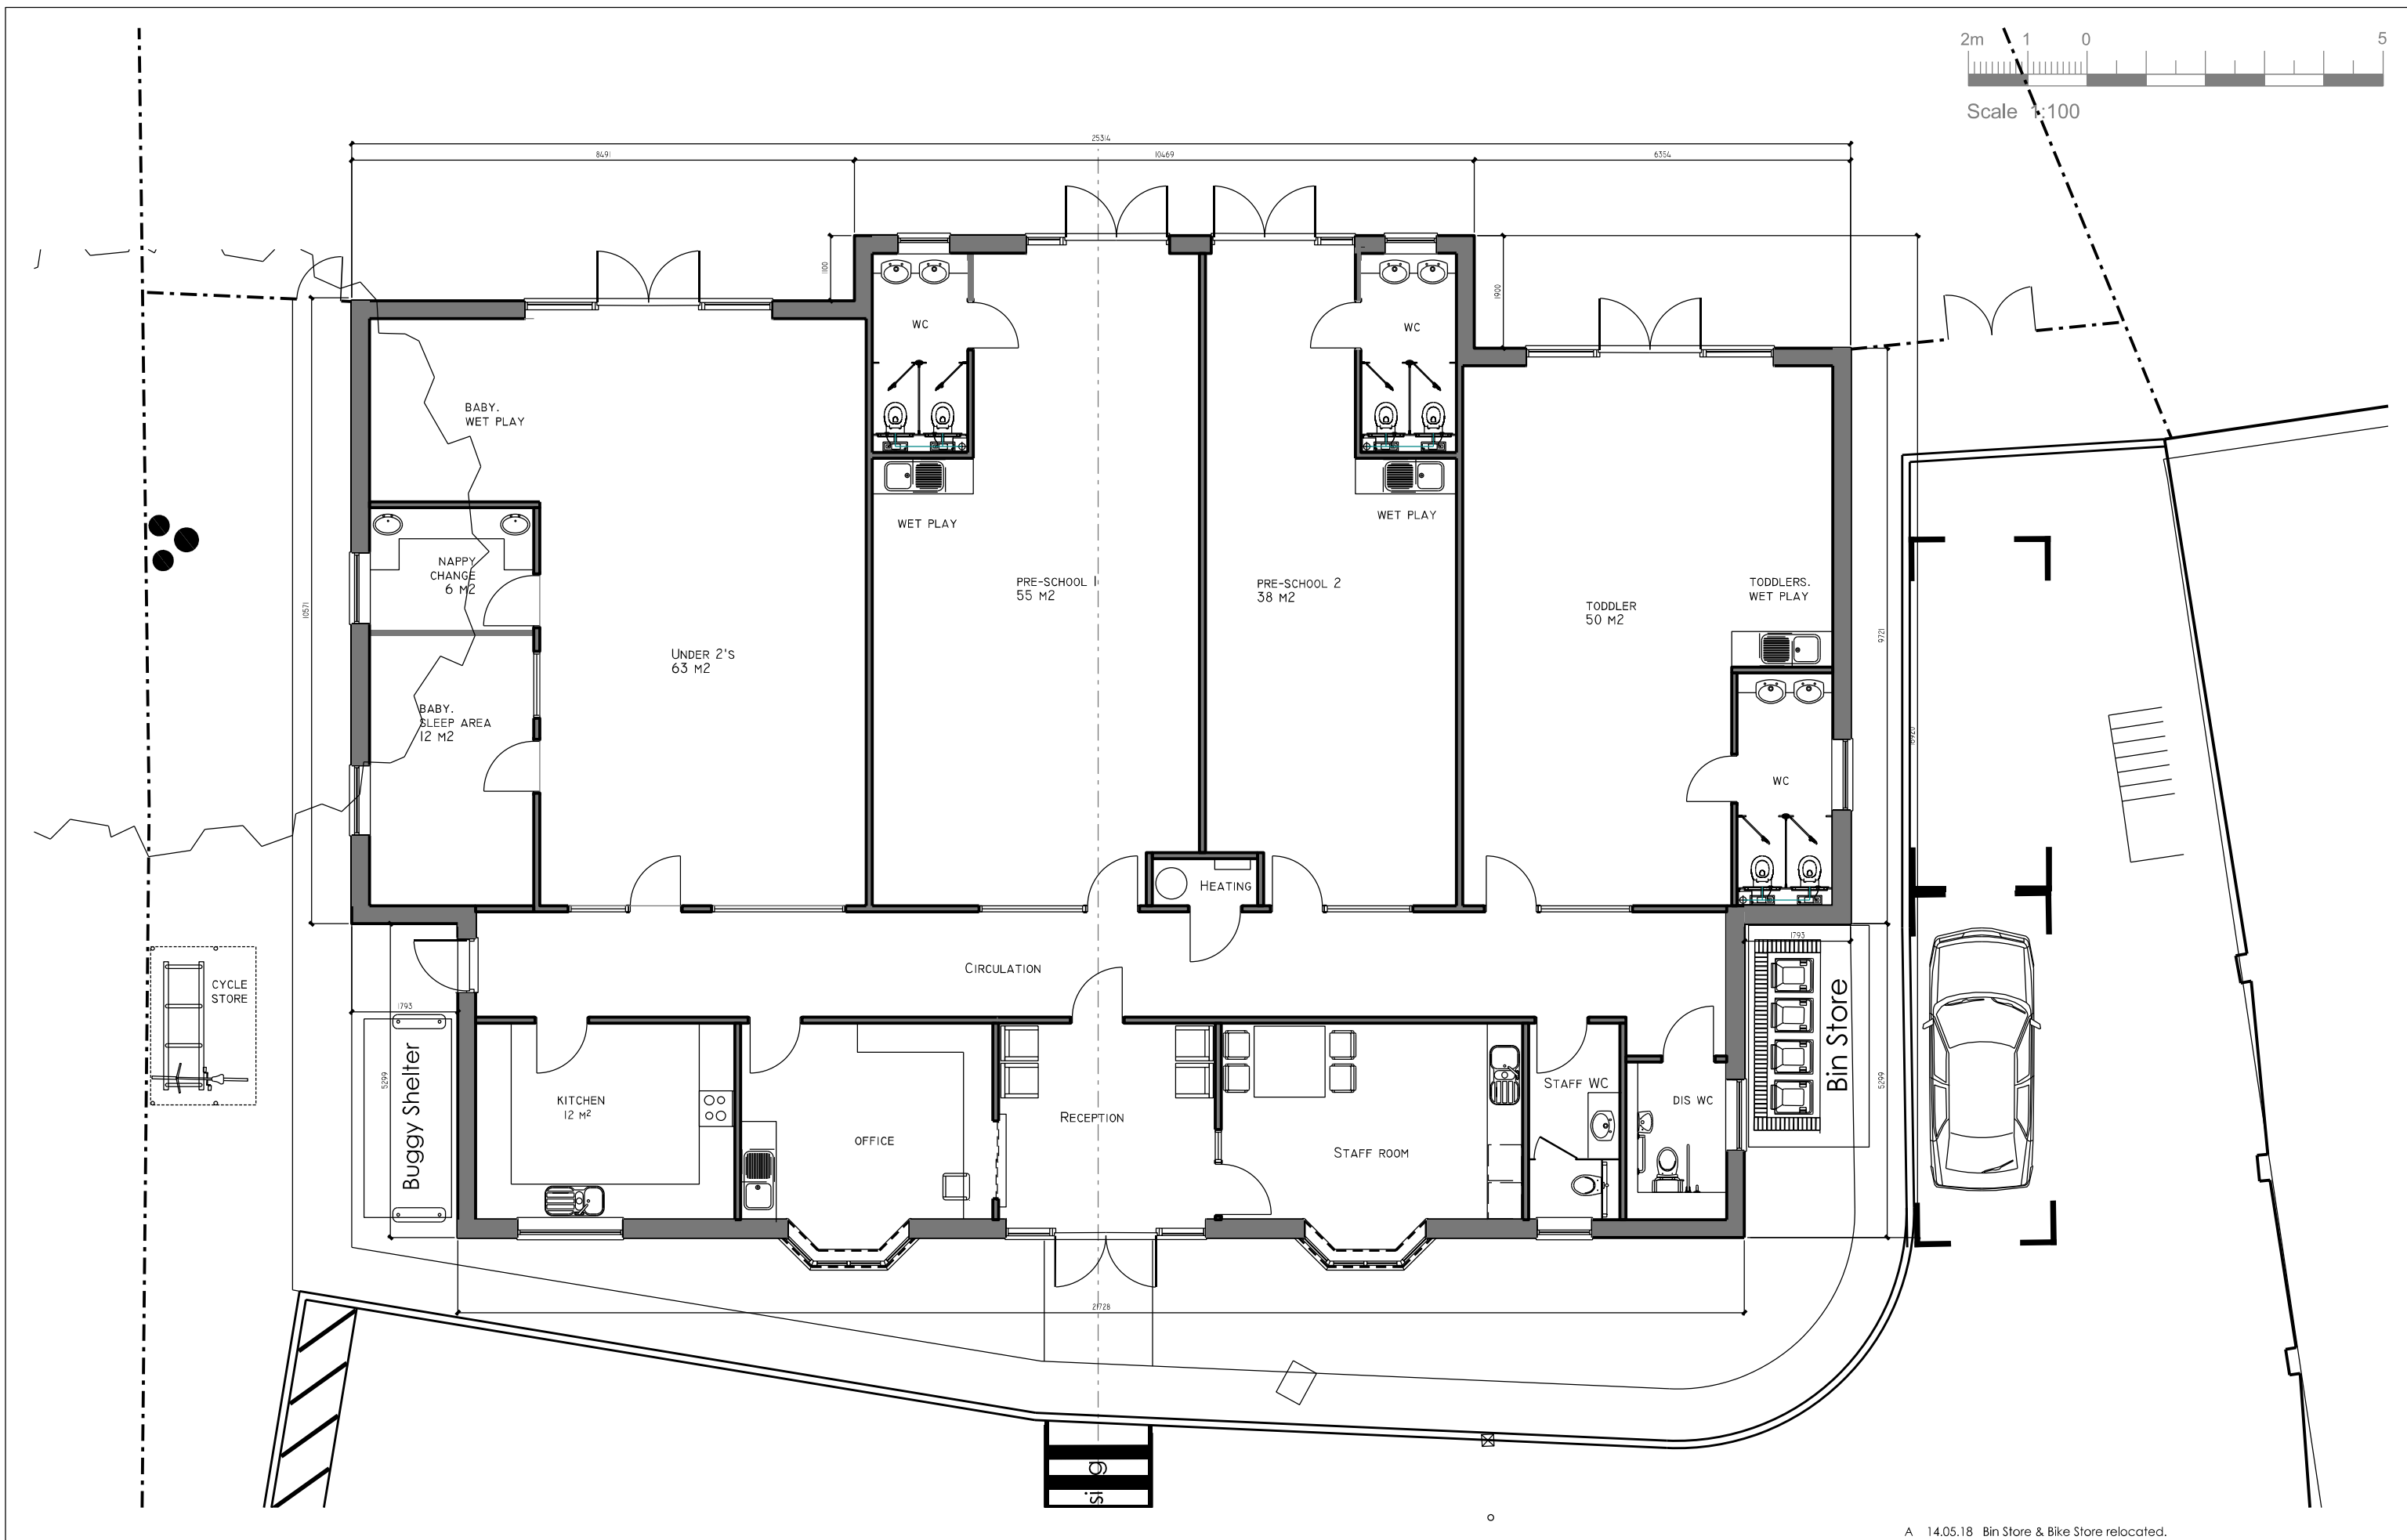

Unit D1, Pimley Barns Pimley Manor Sundorne Road Shrewsbury SY4 4SD Tel: 01743 361211	 info@planning-group.co.uk	Project Proposed Day Nursery at: 208 London Road, WATERLOOVILLE, PO7 7AN	Drawing Proposed Floor Plan	A 14.05.18 Bin Store & Bike Store relocated.			
				scale	paper size	drawing no.	date
				1:100	A3	208LR/PP/11_A	July 17