


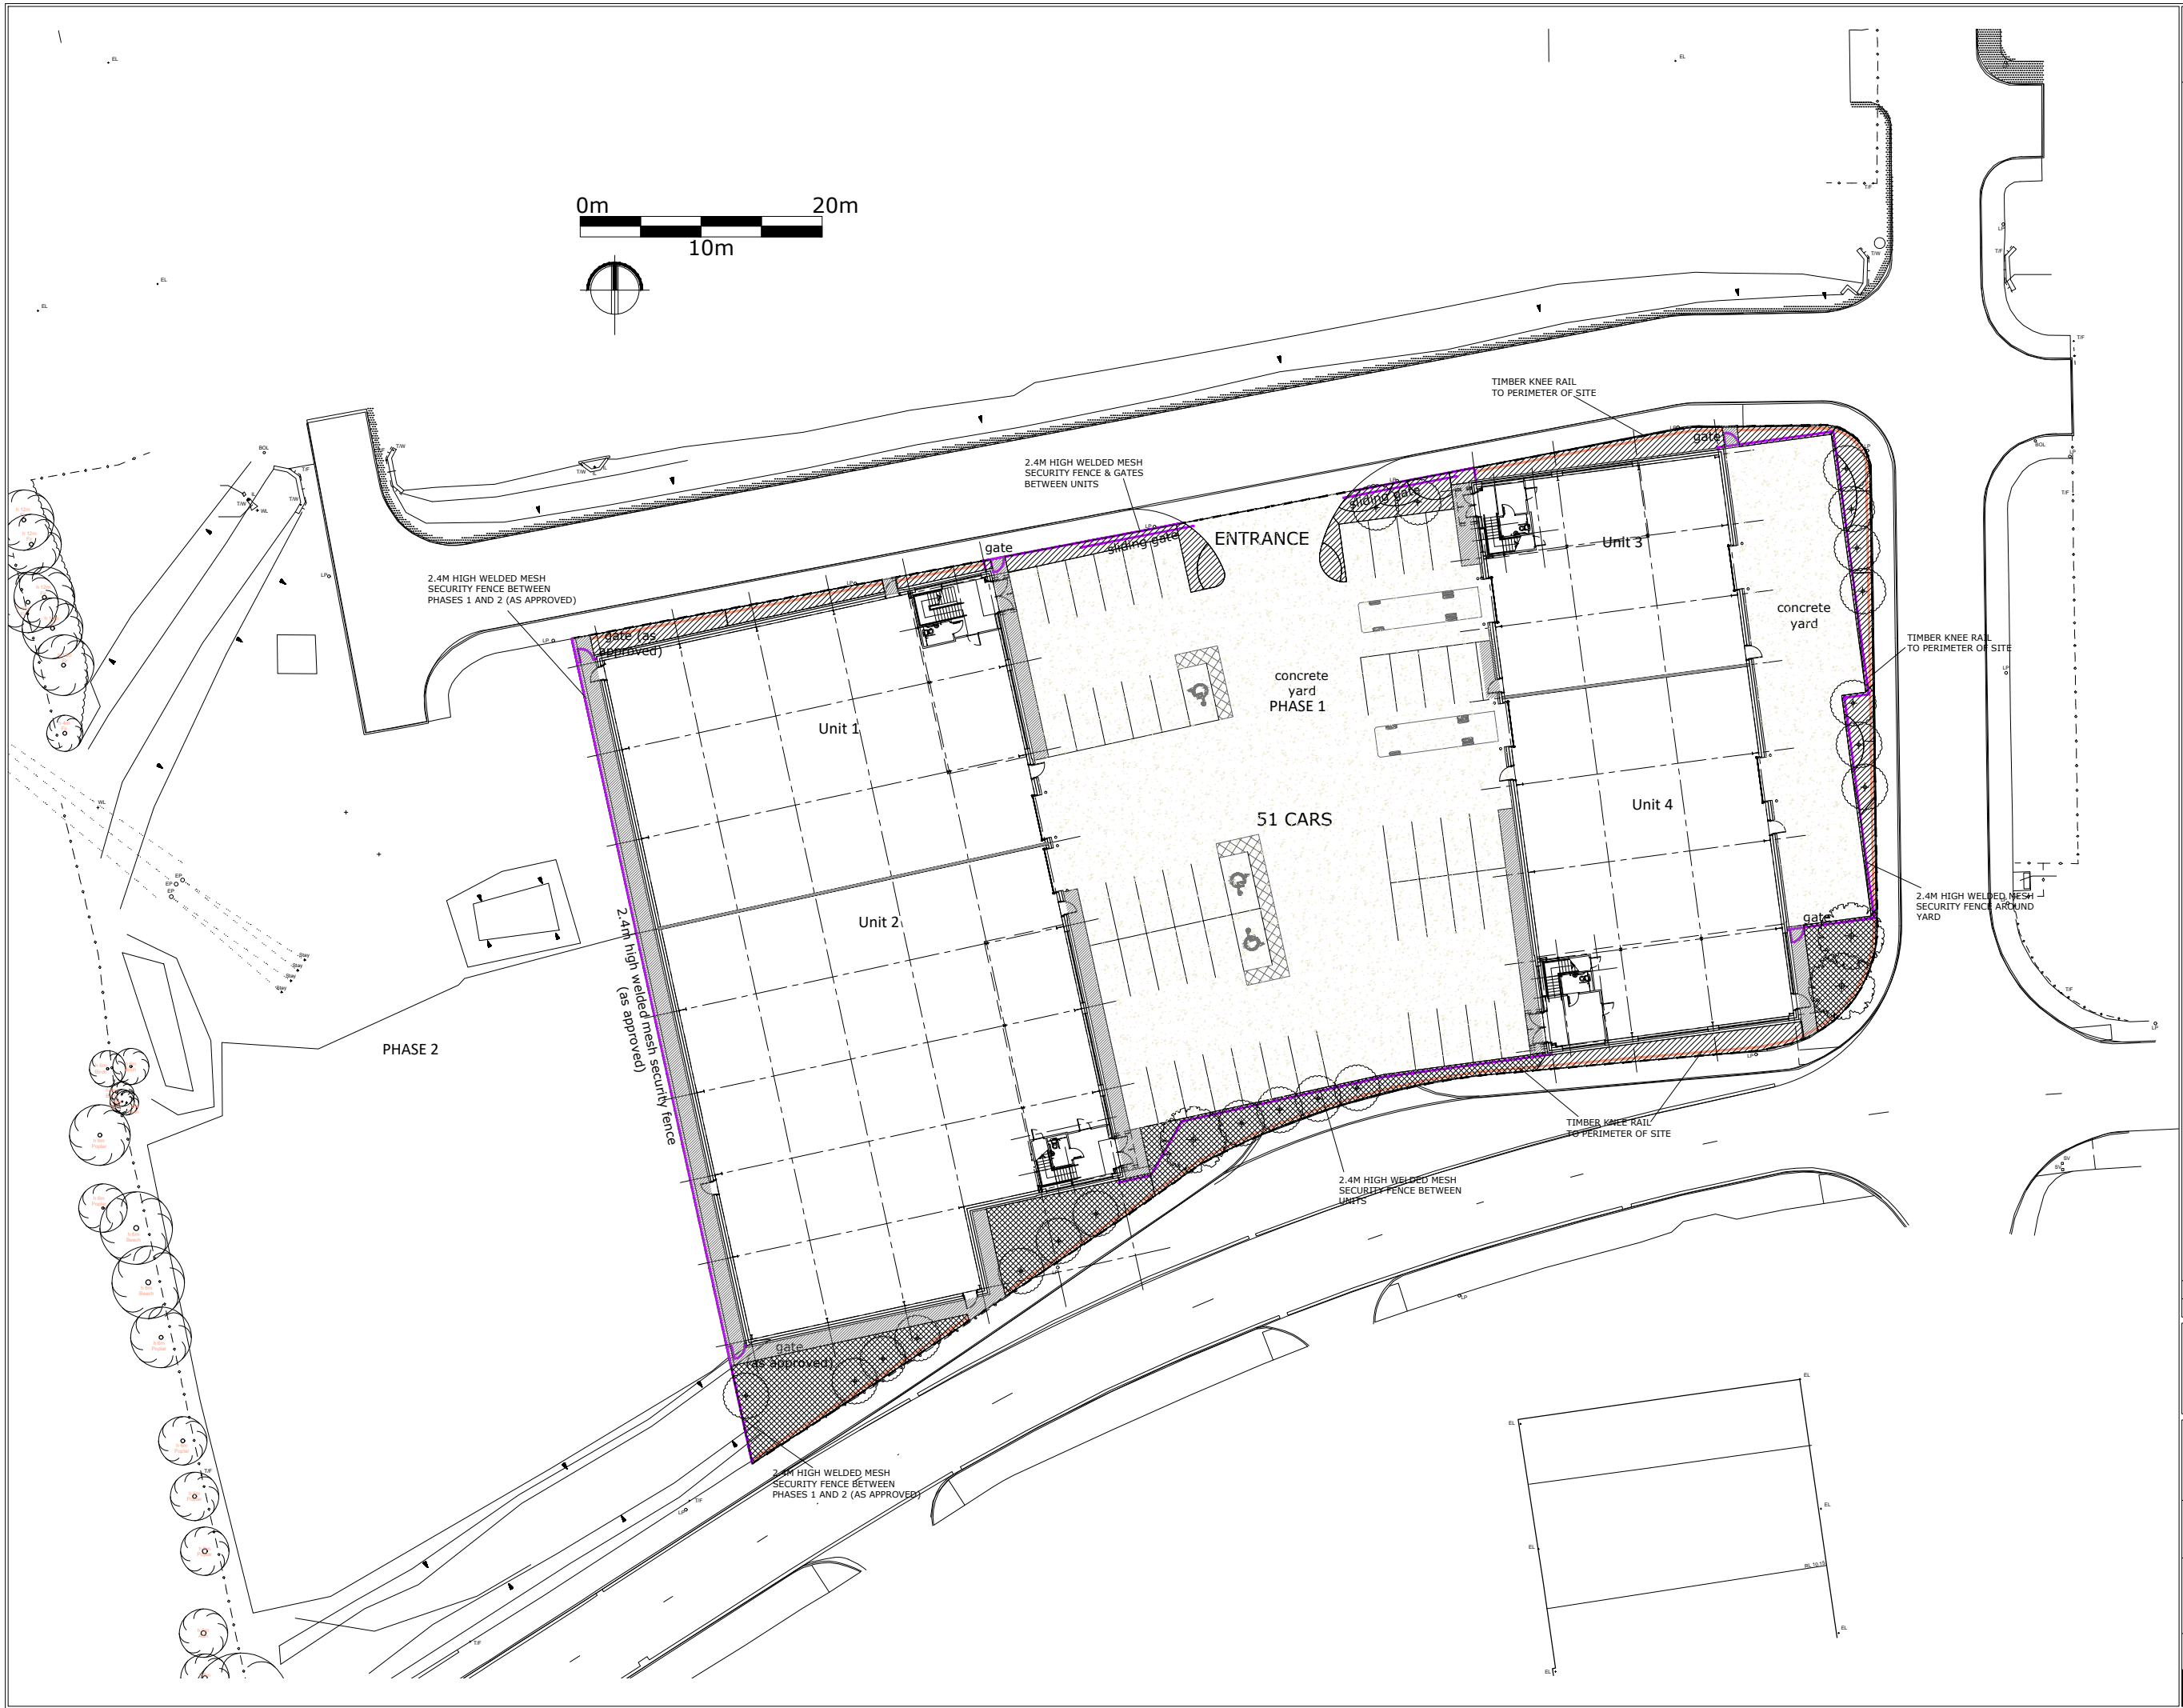

Disclaimer:
Survey information produced by Designbase
Surveying & BIM drawing no.
DB3192-TOPO-283895521.

Notes:
DRAWING BASED ON LANDSCAPE
PERSPECTIVES DRAWING 1493-L90-300
FOR PHASES 1 & 2.

KEY

- 2.4m High Weld Mesh Security Fence - PPC Dark Green
- Timber Knee Rail

P1	Issued for Comment	22.01.2019	WR	HA
Rev.:	Notes:	Date:	Dwn:	Iss:

Client:

Marbank
CONSTRUCTION LIMITED

hale
ARCHITECTURE | DESIGN MANAGEMENT
22C Leathermarket Street, London, SE1 3HP

Project:
Harts Farm Way
Havant

Drawing Title:
Proposed Site Plan
Phase 1

Project No: 18079	Scale @ A1/A3: 1:250 / 1:500
Drawing No: 18079-PL-001	Revision: P1