
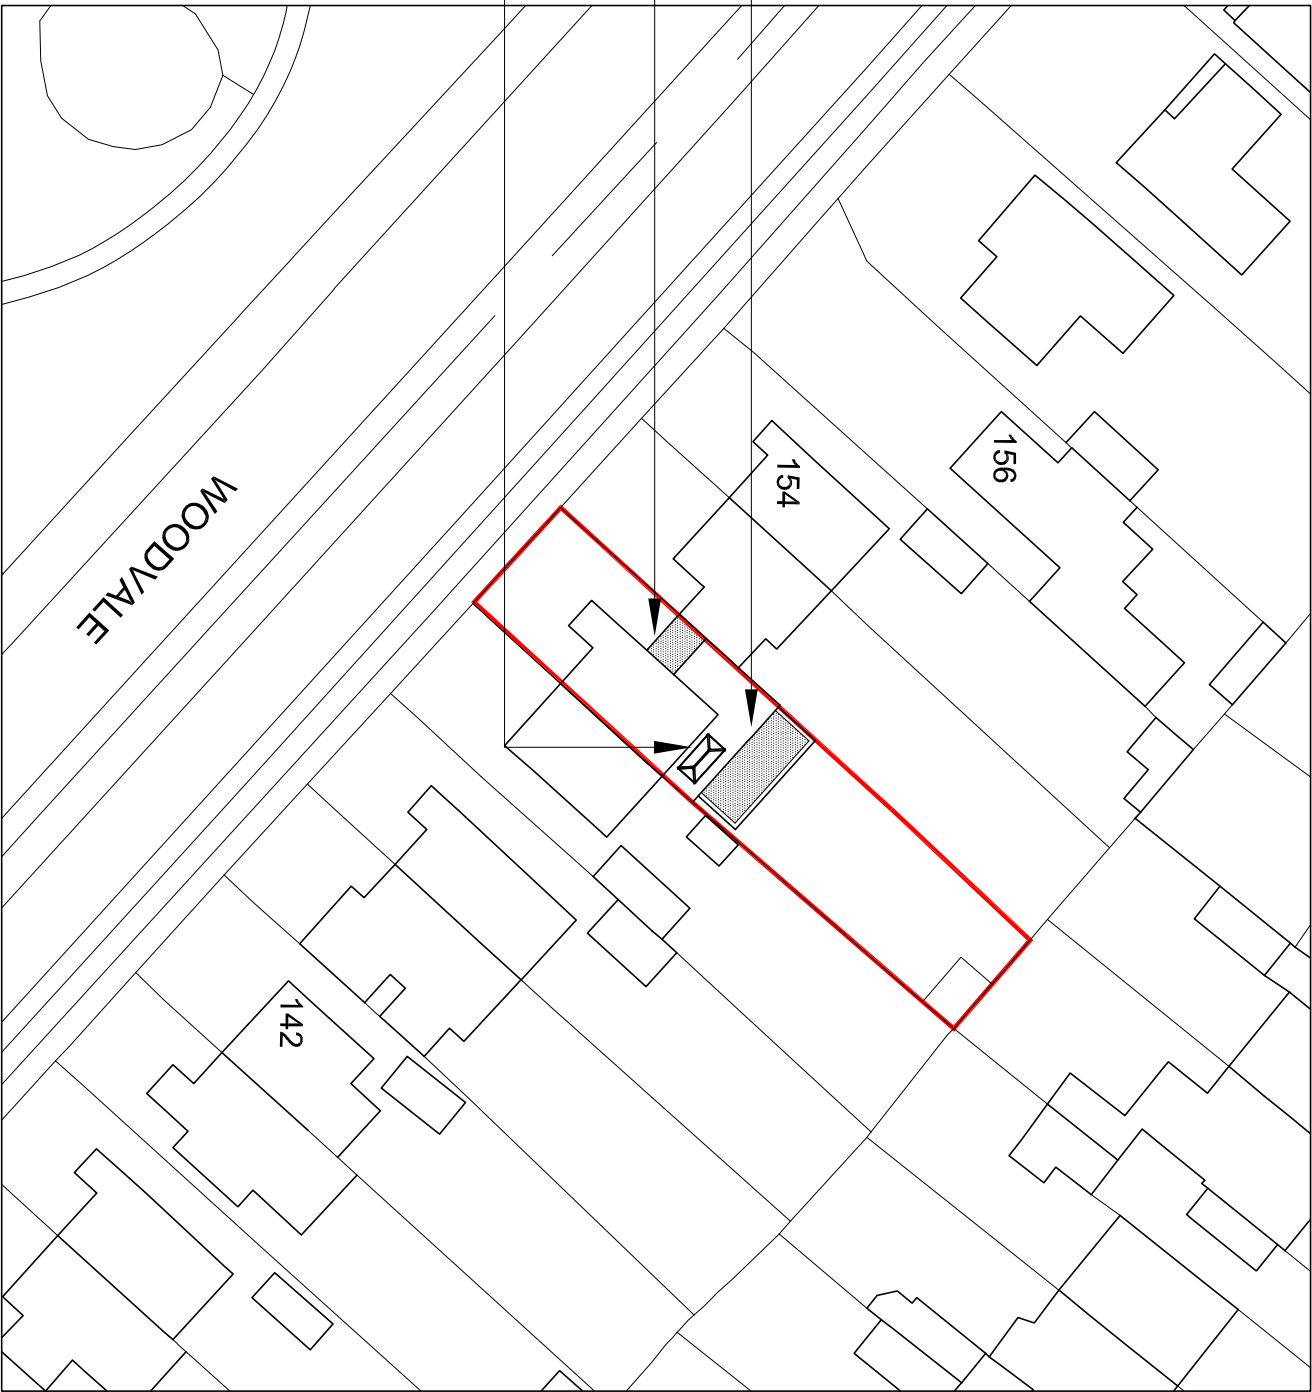



NOTES:
Dimensions to be checked on site before commencing work. Any discrepancies shall be reported to the architect immediately.
Do not scale from these drawings except for planning purposes. Use figured dimensions only.
Where applicable this drawing is to be read in conjunction with other consultants' drawings.

 

Proposed site plan



scale 1:500

Ordnance Survey, (c) Crown Copyright 2018.
All rights reserved. Licence number 100022432

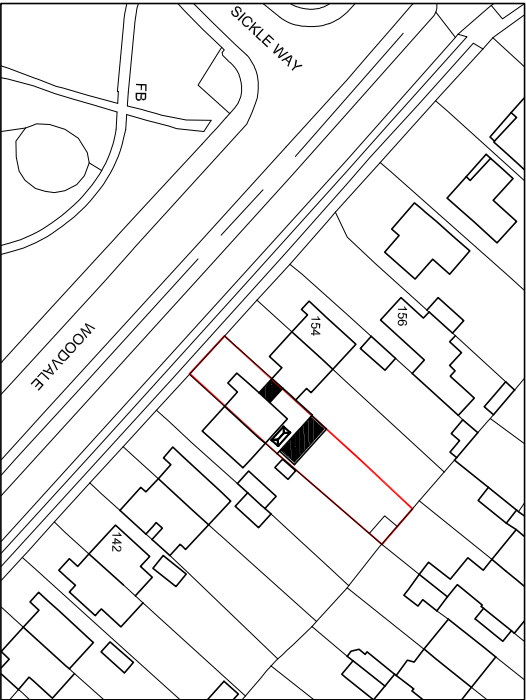

Location plan

scale 1:1250

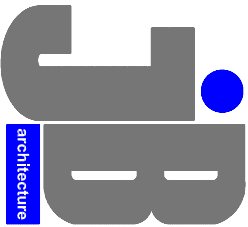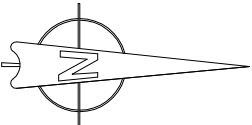

JIMMY BESSANT ARCHITECTURE
TEL: 01243 373620 M: 07769904282
E: jimmy@jb-architecture.co.uk
Web: www.jb-architecture.co.uk

For
MR & MRS TURNBULL
Project
**PROPOSED EXTENSIONS
AT 150 HAMBLETON ROAD
WATERLOOVILLE,
HANTS, PO7 6XA**
Title
SITE & LOCATION PLANS

Date	Drawn	Scale	Checked
AUG 2018	JB	As shown @ A3	-
Job Number	Drawing Number	Revision	
PL21418	401		