


line of existing sewer -1100 mm
away from original proposed
extension.

line of repositioned proposed
extension - now in the region of
2000 mm from sewer.

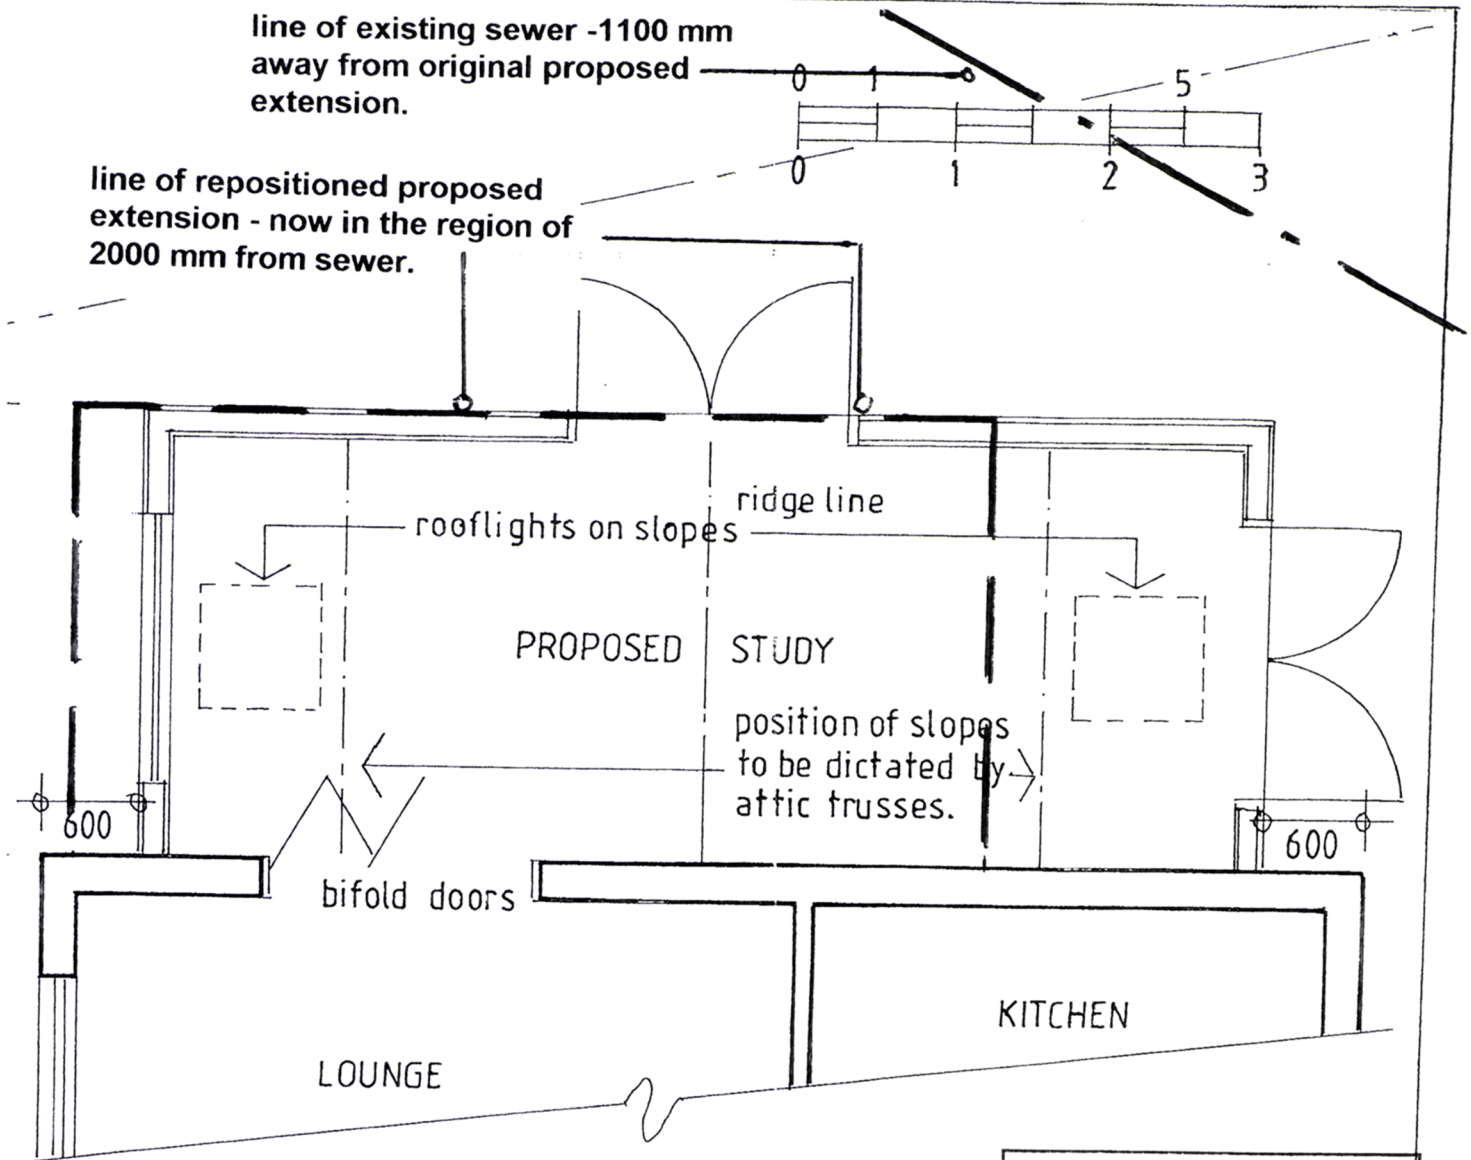

HAVANT BOROUGH
COUNCIL

06 AUG 2018

RECEIVED


Garage

1, KITWOOD GREEN, HAVANT
HAMPSHIRE, PO9 5QN
PROPOSED FLOOR PLANS.
DRG. No. 18/4/KG - 3.
SCALE: 1/50 & 1/100.
PAPER SIZE: A3.



Produced 19 Mar 2018 from the Ordnance Survey MasterMap (Topography) Database and incorporating surveyed revision available at this date.

The representation of a road, track or path is no evidence of a right of way. The representation of features as lines is no evidence of a property boundary.

 

Supplied by: **Latitude Mapping Ltd**
Licence: © Crown Copyright and
database rights 2018 OS 100038864
Reference: OI1212622
Centre coordinates: 472645 108111

1, Kitwood Green, Havant
PO9 5QN

