



SCALE 1:100

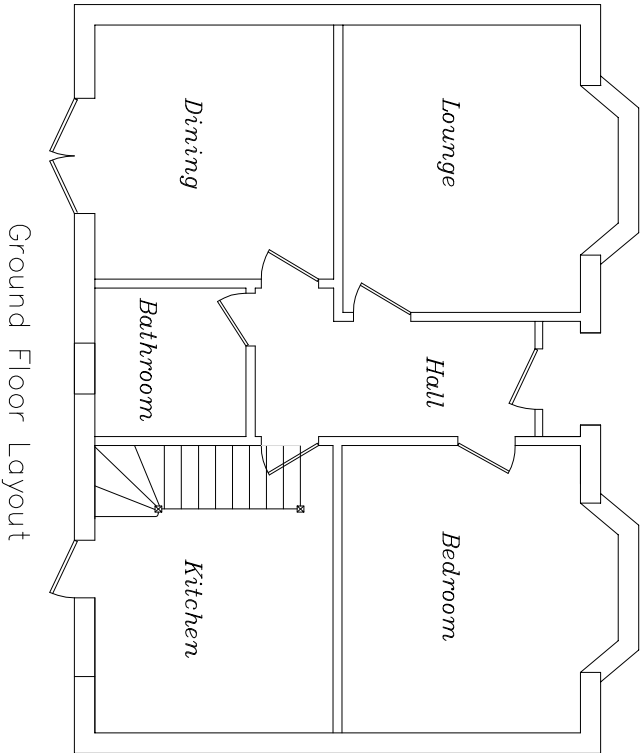

Ground Floor Layout

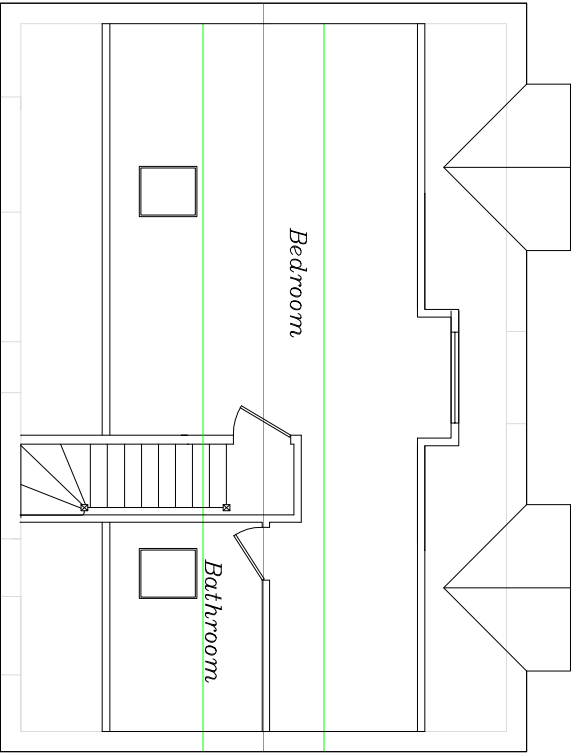

Loft Floor Layout

MR GIBBS 8 WESTBROOK GROVE PURBR00K PO7 5HX	DRAWING NUMBER: 104 <i>(rev a)</i>	DATE 11/12/18
	TITLE: PROPOSED FLOOR PLANS	SCALE 1:100