



LINEAR SCALE 1:50
A1@ 1:50

Drawing For Planning Purposes Only
All dimensions and details on this drawing are for planning purposes and should not be used for fabrication and erection purposes. DO NOT scale from this drawing, except for planning purposes, use figured dimensions if available. Any discrepancies should be highlighted without delay.

Note: This drawing has been produced with information from a topographical survey carried out by others. All information therefore derived from the survey drawing is assumed to be accurate and ADP Architects Ltd cannot be held accountable for any discrepancies discovered on site. IF IN DOUBT ASK FOR CONFIRMATION.

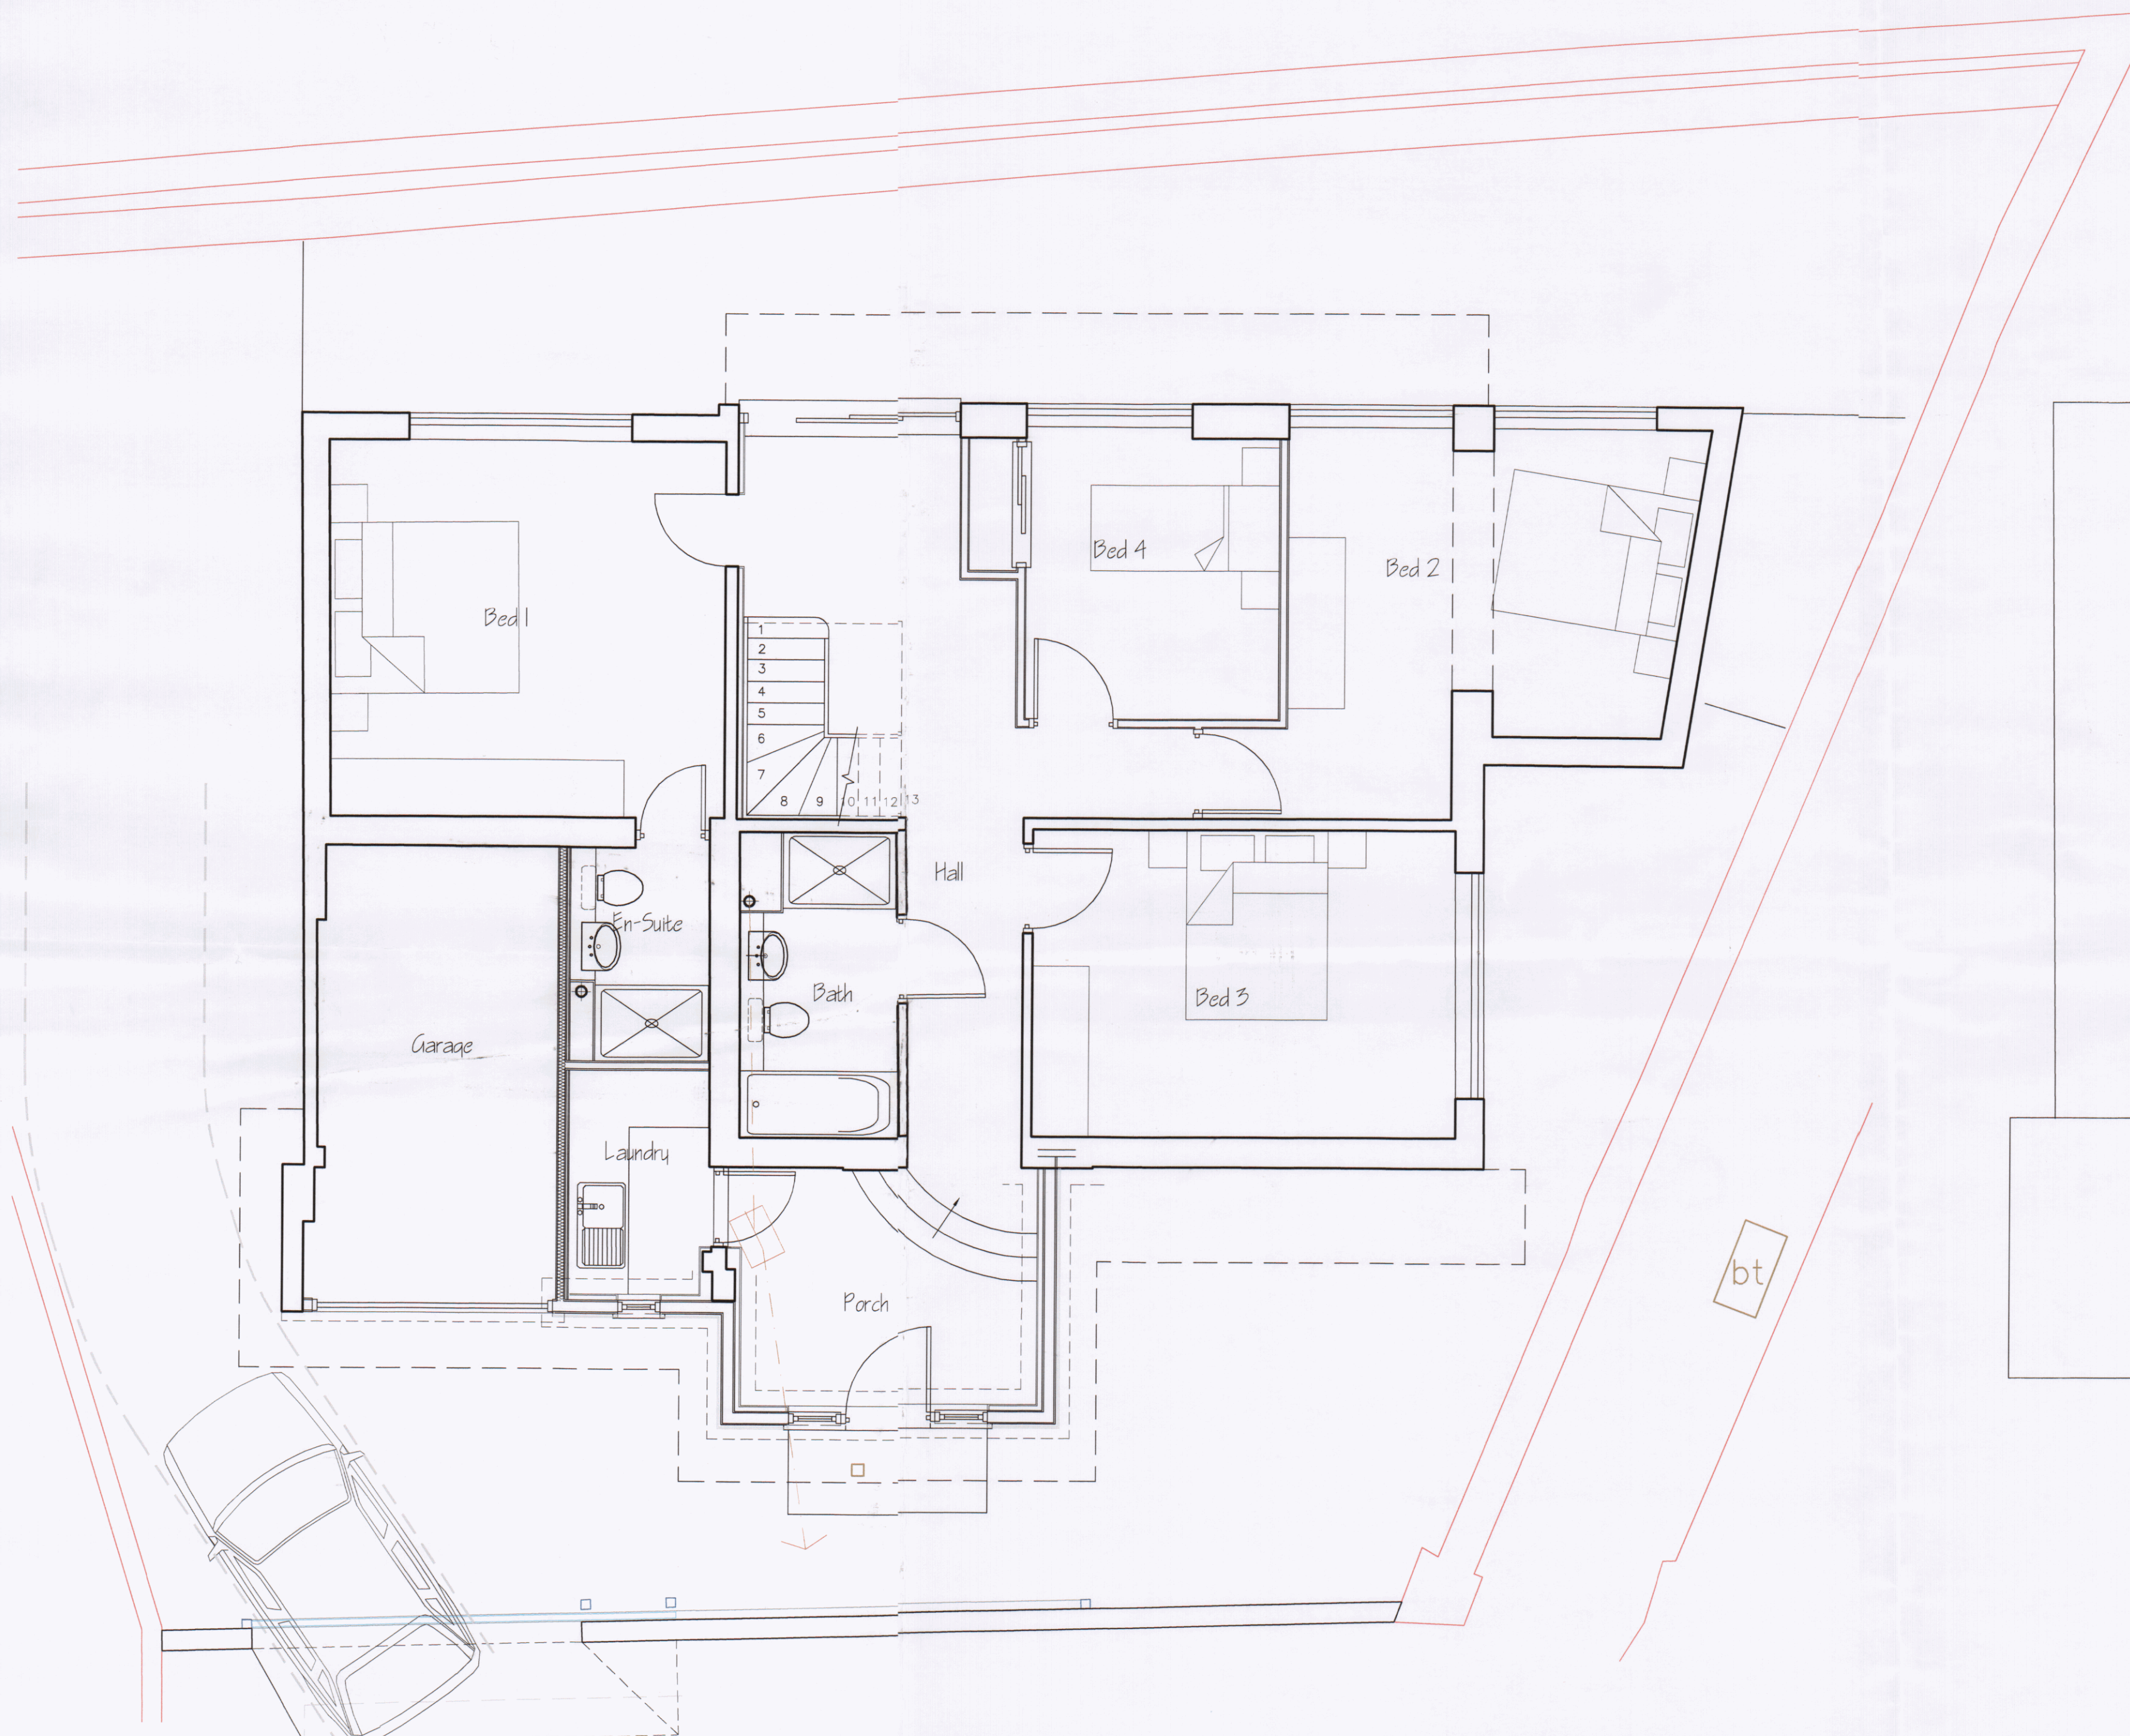

Ground Floor Plan 1:50

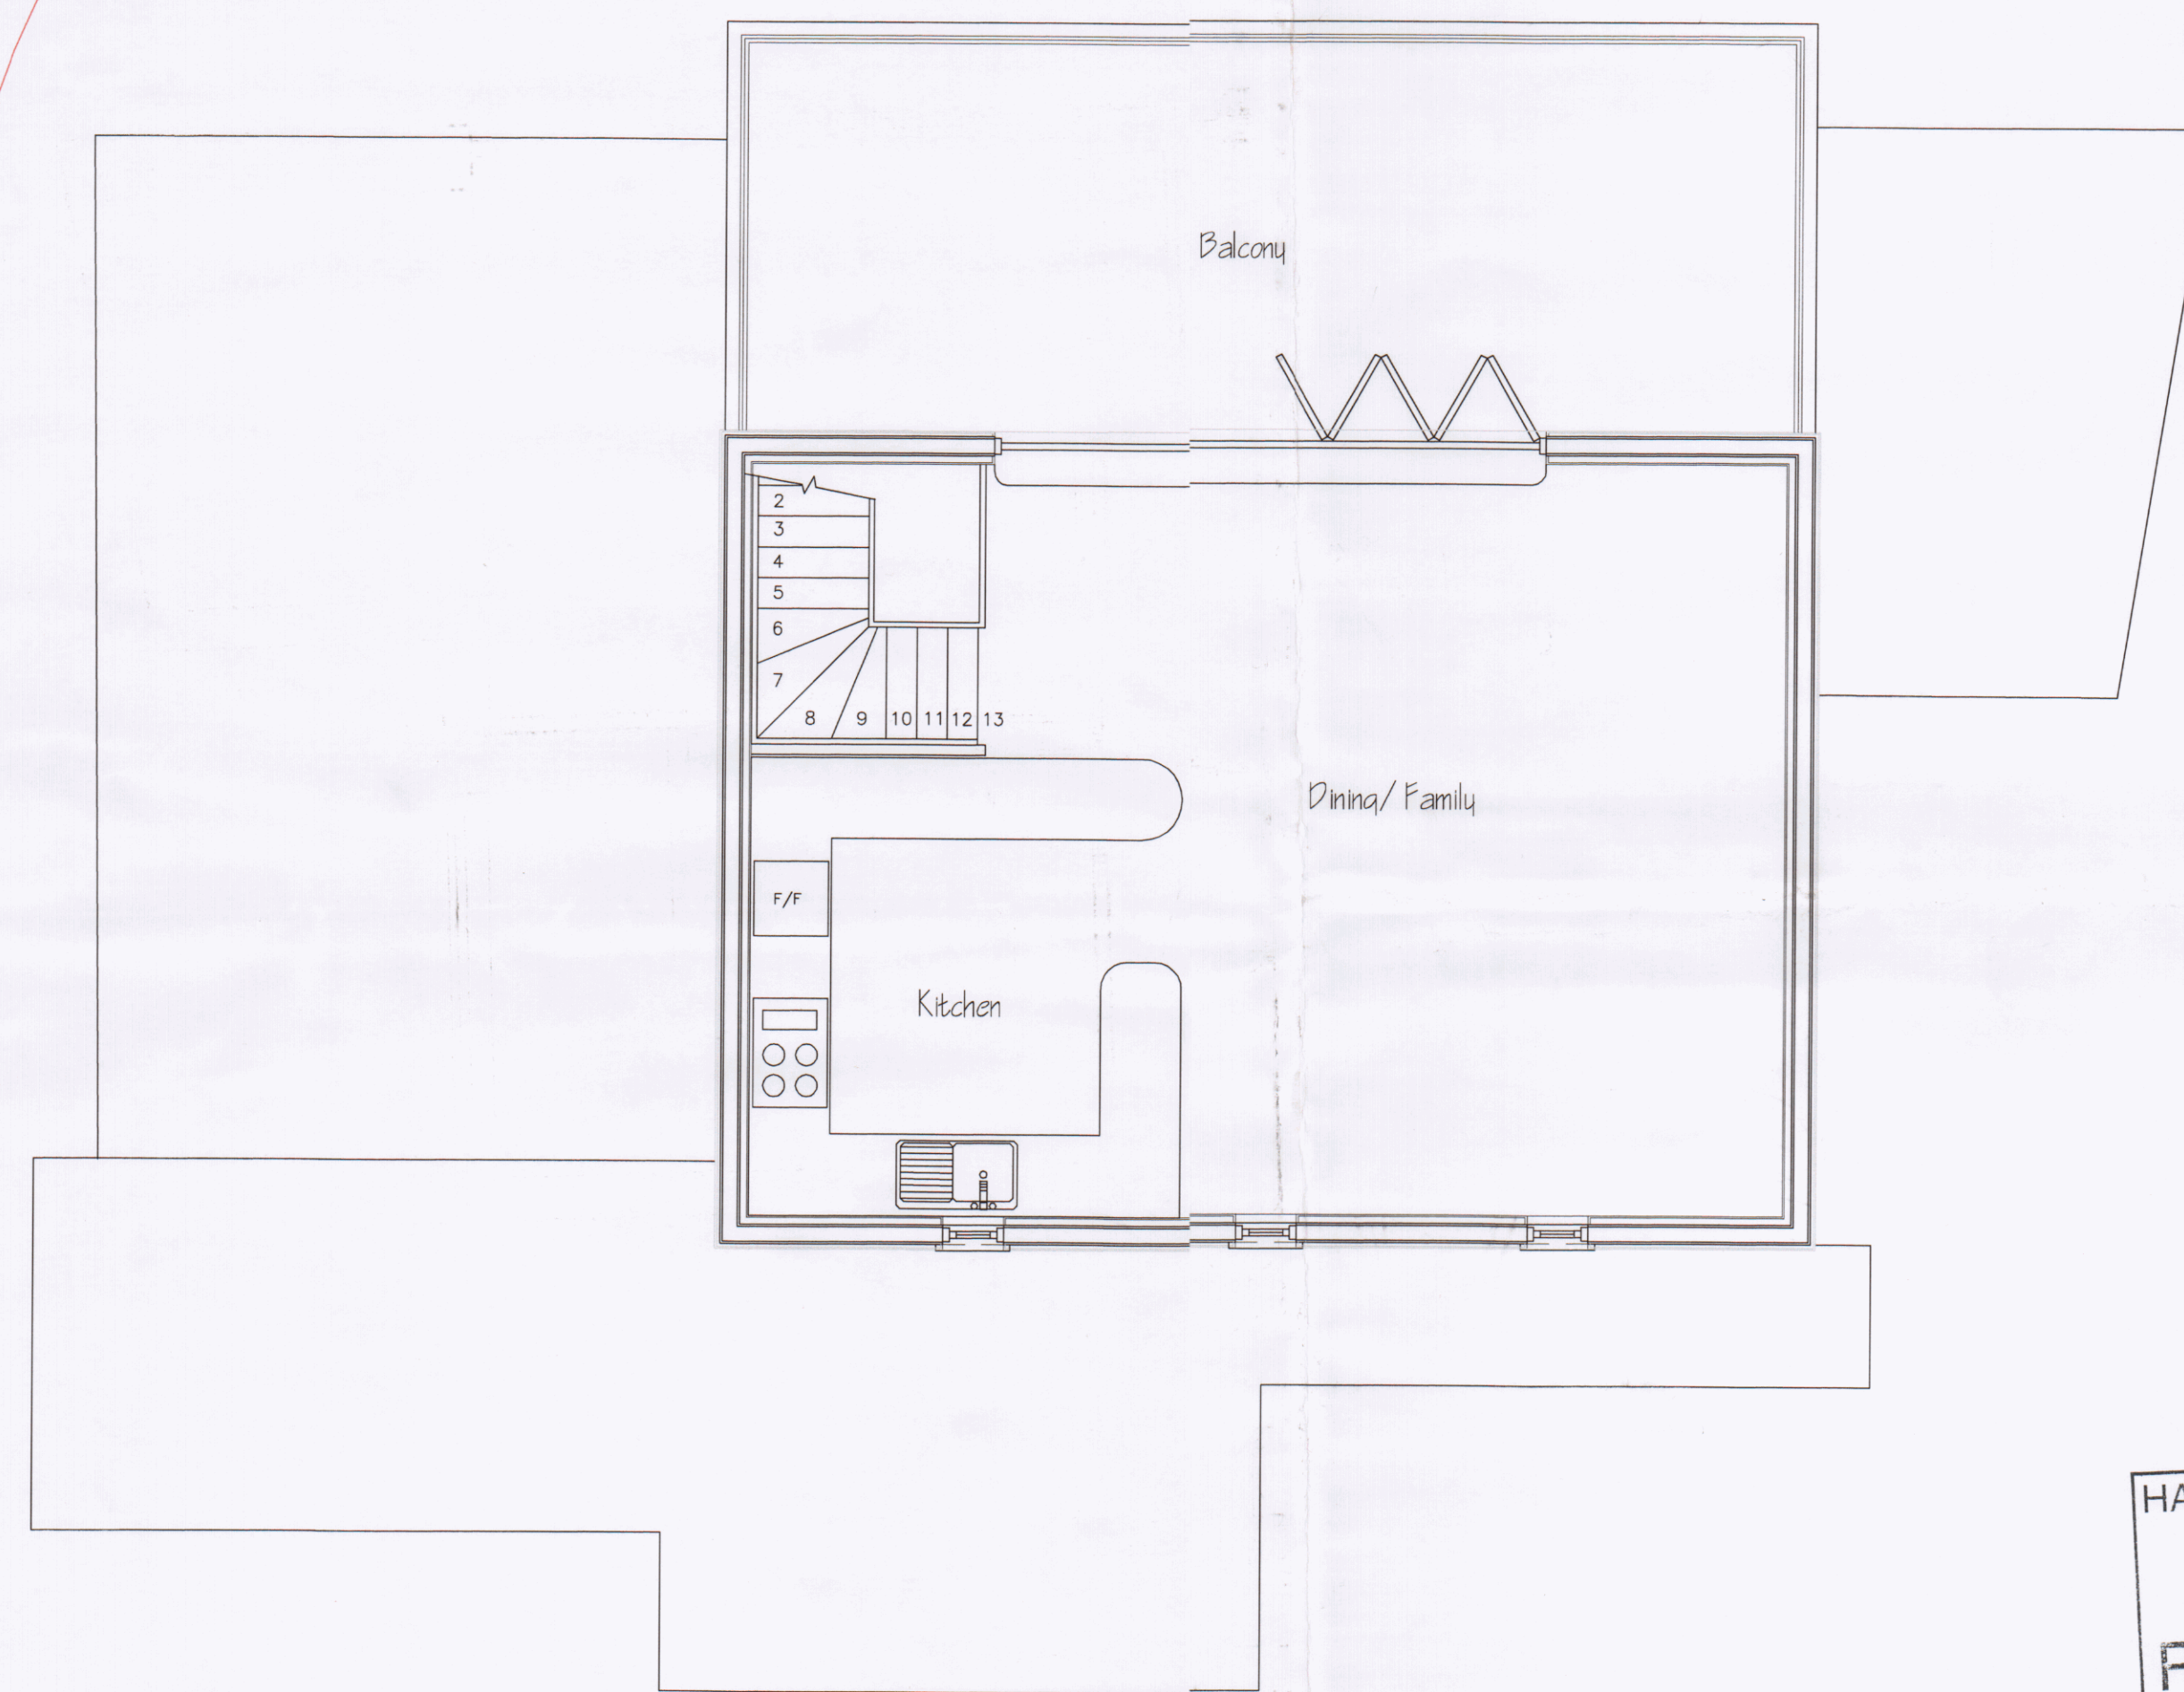

First Floor Plan

HAVANT BOROUGH
COUNCIL
13 AUG 2018
RECEIVED

project name/address:
**Alterations & Additions
44 Bembridge Drive
Hayling Island**

client:
Mr S Vine
drawing title:
Existing Plans

job number:	drawing number:	revision:
1544	35	
drawing scale/size:	date:	drawn:
1:50 (A1)	May 18	