


Scale in Metres
0 5 10 15 20 25
for 1:500

Scale in Metres
0 10 20 30 40 50 60
for 1:1250


Materials Schedule
Roof slate with contrasting ridge
Quality matching brick contrasting soldier course
White upvc double glazed windows & doors
White plastic fascia & soffit

Scale in Metres
0 1 2 3 4 5
for 1:100


Proposed East Elevation

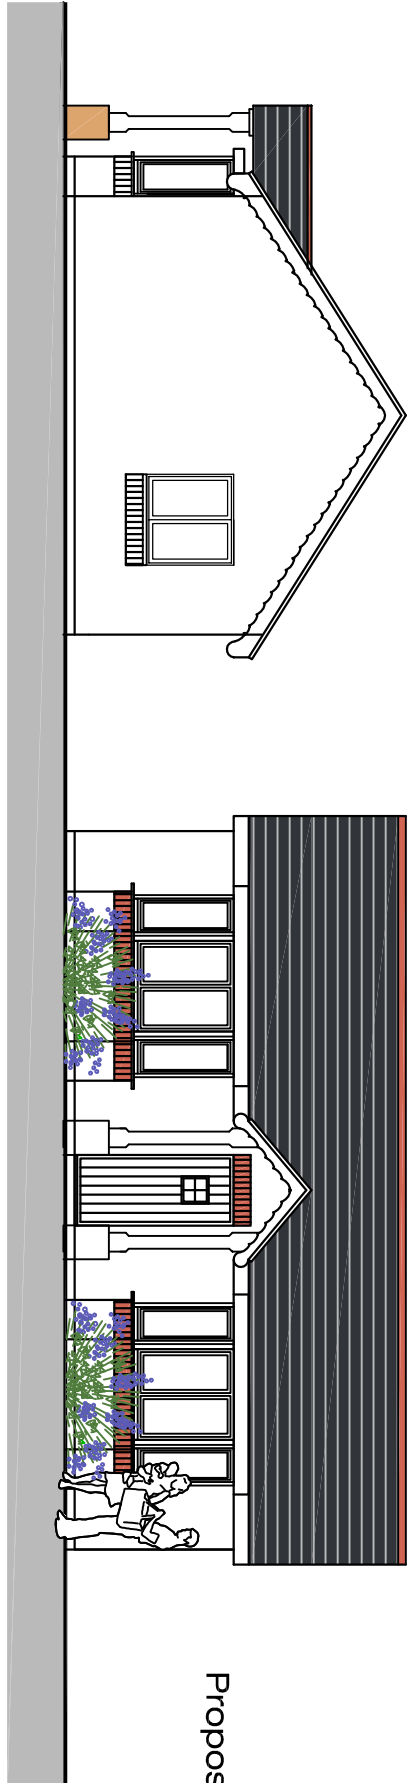



Proposed North Elevation

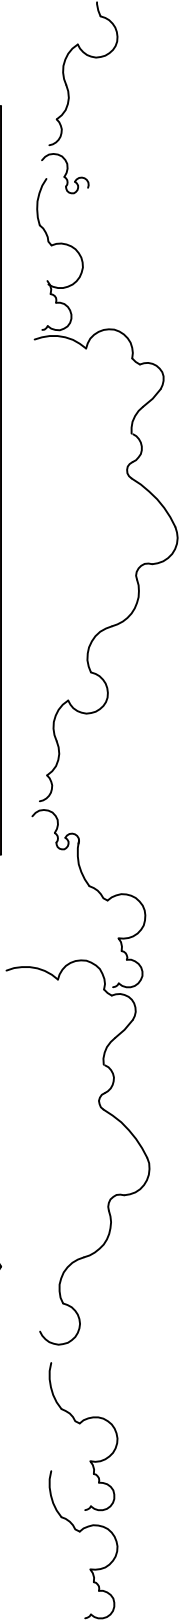


Proposed South Elevation

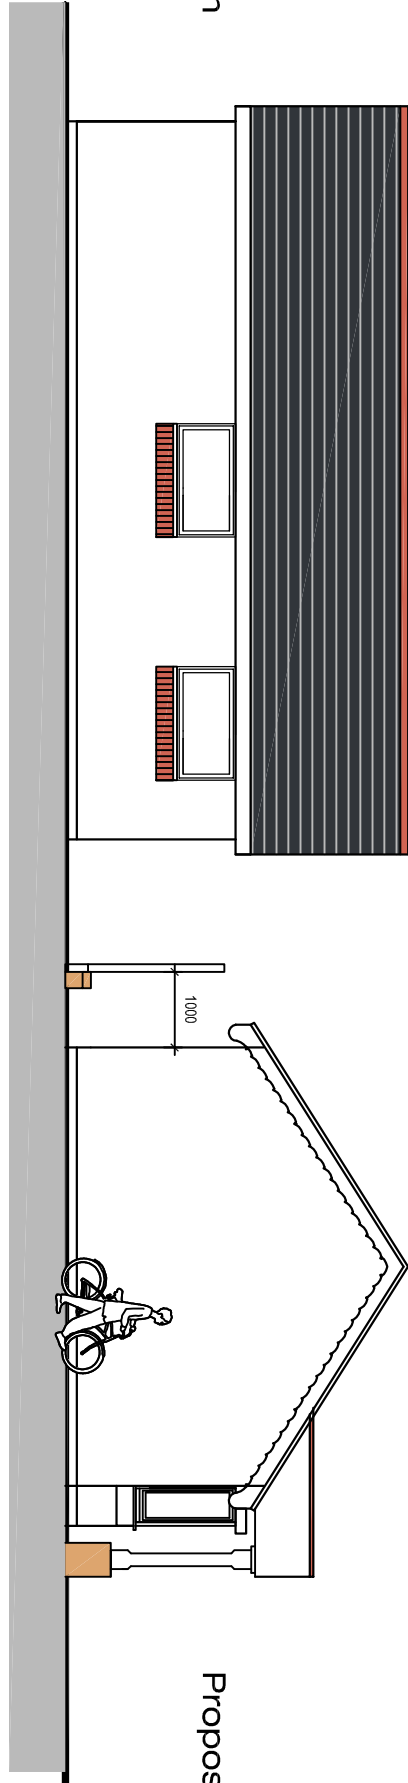


Proposed West Elevation

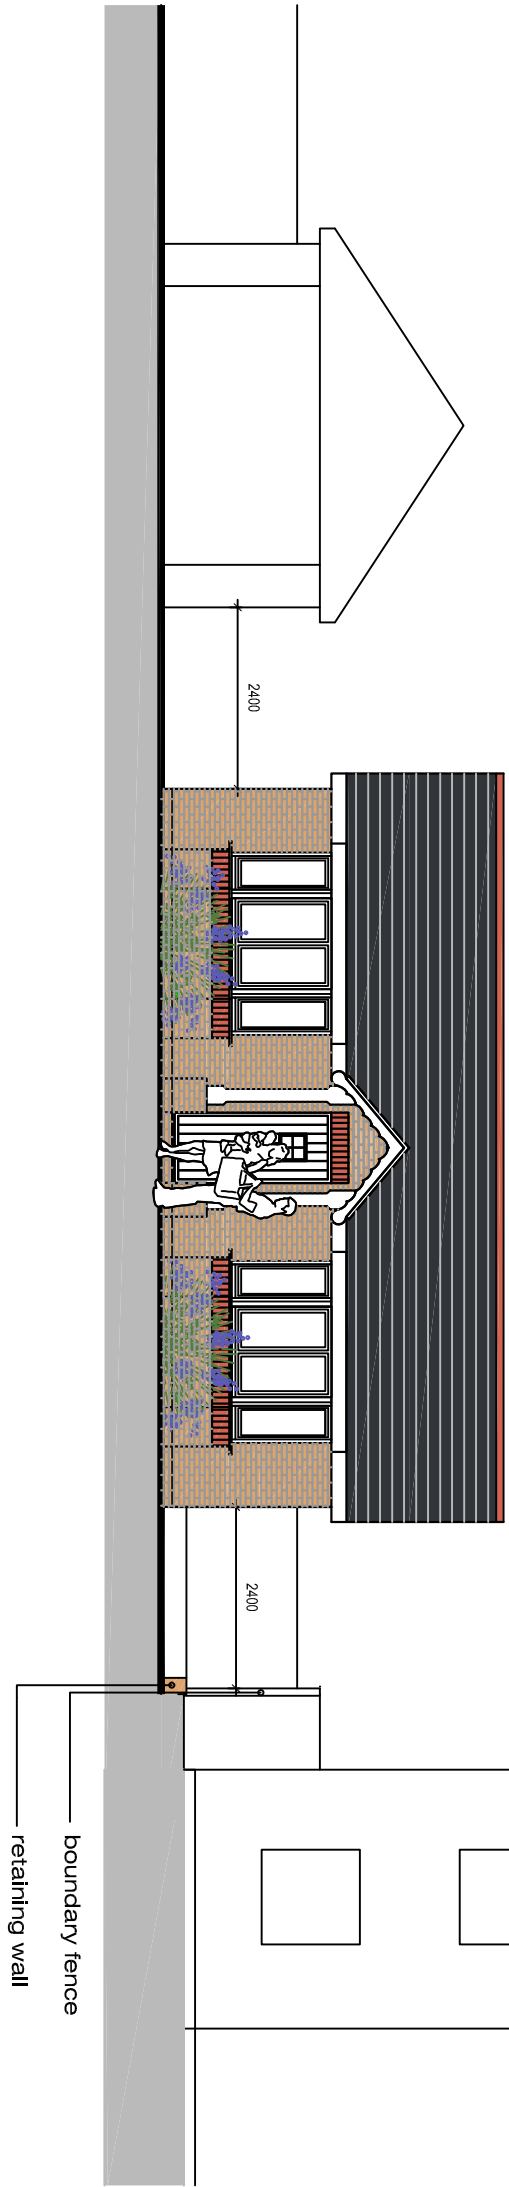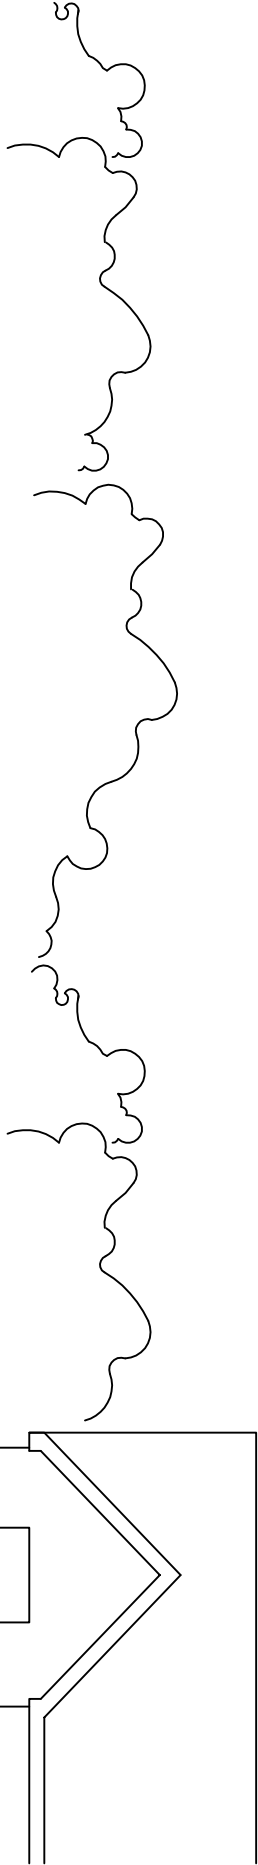


Proposed Street Scene

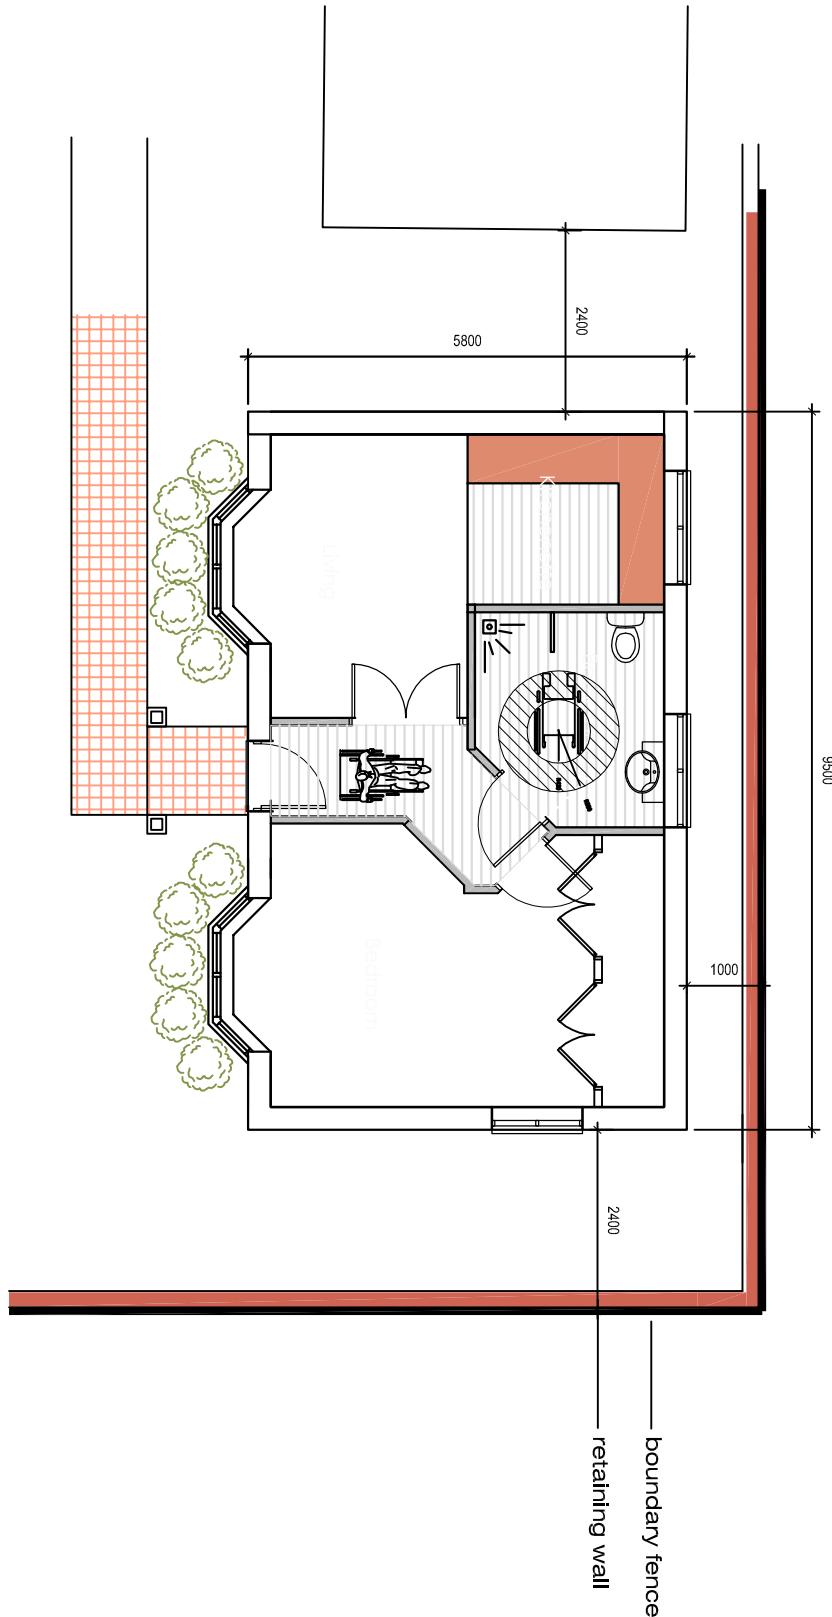

Proposed Floor Plan

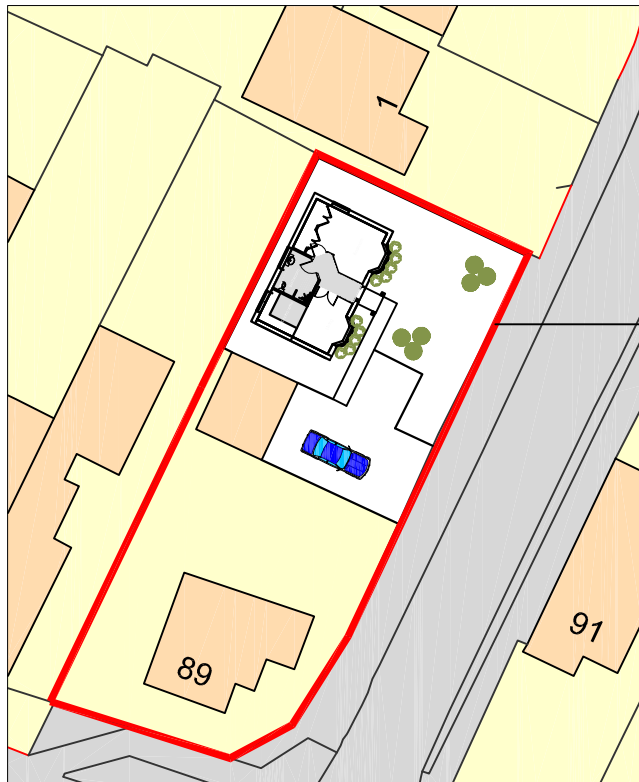

Proposed Street Scene
with new wall

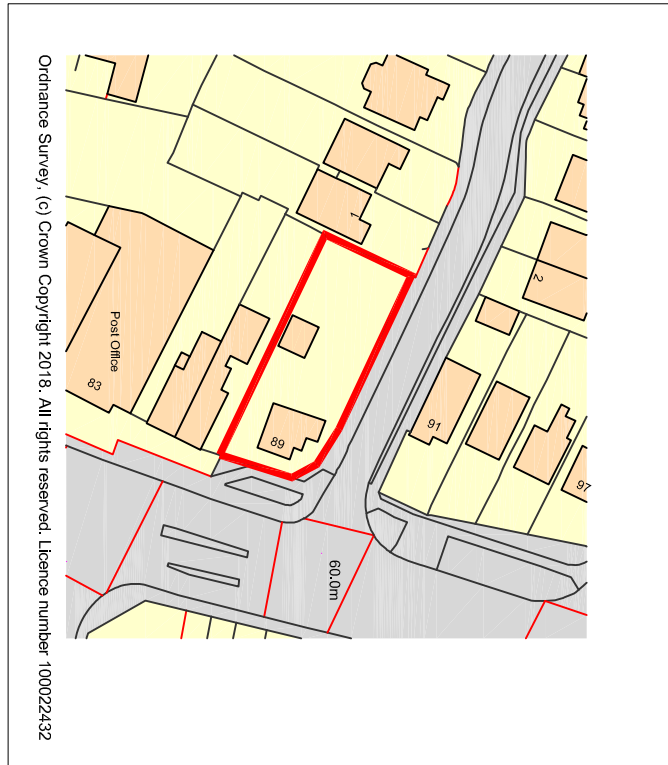

REVISION:

8-9-18 revised floor plans
25-10-18 revised plans
29-10-18 revised plans
02-11-18 revised planning

Drawing Title :

Proposed Annexe.

Project :

89 London Road
Cowlplain
Hants.

Drawn By

CRF

Date

20/05/18

SHEET SIZE

A2

Approved By

Date

Revised:

CFA

FULL

BS

04

1/100

PLANNING

Chris Flint Associates Ltd

CHARTERED SURVEYORS - PROJECT MANAGERS
DEVELOPMENT CONSULTANTS

2 Emerald Close Waterlooville Hants PO7 8NZ
tel: 023 92 432484 fax: 023 92 355554
Email: chrisflintassociates@gmail.com