
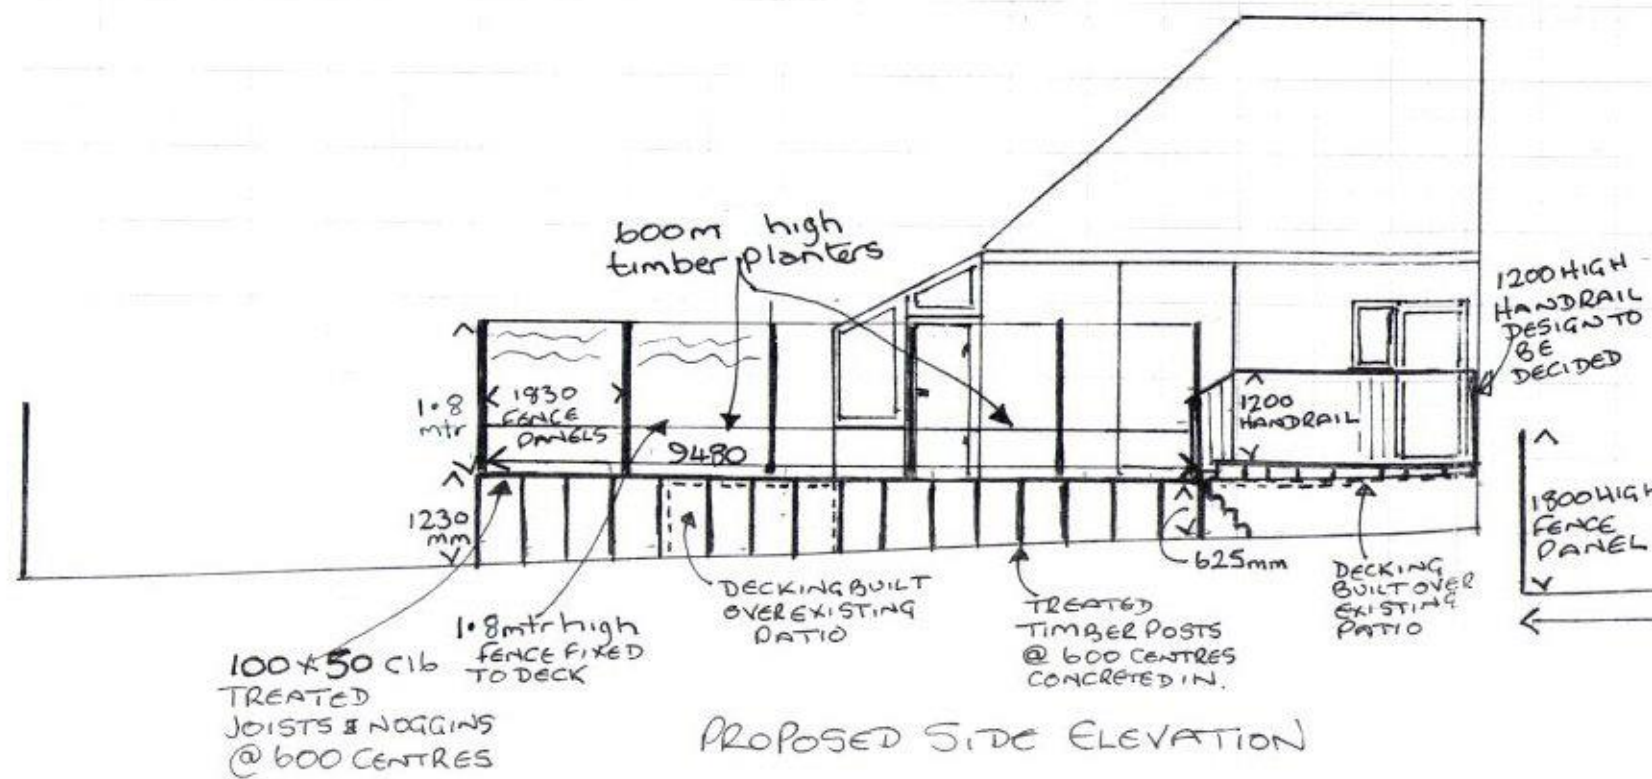


HAVANT BOROUGH COUNCIL
18 JAN 2018
RECEIVED

HAVANT BOROUGH COUNCIL
05 JAN 2018
RECEIVED

NORTH ELEVATIONS

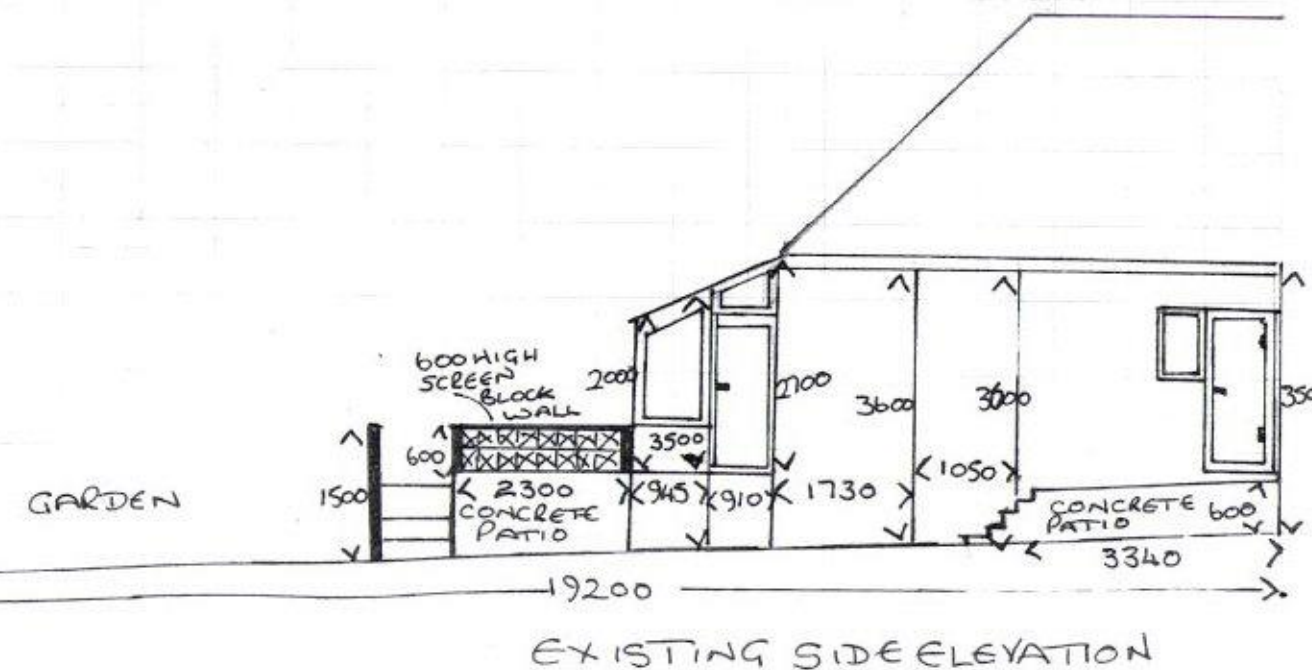

EXISTING + PROPOSED SIDE ELEVATIONS FOR
DECKING AT
60 GLADYS AVENUE
COWPLAIN
HANTS PO8 8HS

SCALE 1:100