



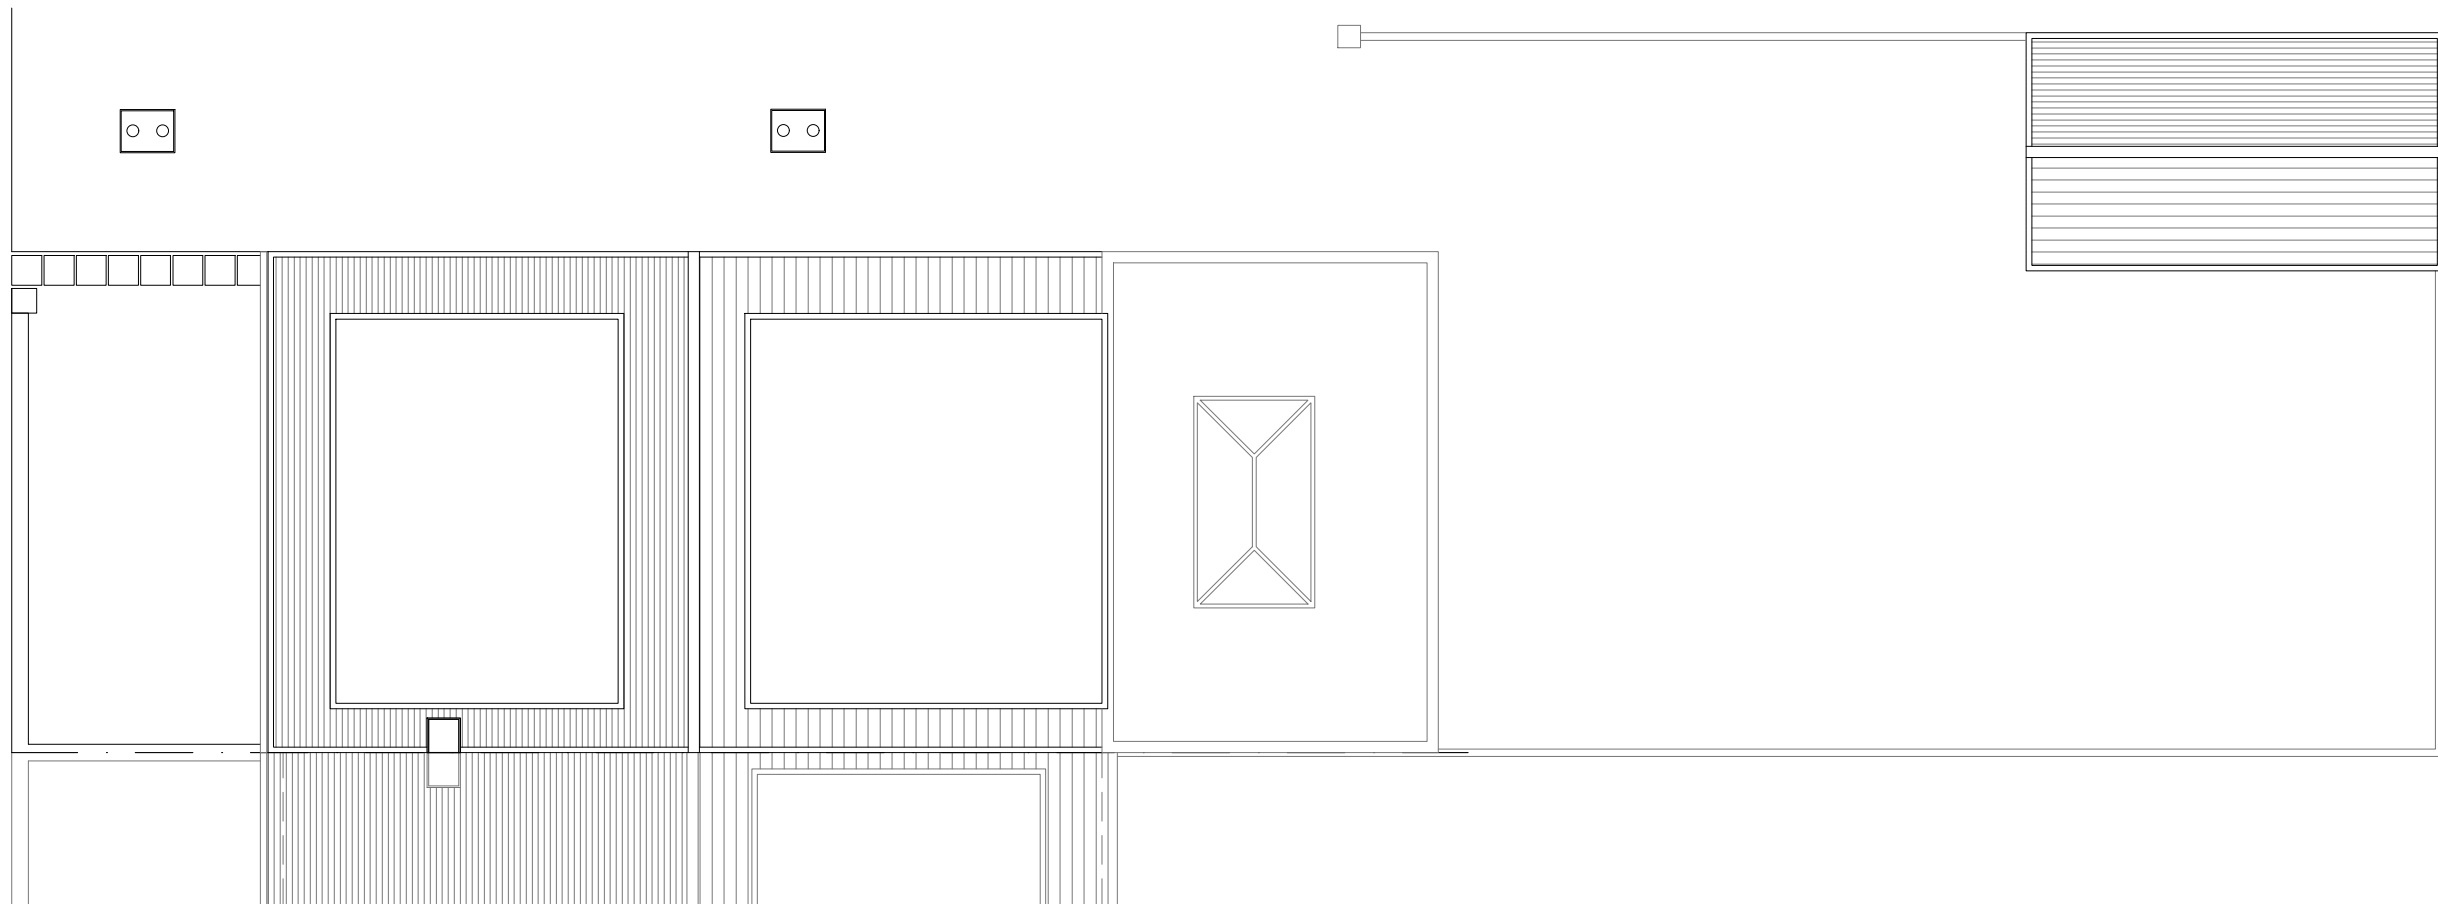

Proposed Roof Plan
Scale 1:100

 

Proposed North-East Elevation
Scale 1:100

- ▼ 5.540 Top of ridge
- ▲ 4.890 First Floor Ceiling level
- ▼ 2.600 Finished First Floor level
- ▲ 2.350 Ground Floor Ceiling level
- ▼ 0.00 Finished Ground Floor level




Proposed South-West Elevation
Scale 1:100

- ▼ 5.540 Top of ridge
- ▲ 4.890 First Floor Ceiling level
- ▼ 2.600 Finished First Floor level
- ▲ 2.350 Ground Floor Ceiling level
- ▼ 0.00 Finished Ground Floor level

Rev	Date	Description	By	PM
A	08.01.18	First Issue	NO	JM

REVISIONS

 

Design Team Studios LLP
Copyright Reserved
Check Dimensions on Site

© Crown copyright and database rights (2017)
Ordnance Survey 0100031673
© Local Government Information House Limited copyright and database rights (2017) 0100031673

DRAWING STATUS:
Planning

REVISION:
A

PROJECT
22 Esher Grove
Waterlooville, Hampshire PO7 6XG
CLIENT
Matthew Kirby

Scale @ A3: 1:100
Date : © Jan 2018

Drawn by : NO
Checked by : JM

DRAWING TITLE
Proposed
Plans and Elevations

DRAWING NUMBER:
320.P102_A



City Office (Design Drawn)
The Clock Tower, Great Southsea Street at Castle Road
Southsea, Portsmouth, Hants, PO5 3BY
Tel: 02392 837149

E: info@designteamstudios.com
W: www.designteamstudios.com

