






Front
1 : 100

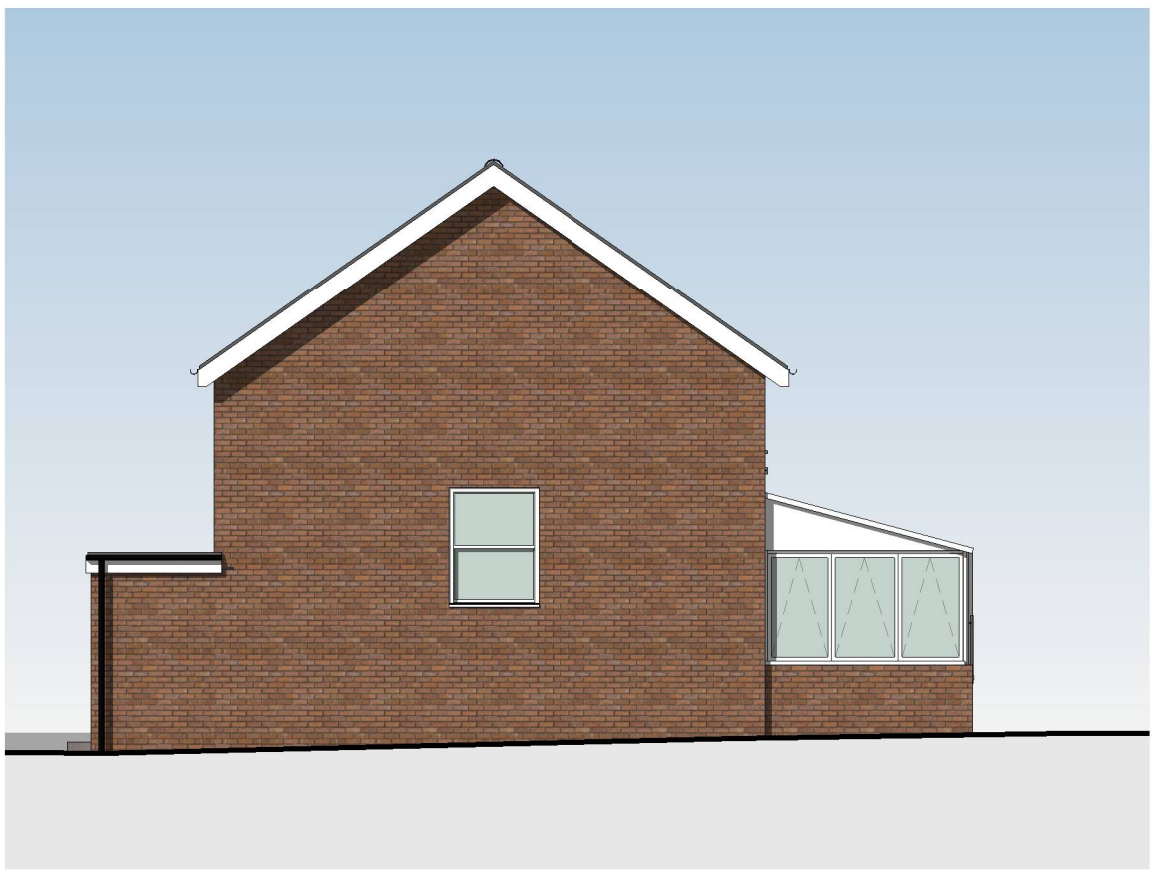


Side
1 : 100




Rear
1 : 100

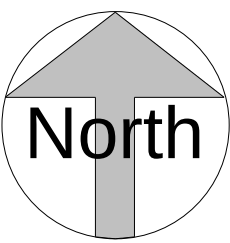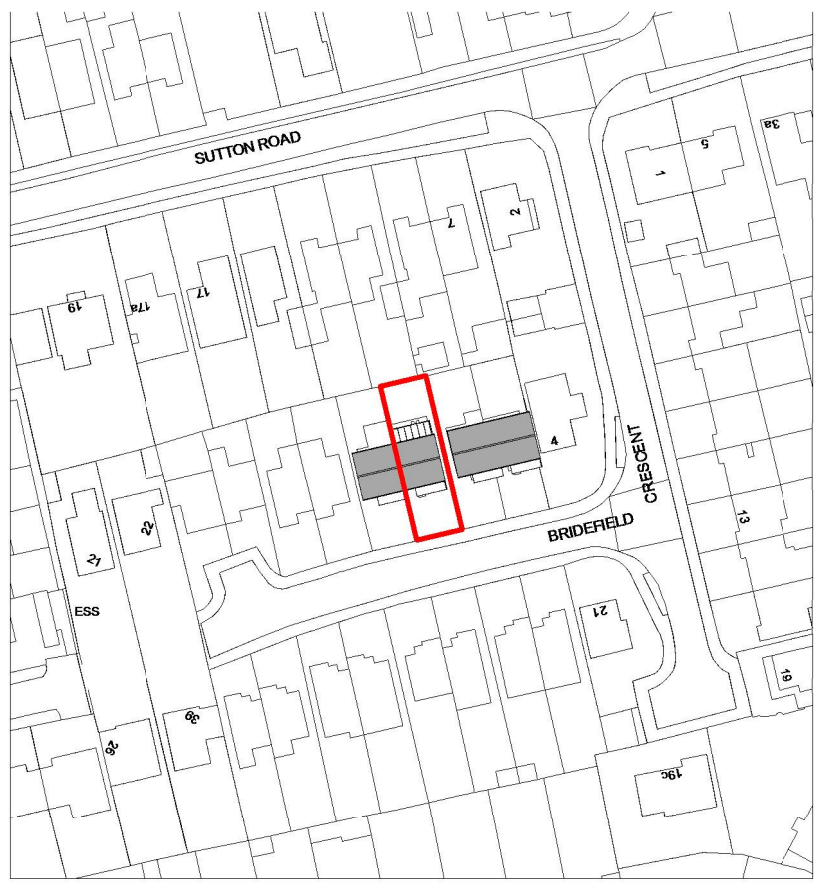


Location Plan
1 : 1250

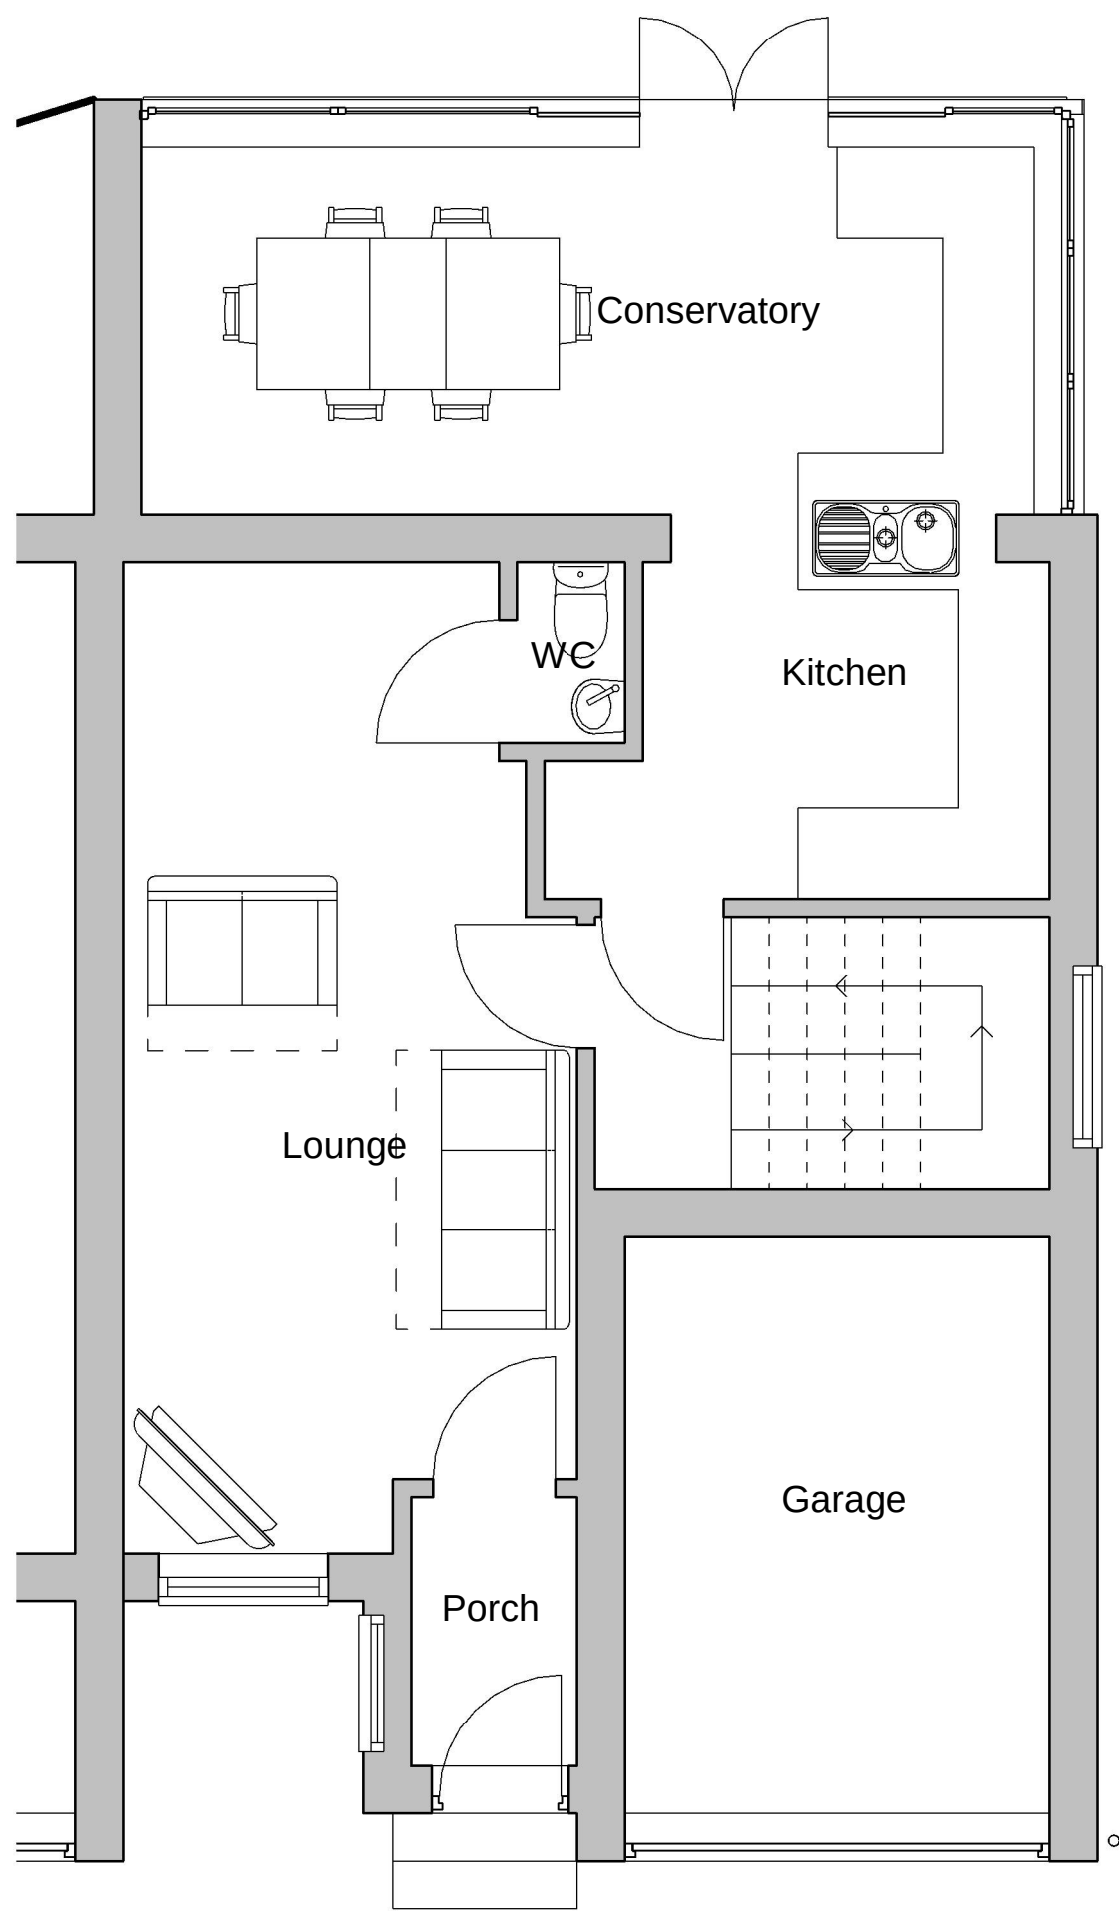

Ground Floor Plan
1 : 50

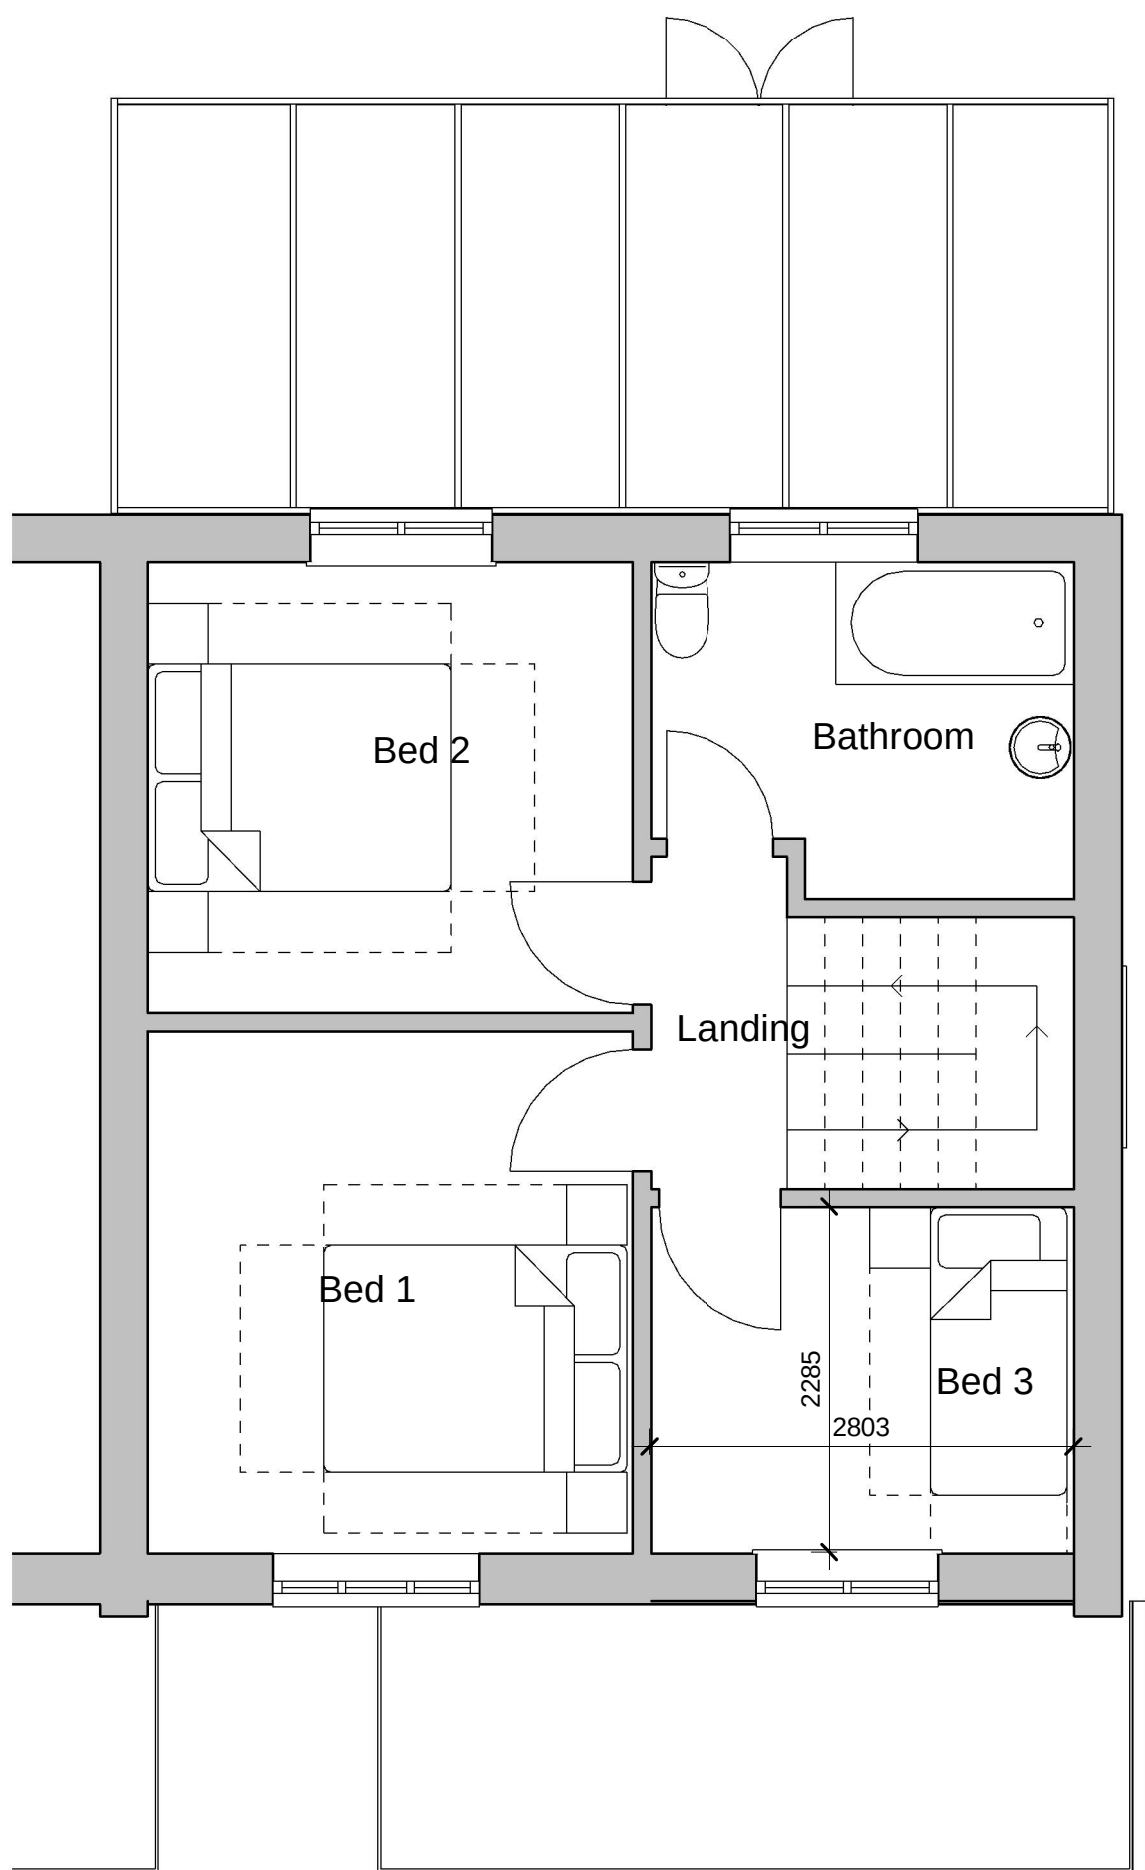

First Floor Plan
1 : 50

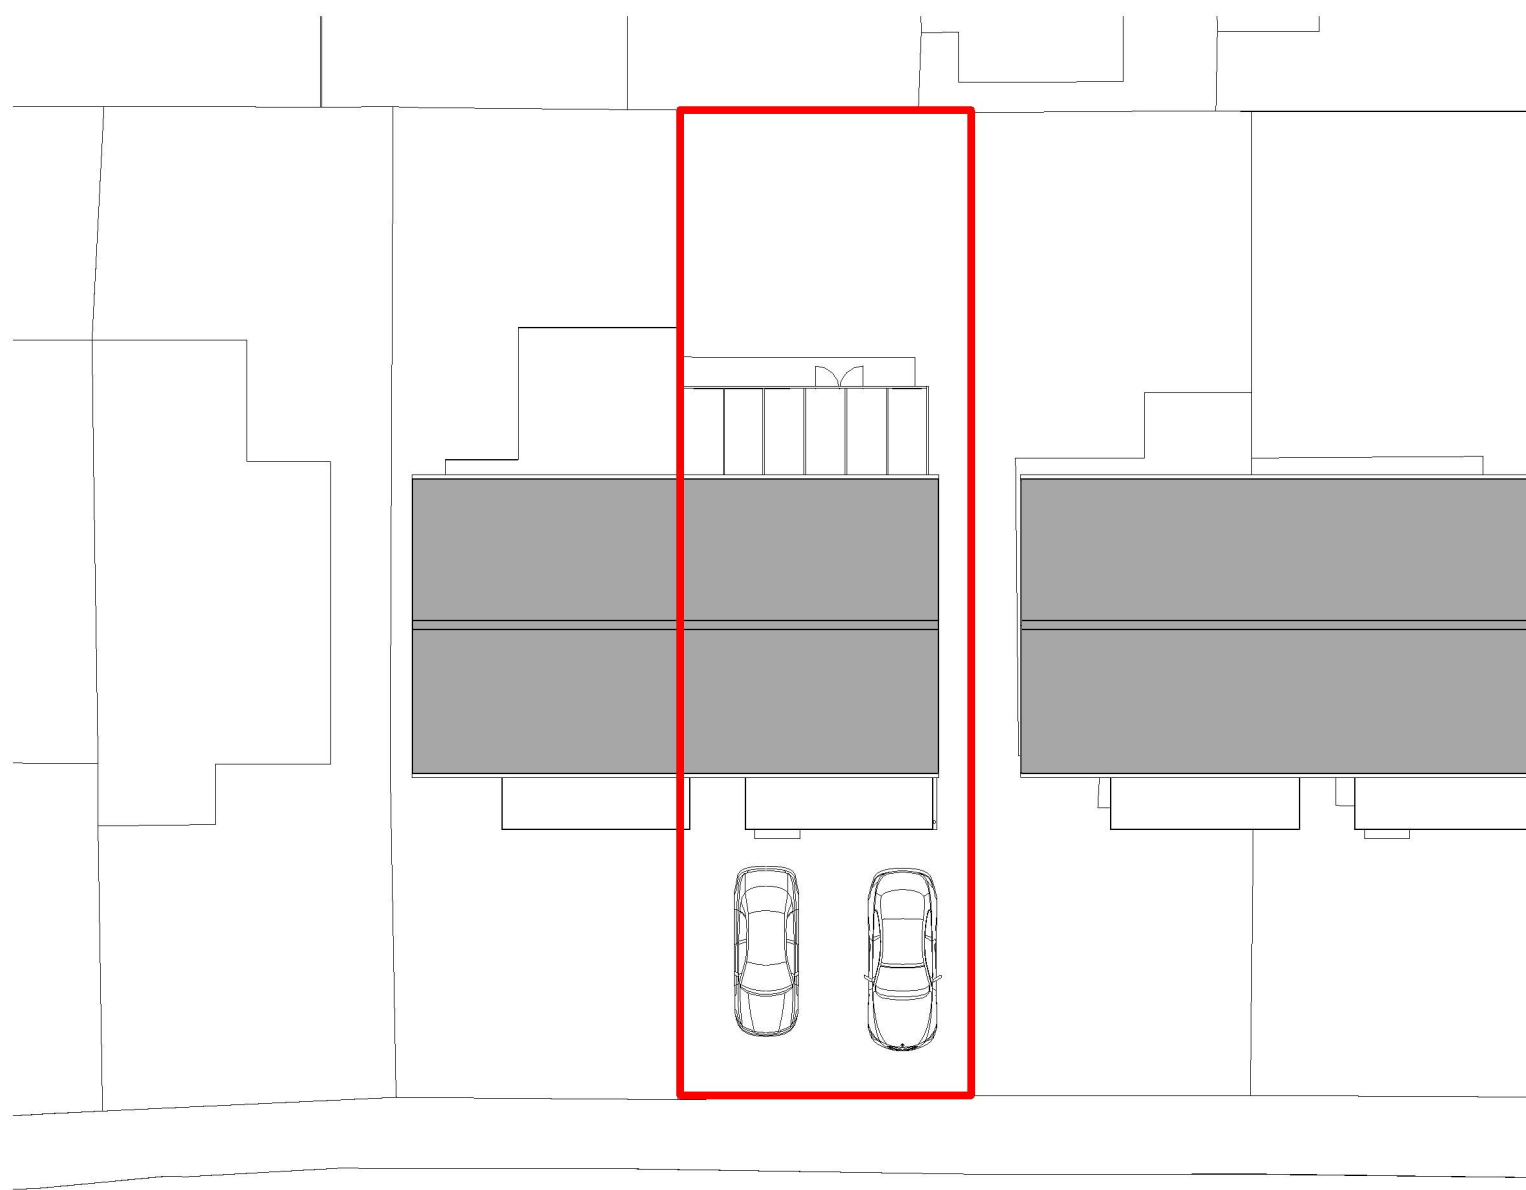


Site Existing
1 : 200

Revision	Date	Initial
----------	------	---------

Extension to
10 Bridesfield Crescent, Waterloooville
Gary Durrant

Plans & Elevations as existing

 

PLANNING			
Scale @ A1	Drawn	Checked	Date
As indicated	MD	MD	April 18
Job Number & Drawing Number		Revision	

18-001 - 100