



Third Angle Projection

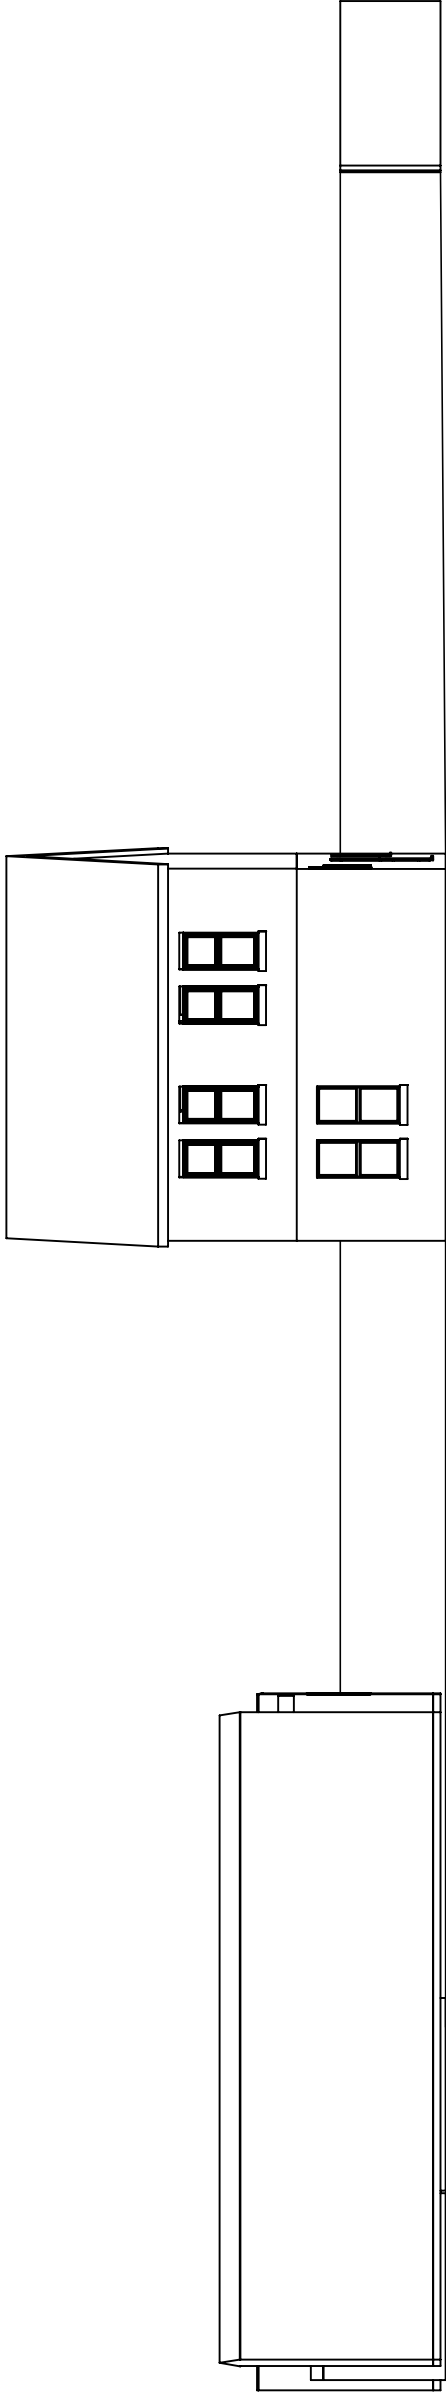

West Elevation
Scale 1:150

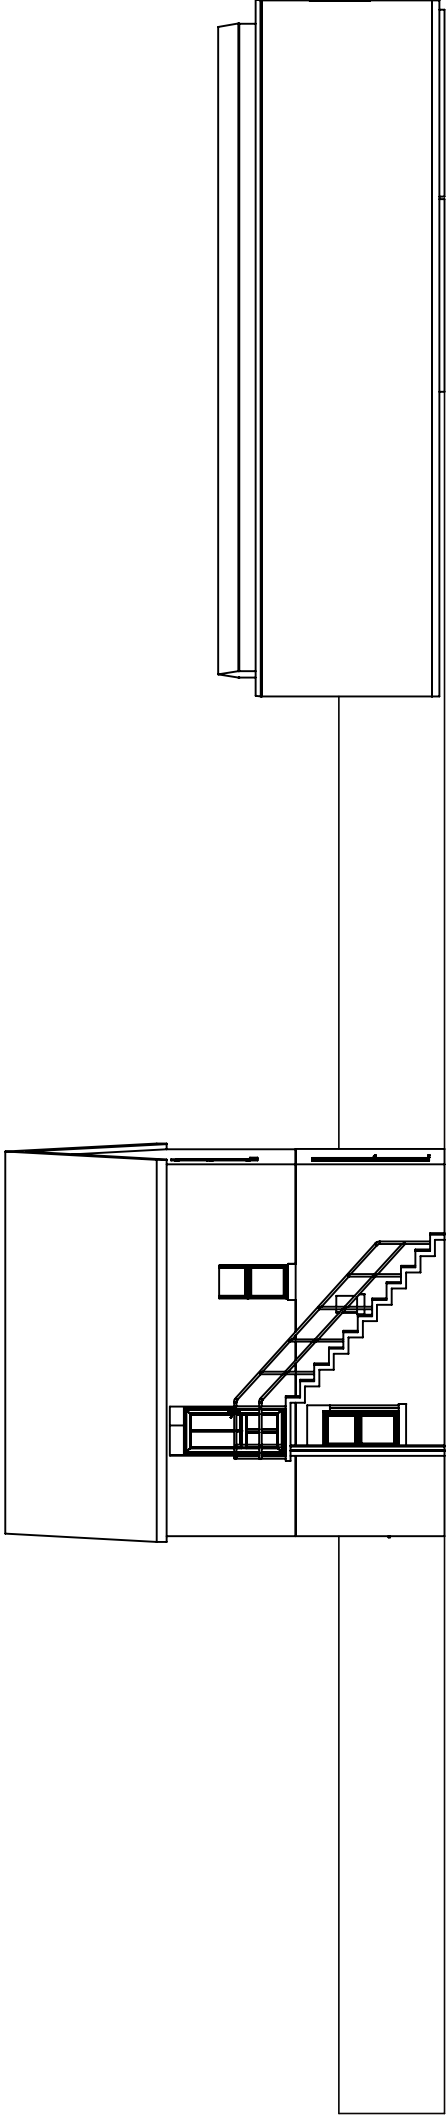

East Elevation
Scale 1:150



(Metres)

		TITLE		Existing Elevations	
		Marston & Langer Site		6 Seagull Lane, Emsworth, PO10 7QH	
DRAWN	NBA	DATE	1/5/18	SCALE	1:150
CHECKED		CHECKED		DWG NO.	Sheet 3 of 12 - Rev-B
		CUSTOMER / ORDER NO.		Mr N Bashford	
				A3	

This drawing is copyright and the property of Marston & Langer. It must not be copied (in whole or in part), used for manufacture or otherwise disclosed without prior written consent of the company. Any copies of this drawing made by any method must also include a copy of this legend. © Marston & Langer 2018 (is a trading name of Alitex Limited).