




THIS DRAWING HAS BEEN PRODUCED FOR THE PURPOSE OF PLANNING AND BUILDING REGULATIONS ONLY. THIS IS NOT A WORKING DRAWING. FOR FURTHER INFORMATION CONTACT KALOTEC LTD. THIS DRAWING IS TO BE READ IN CONJUNCTION WITH THE BUILDING REGULATIONS AND CONSTRUCTION SPECIFICATION. THE STRUCTURAL ENGINEERS DESIGN / DETAILS AND ANY SPECIALIST MANUFACTURERS DESIGNS AND DETAILS. DO NOT SCALE OFF THIS DRAWING. USE FIGURED DIMENSIONS ONLY. ALL DIMENSIONAL DISCREPANCIES TO BE BROUGHT TO THE IMMEDIATE ATTENTION OF KALOTEC LTD.

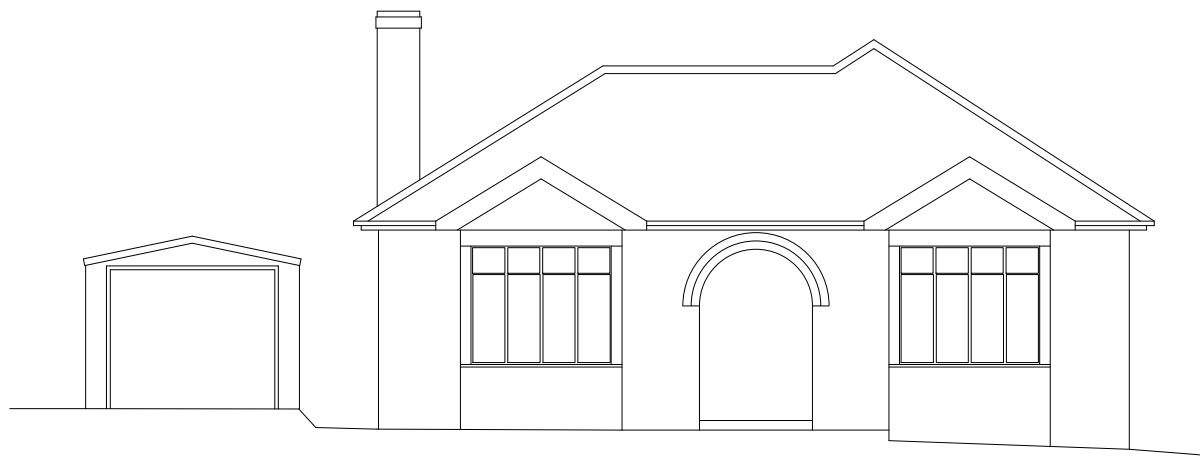


Existing Front Elevation (Scale 1:100)

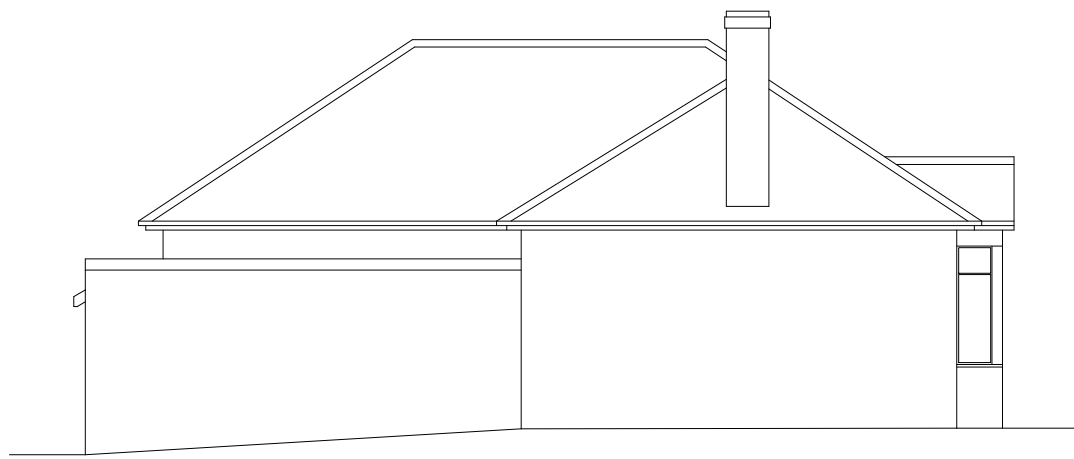


Existing Side Elevation (Scale 1:100)

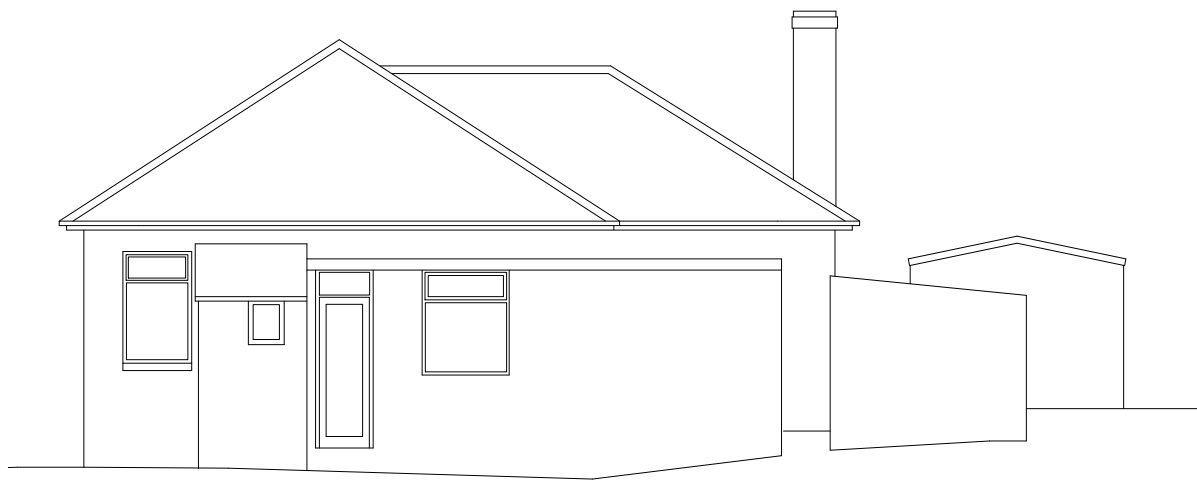


Existing Rear Elevation (Scale 1:100)

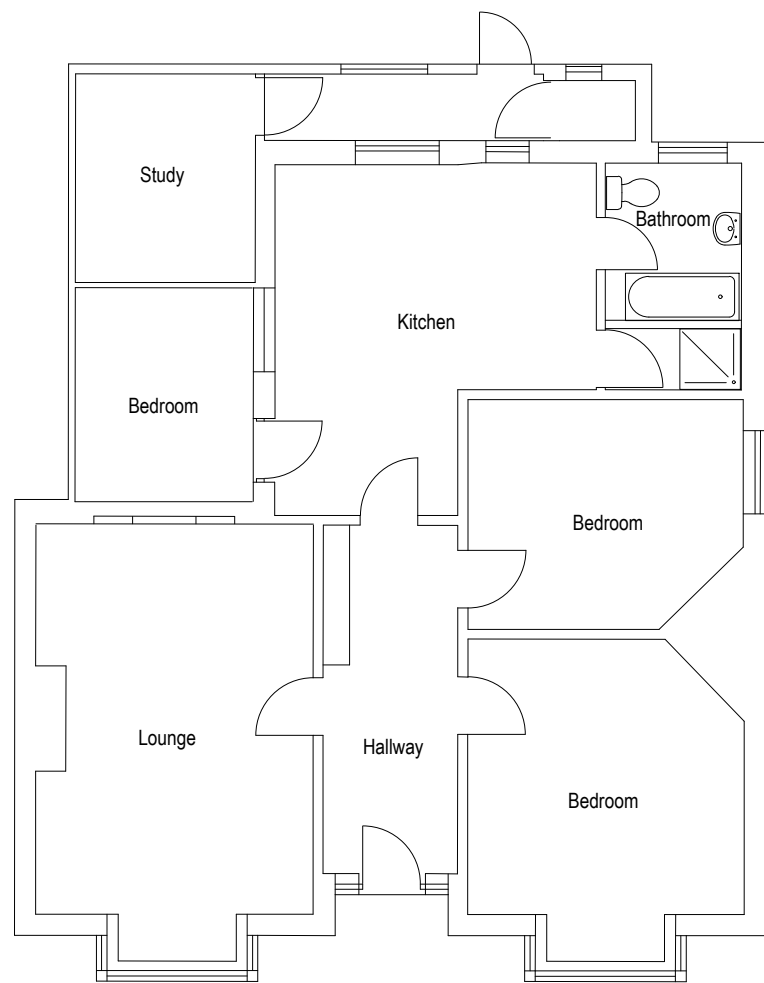


Existing Ground Floor Plan (scale 1:100)

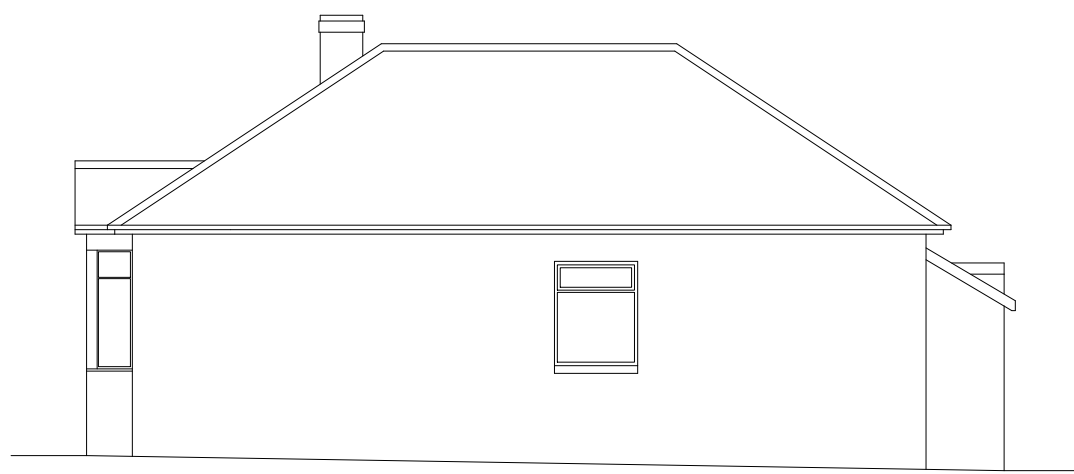

Existing Side Elevation (Scale 1:100)

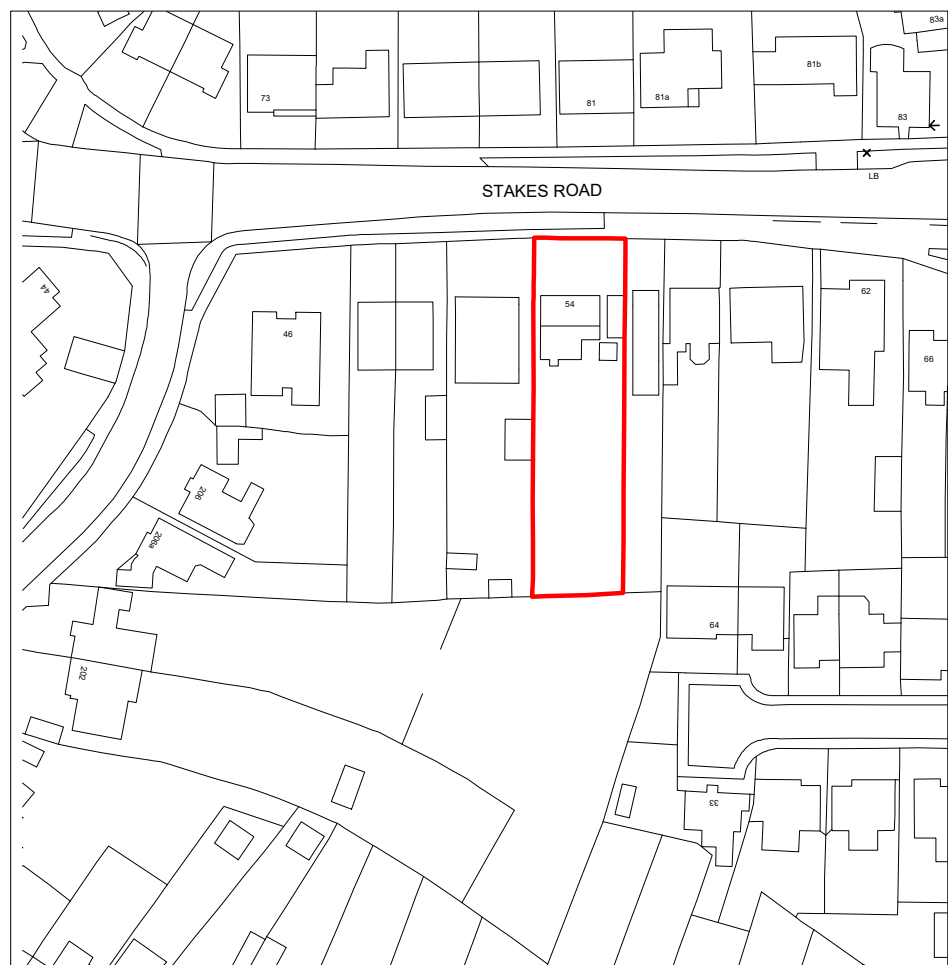

Location Plan (Scale 1:1250)

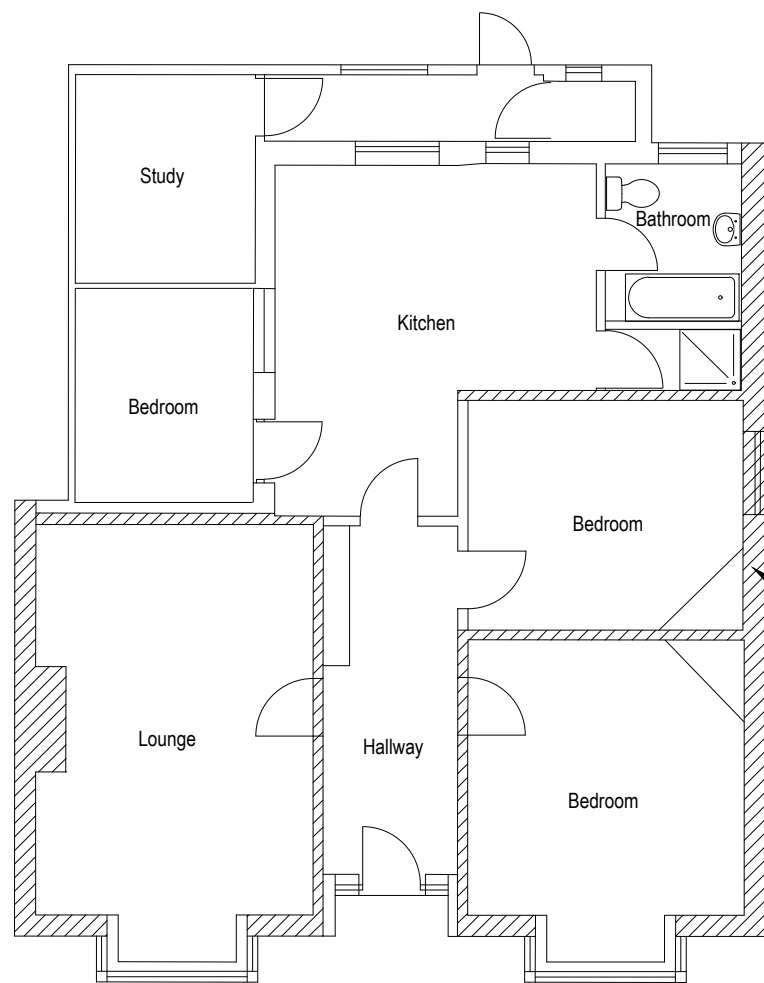

Retained Ground Floor Plan - Hatched area to be retained (scale 1:100)

Hatched area denotes existing building to be retained.



REVISIONS
A - Plan added showing area of existing building to be retained - 22.11.2018

CLIENT		Mr J Garland	
SITE		54 Stakes Road, Purbrook	
TITLE		Existing Plans	
SCALE	Varies (A1)	DRAWING NO.	
DATE	Sept 18	KALO-0201-01	
DRAWN	CHECKED		REVISION
KALOTEC LIMITED, CORM HILL, FARNHAM, HAMPSHIRE, PO18 8AB Telephone: 01202 227 424 Email: info@kalotec.co.uk Website: www.kalotec.co.uk COPYRIGHT © KALOTEC LIMITED			

EXISTING