



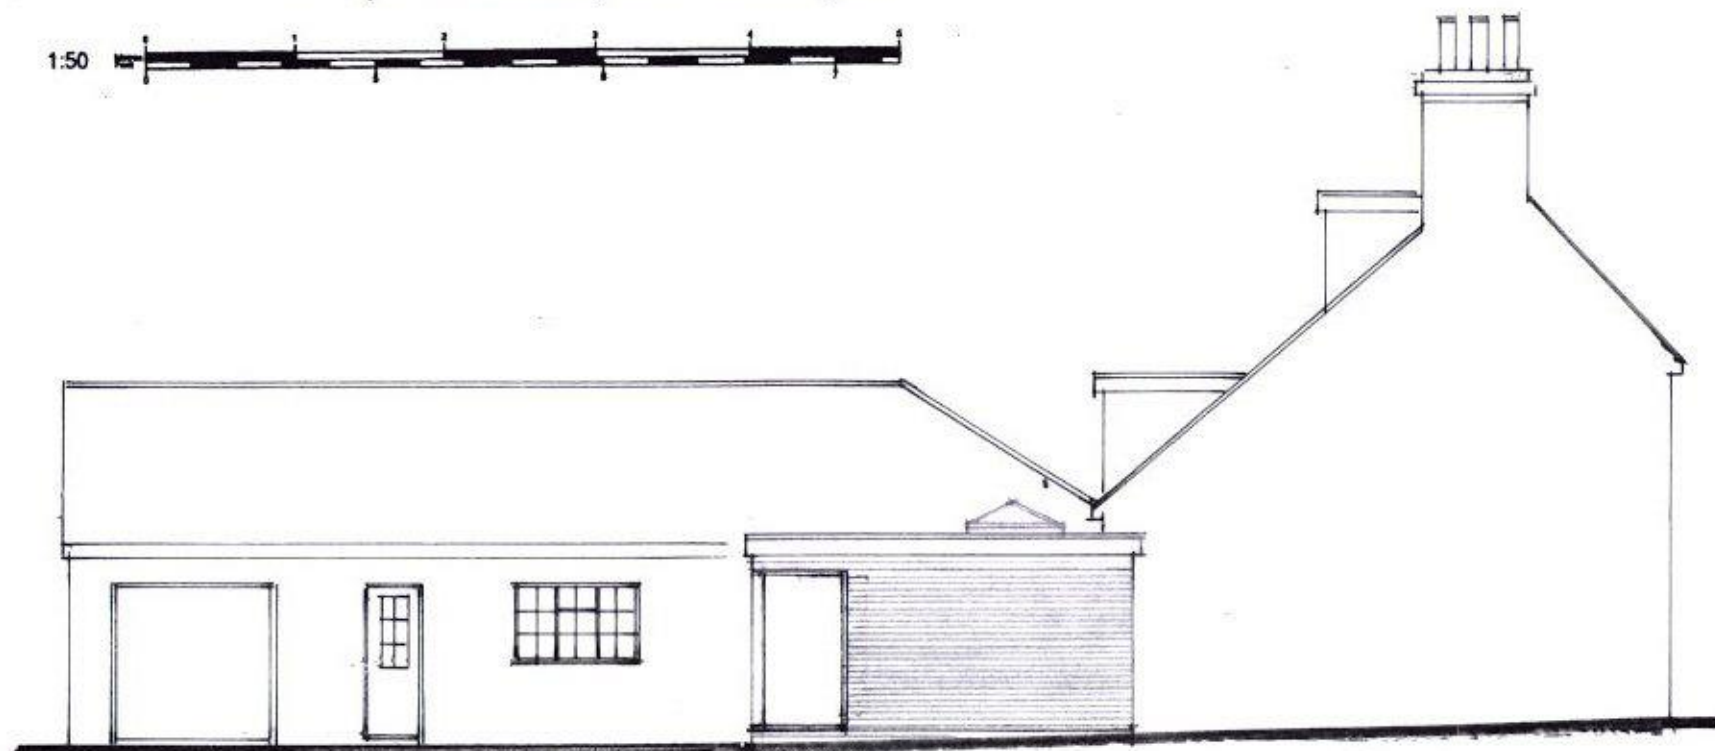


Proposed South East Elevation.

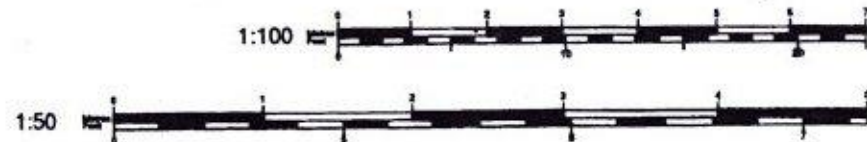

Proposed North East Elevation.



Proposed South West Elevation.

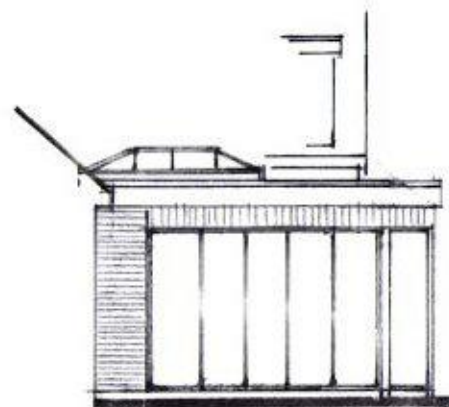

Rear Elevation of Extn.
Elevation taken at face of rear wall



Proposed single storey rear /
side extension at 15 Kings
Cottage, King Street, Emsworth,
Hants. PO10 7AX

D. Morley Esq..

Scale 1:100

Date December 2017

A3 Drawing Number

2

Revision.

A