




Rev.	Date	Note	Author	Checked

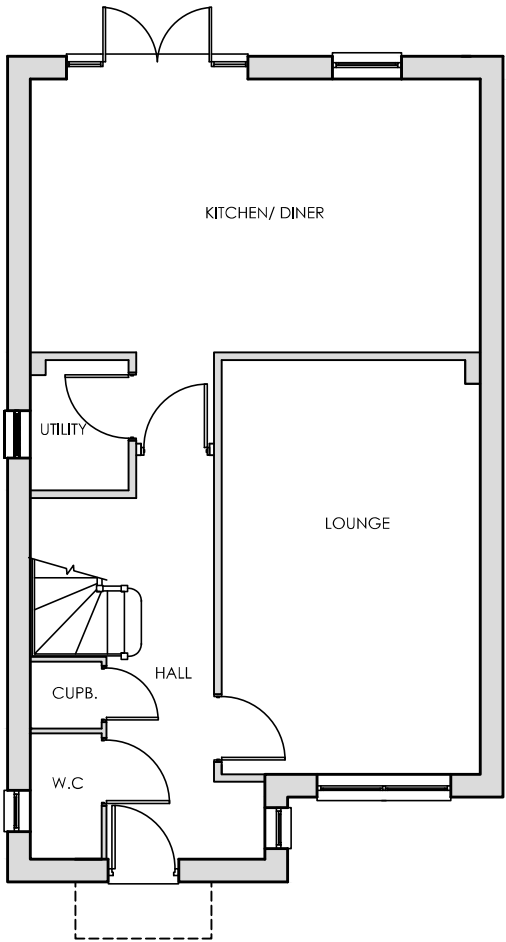

GROUND FLOOR
SCALE 1:100

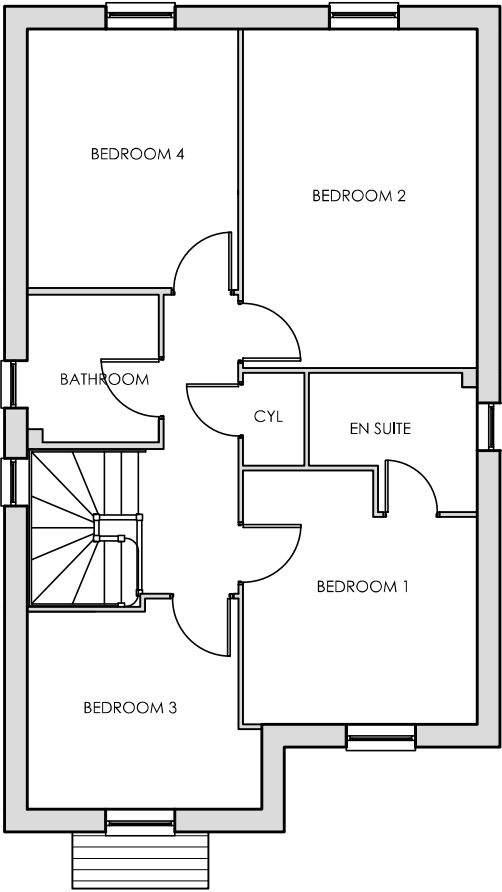


FIRST FLOOR
SCALE 1:100

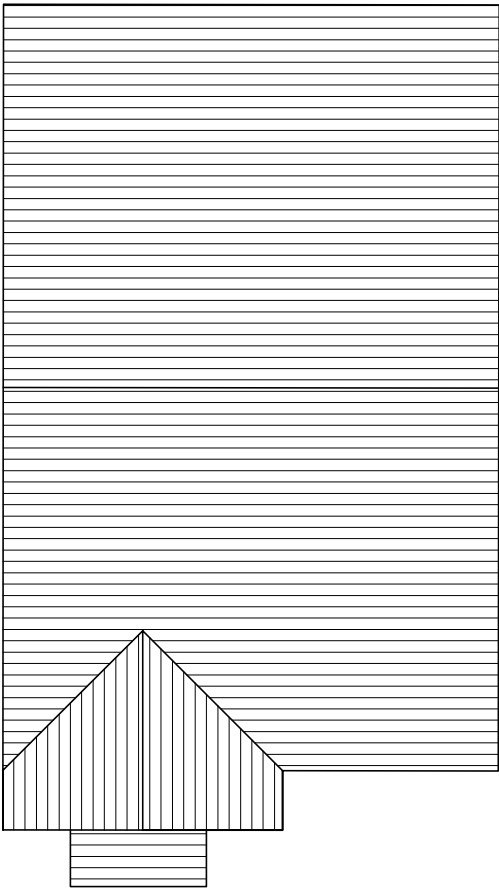

ROOF PLAN
SCALE 1:100

Plots
As - 3, 30
Opp -

 

Project	NEW DWELLINGS EMS WALK EMSWORTH PO10 7QL				Drawing	INGRAM - PLANS		
					Job-Dwg Number	17017B-PL-3-16		Rev.
Client	HAMPSHIRE HOMES							
Status	PLANNING							
Scale	1:100			Sheet Size	A3			
Author	PW	Checked	JP	Date	06/12/18			



**JAMES POTTER
ASSOCIATES**

www.jpa.design

JPA - PORTSMOUTH
Suite 1, Winter Works, Rear of 119 Winter Road,
Southsea, Portsmouth, PO4 8DS
t. +44(0)2393 871 000