



SCALE 1:100

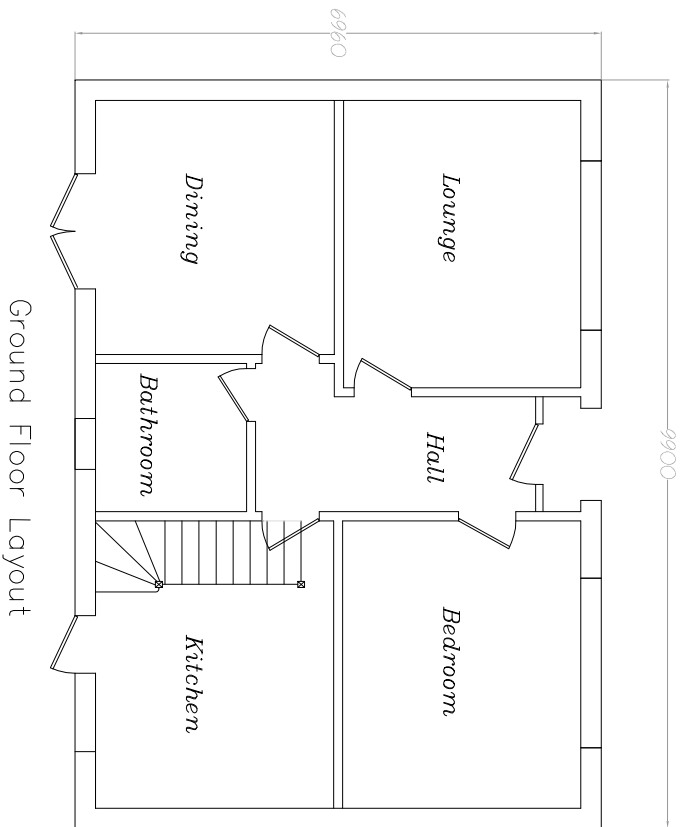

Ground Floor Layout

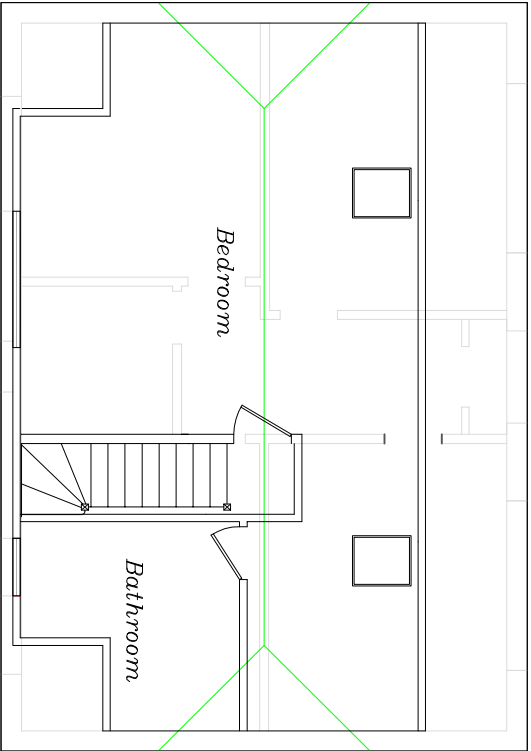

Loft Floor Layout

MR GIBBS 8 WESTBROOK GROVE PURBROOK PO7 5HX		DRAWING NUMBER: 104	DATE 27/8/18
TITLE: PROPOSED FLOOR PLANS			SCALE 1:100