


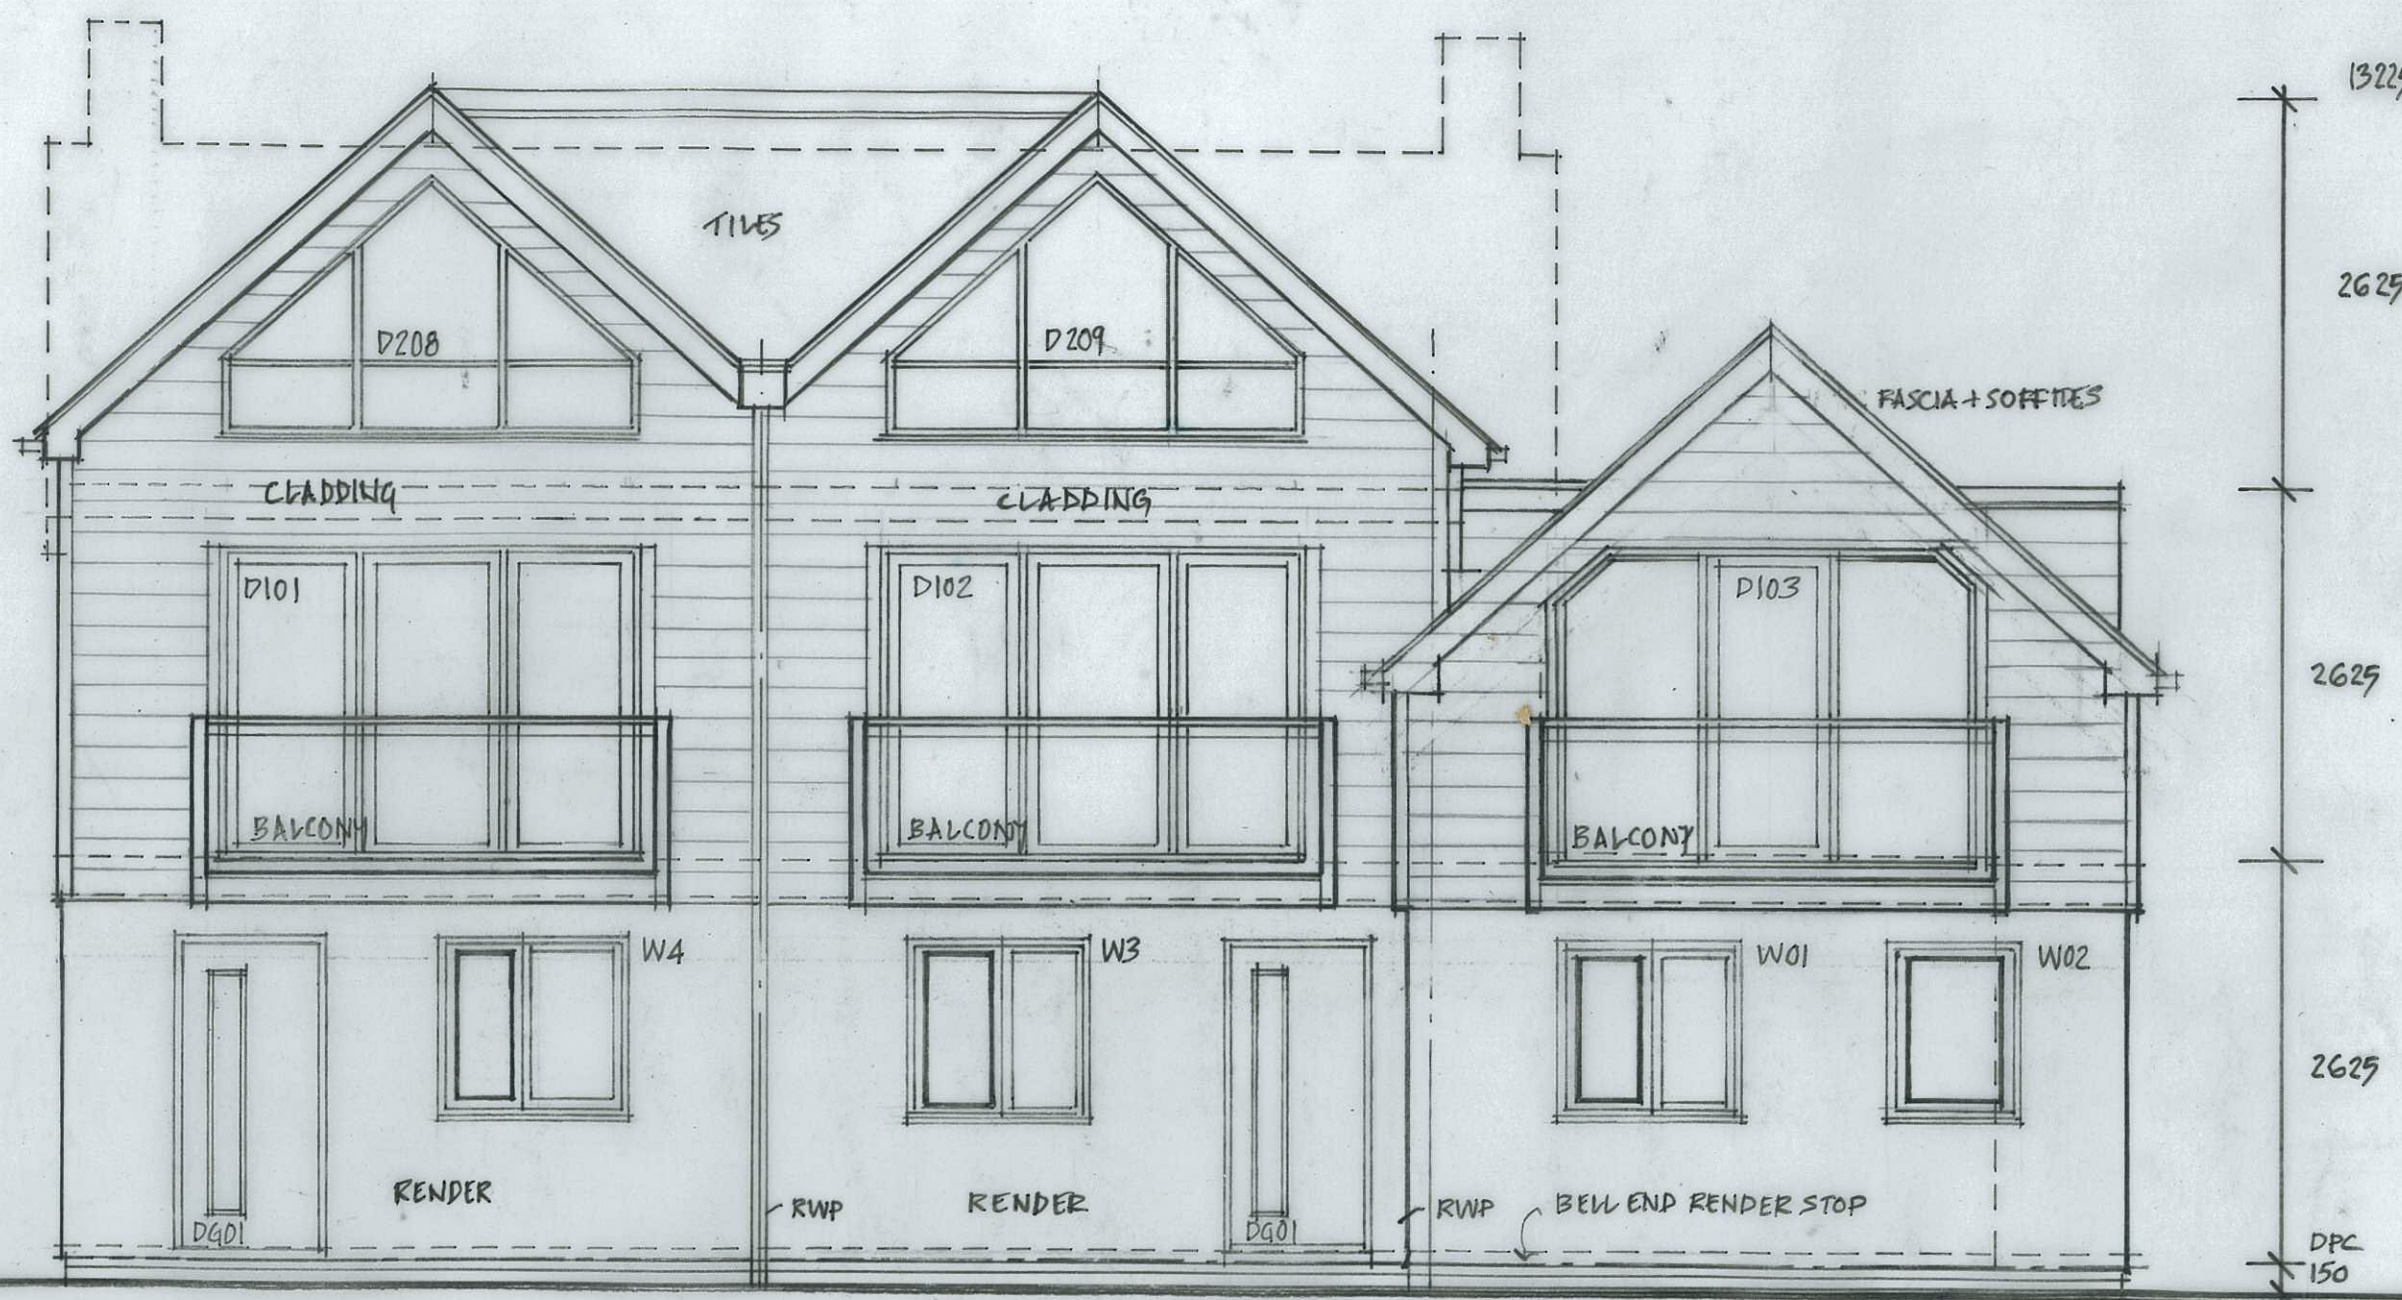

PROPOSED SOUTH ELEVATION  
SCALE 1:50 @ A3