



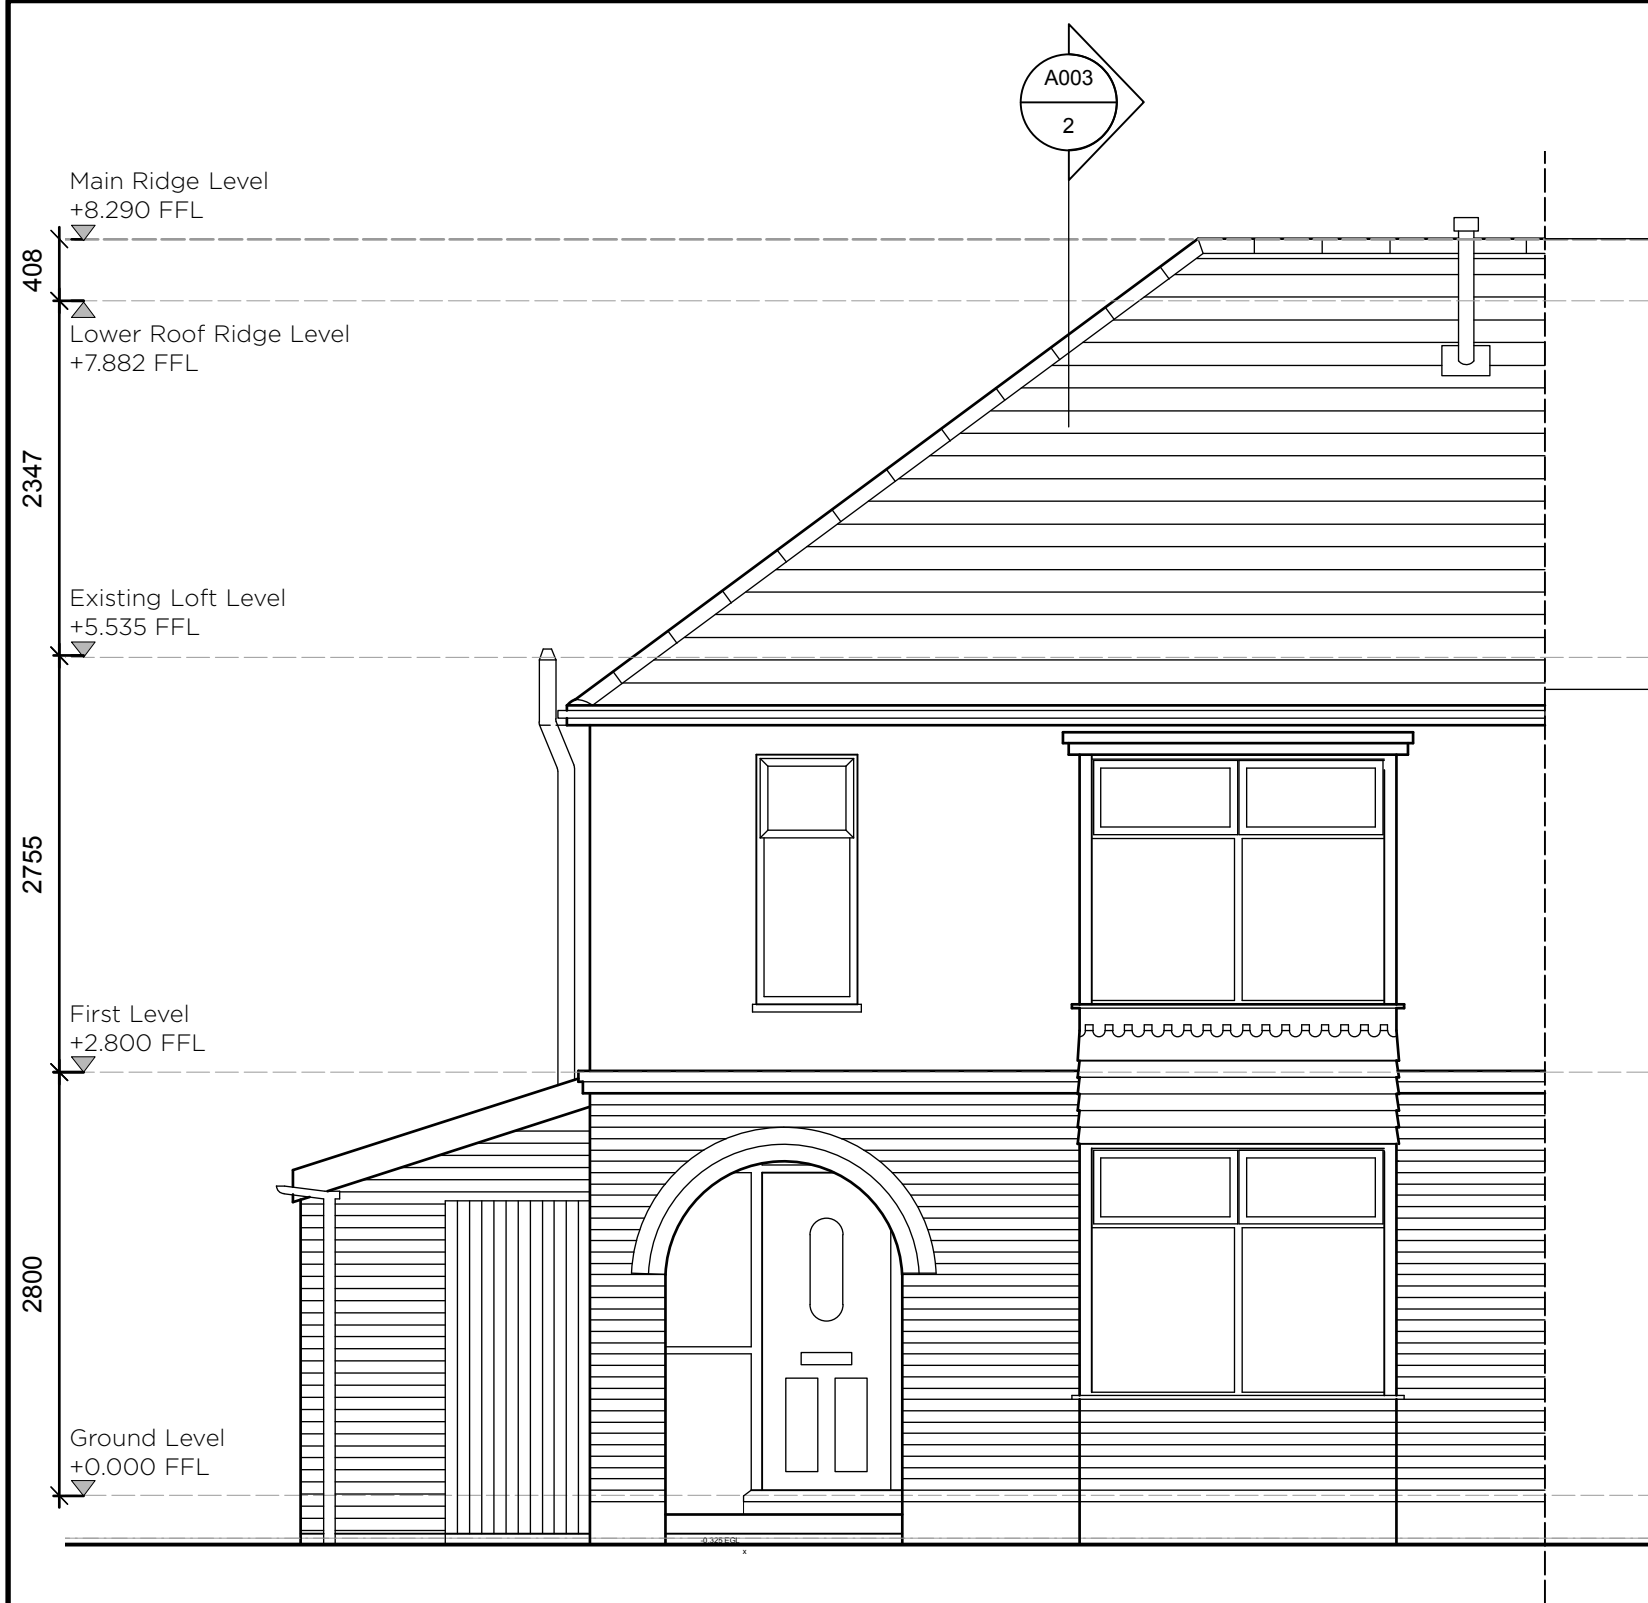


4 North East Elevation
Scale: 1:50




5 South East Elevation
Scale: 1:50

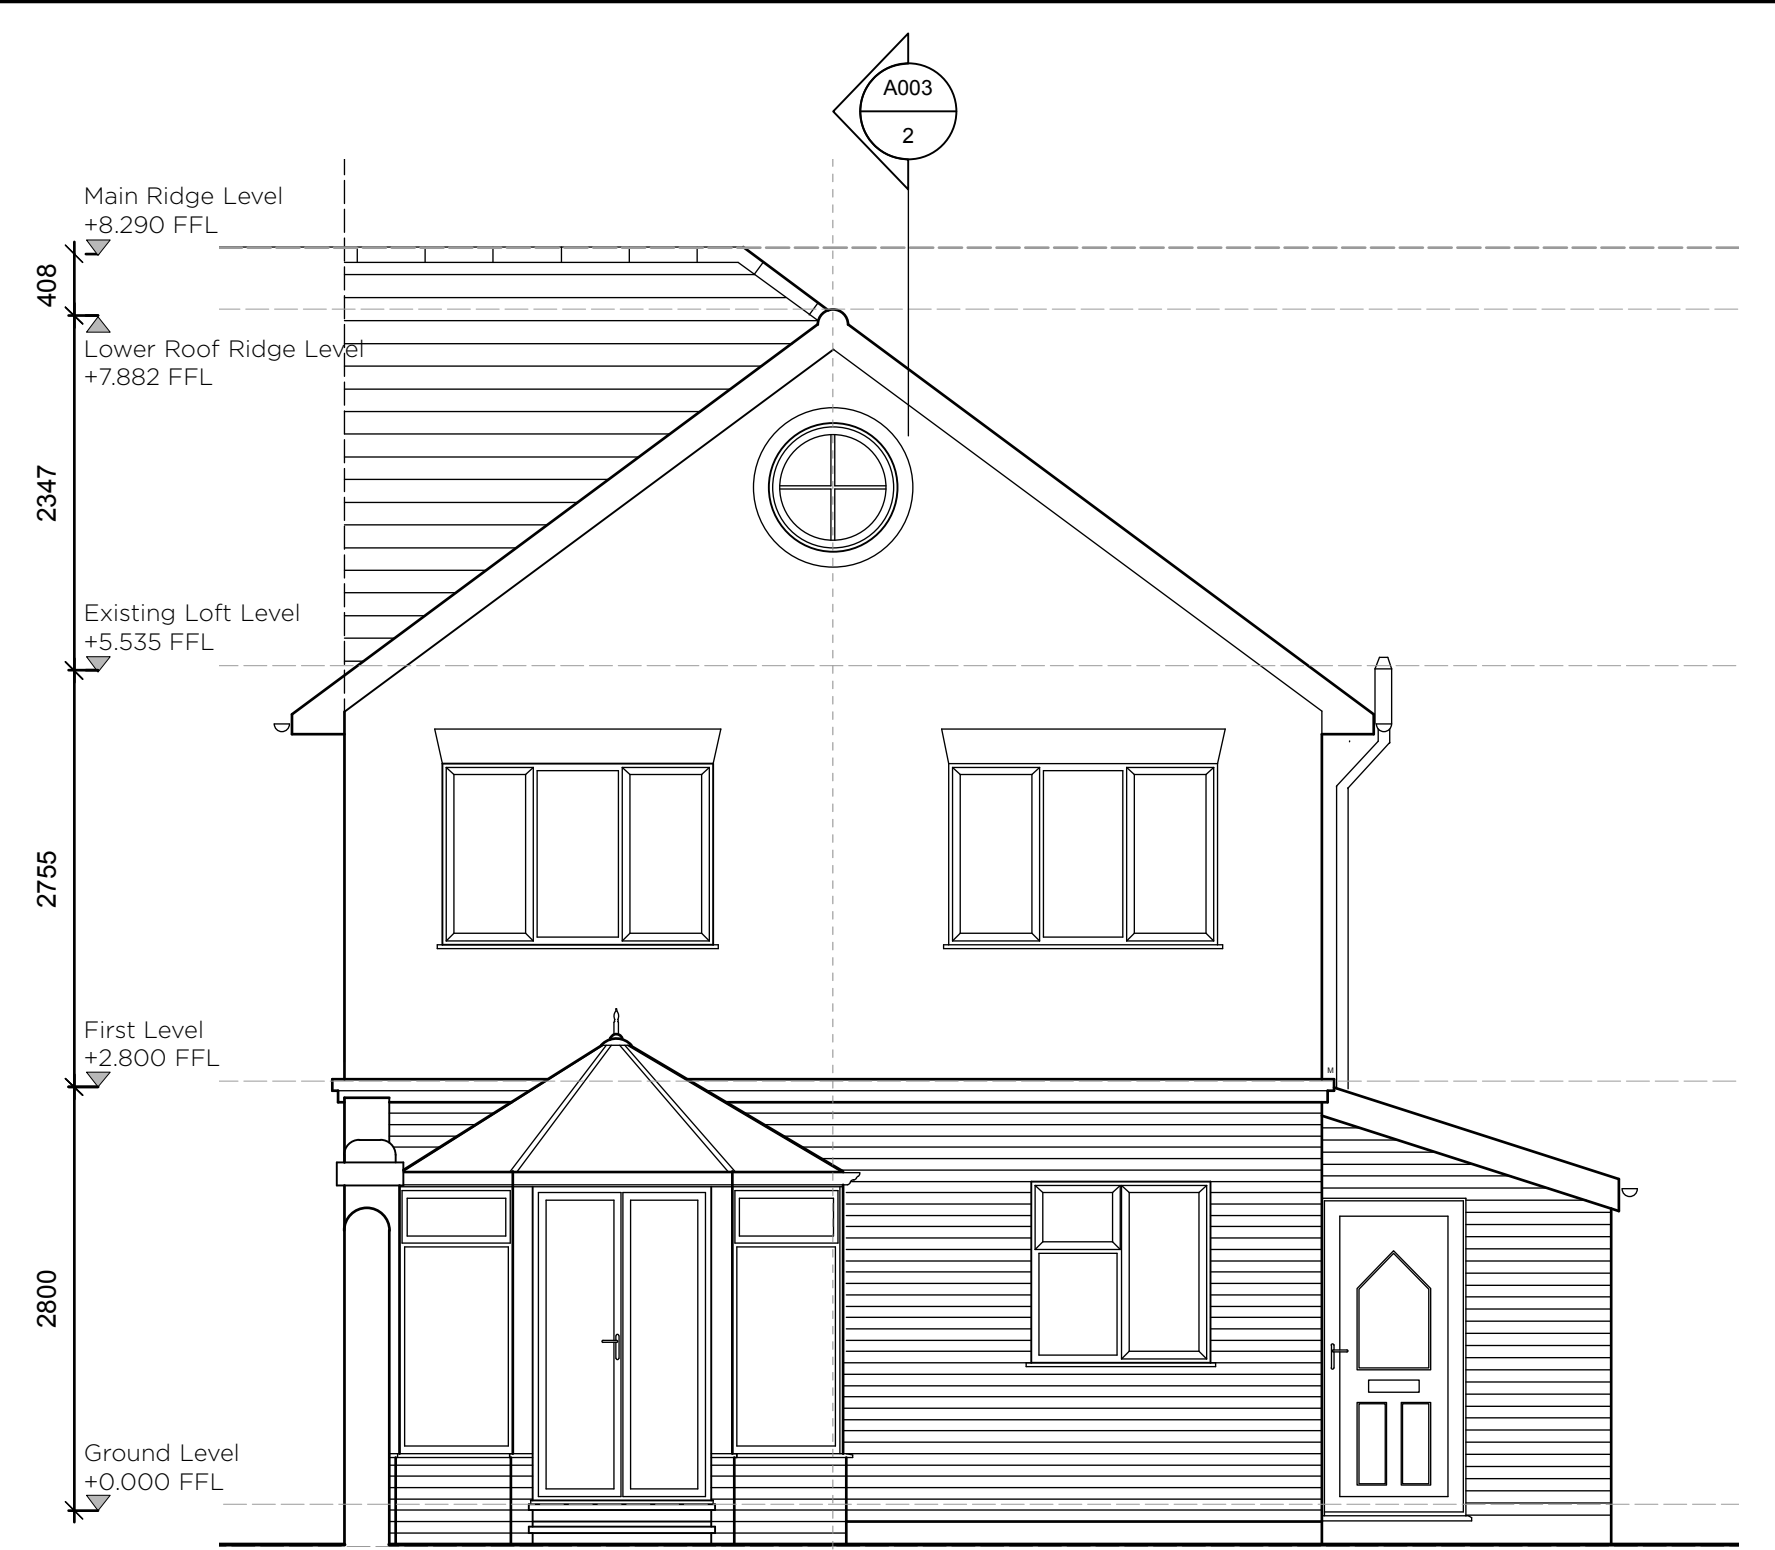


6 South West Elevation
Scale: 1:50

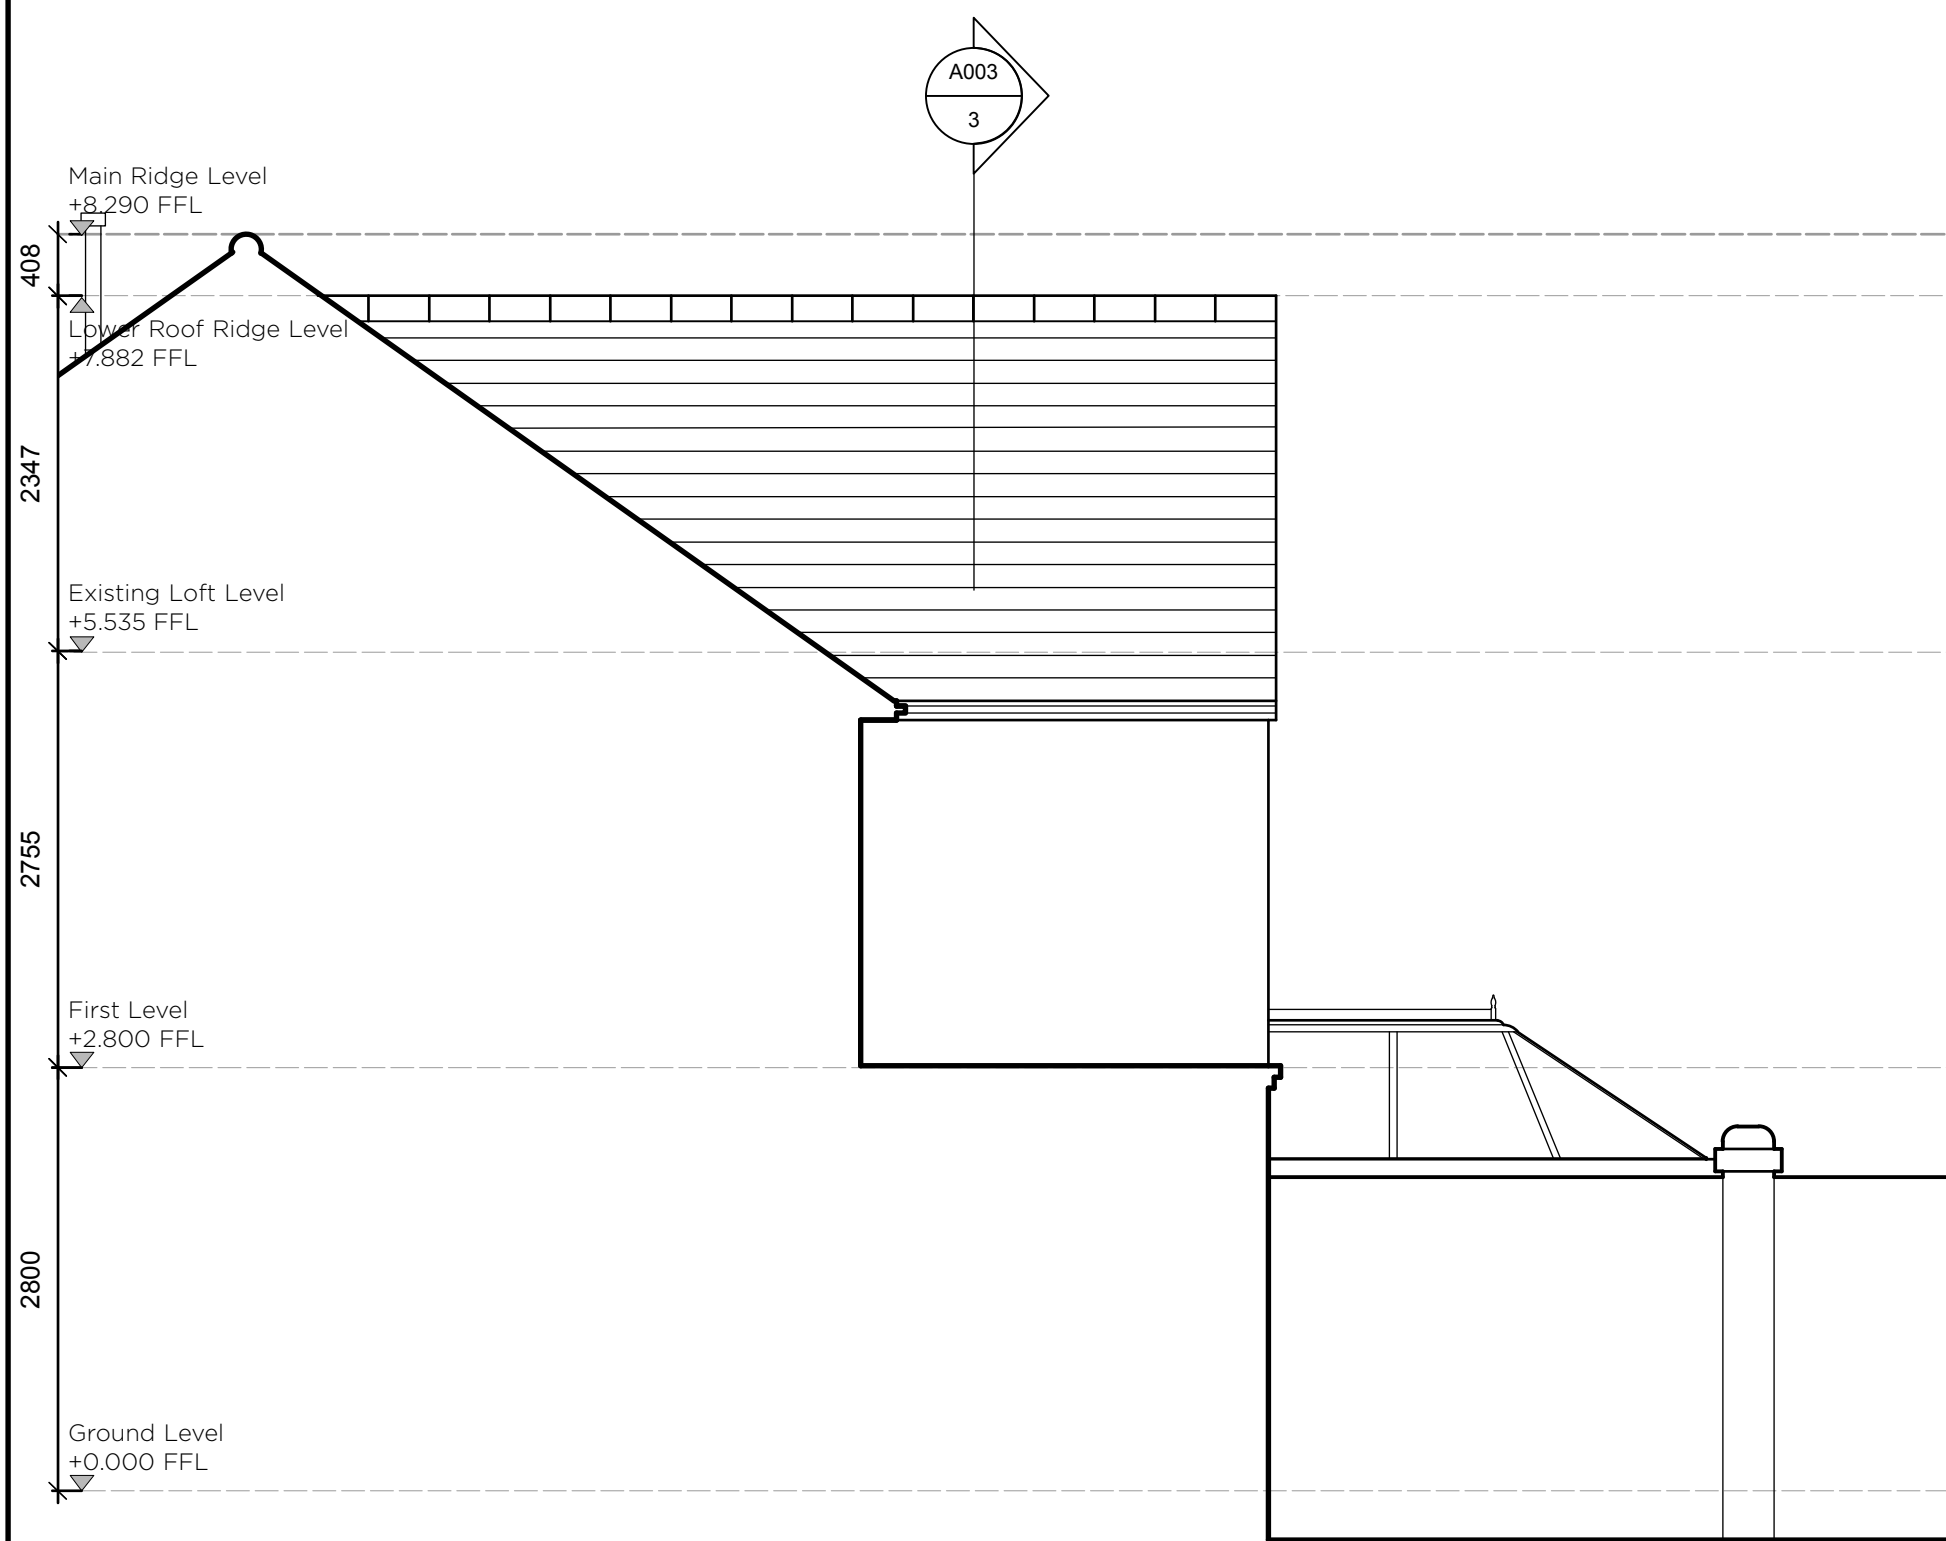

1 Section/Elevation Adjacent Property/North West Elevation
Scale: 1:50

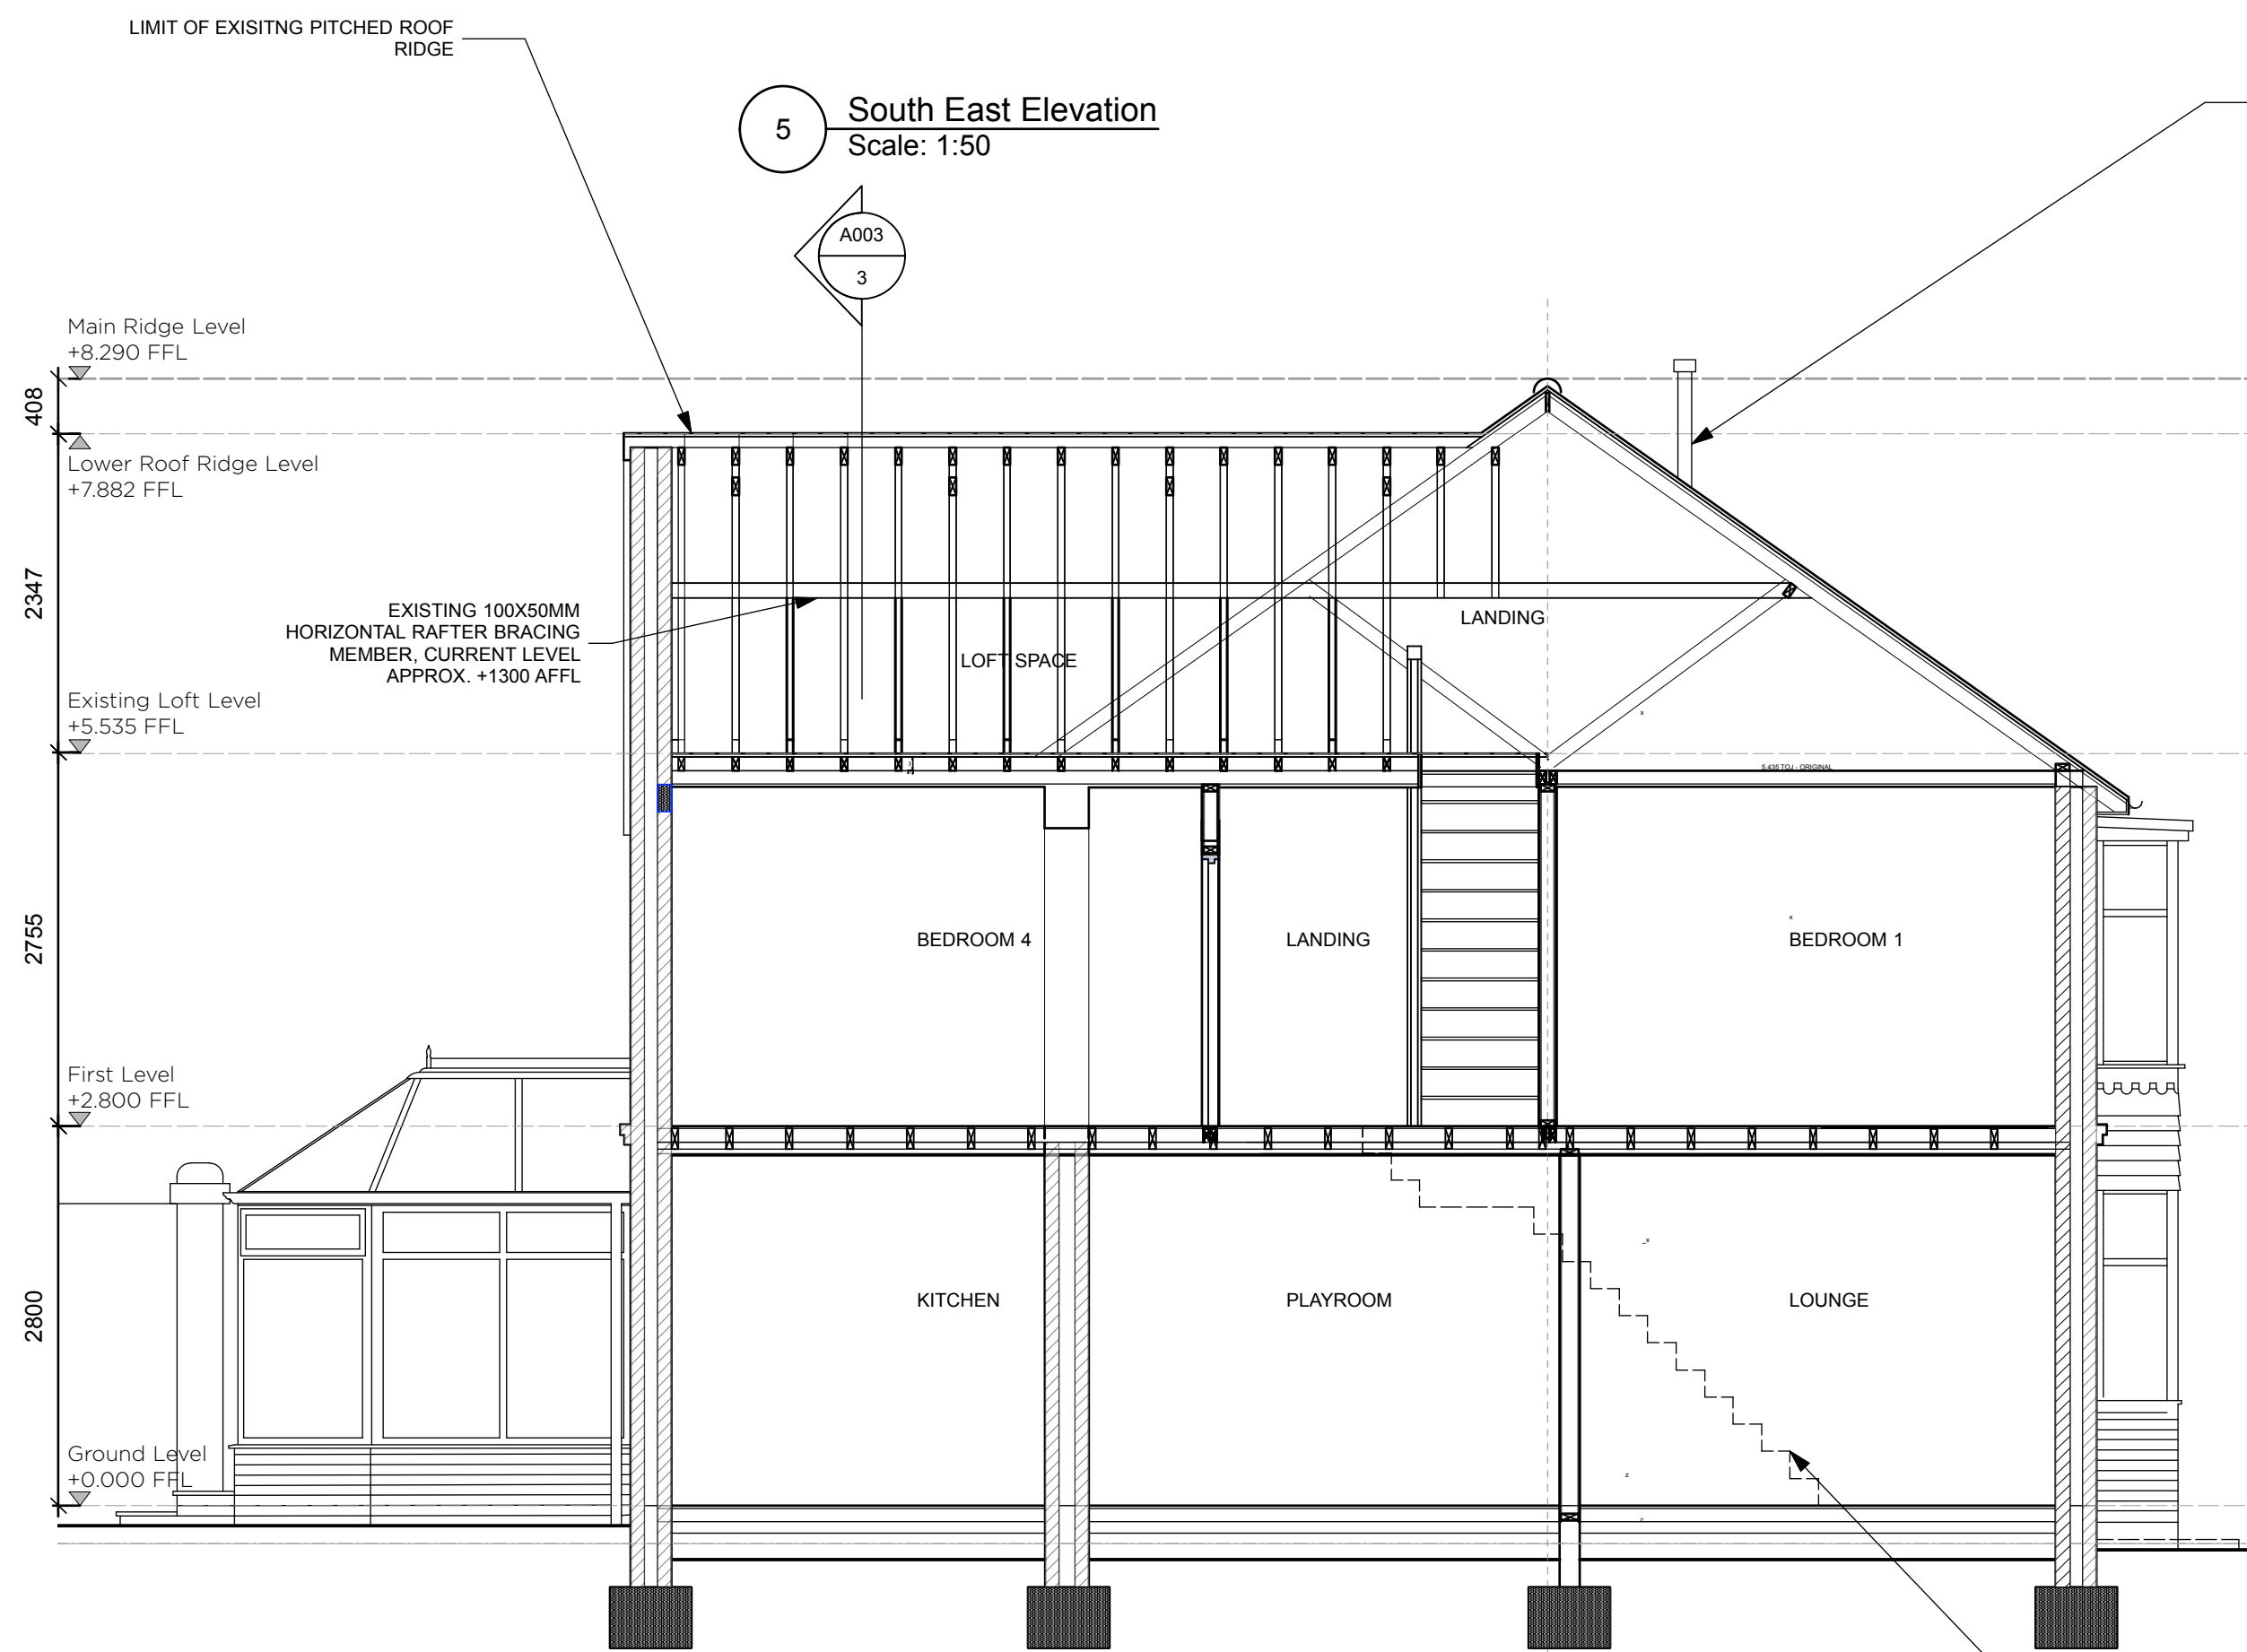

2 Section AA
Scale: 1:50

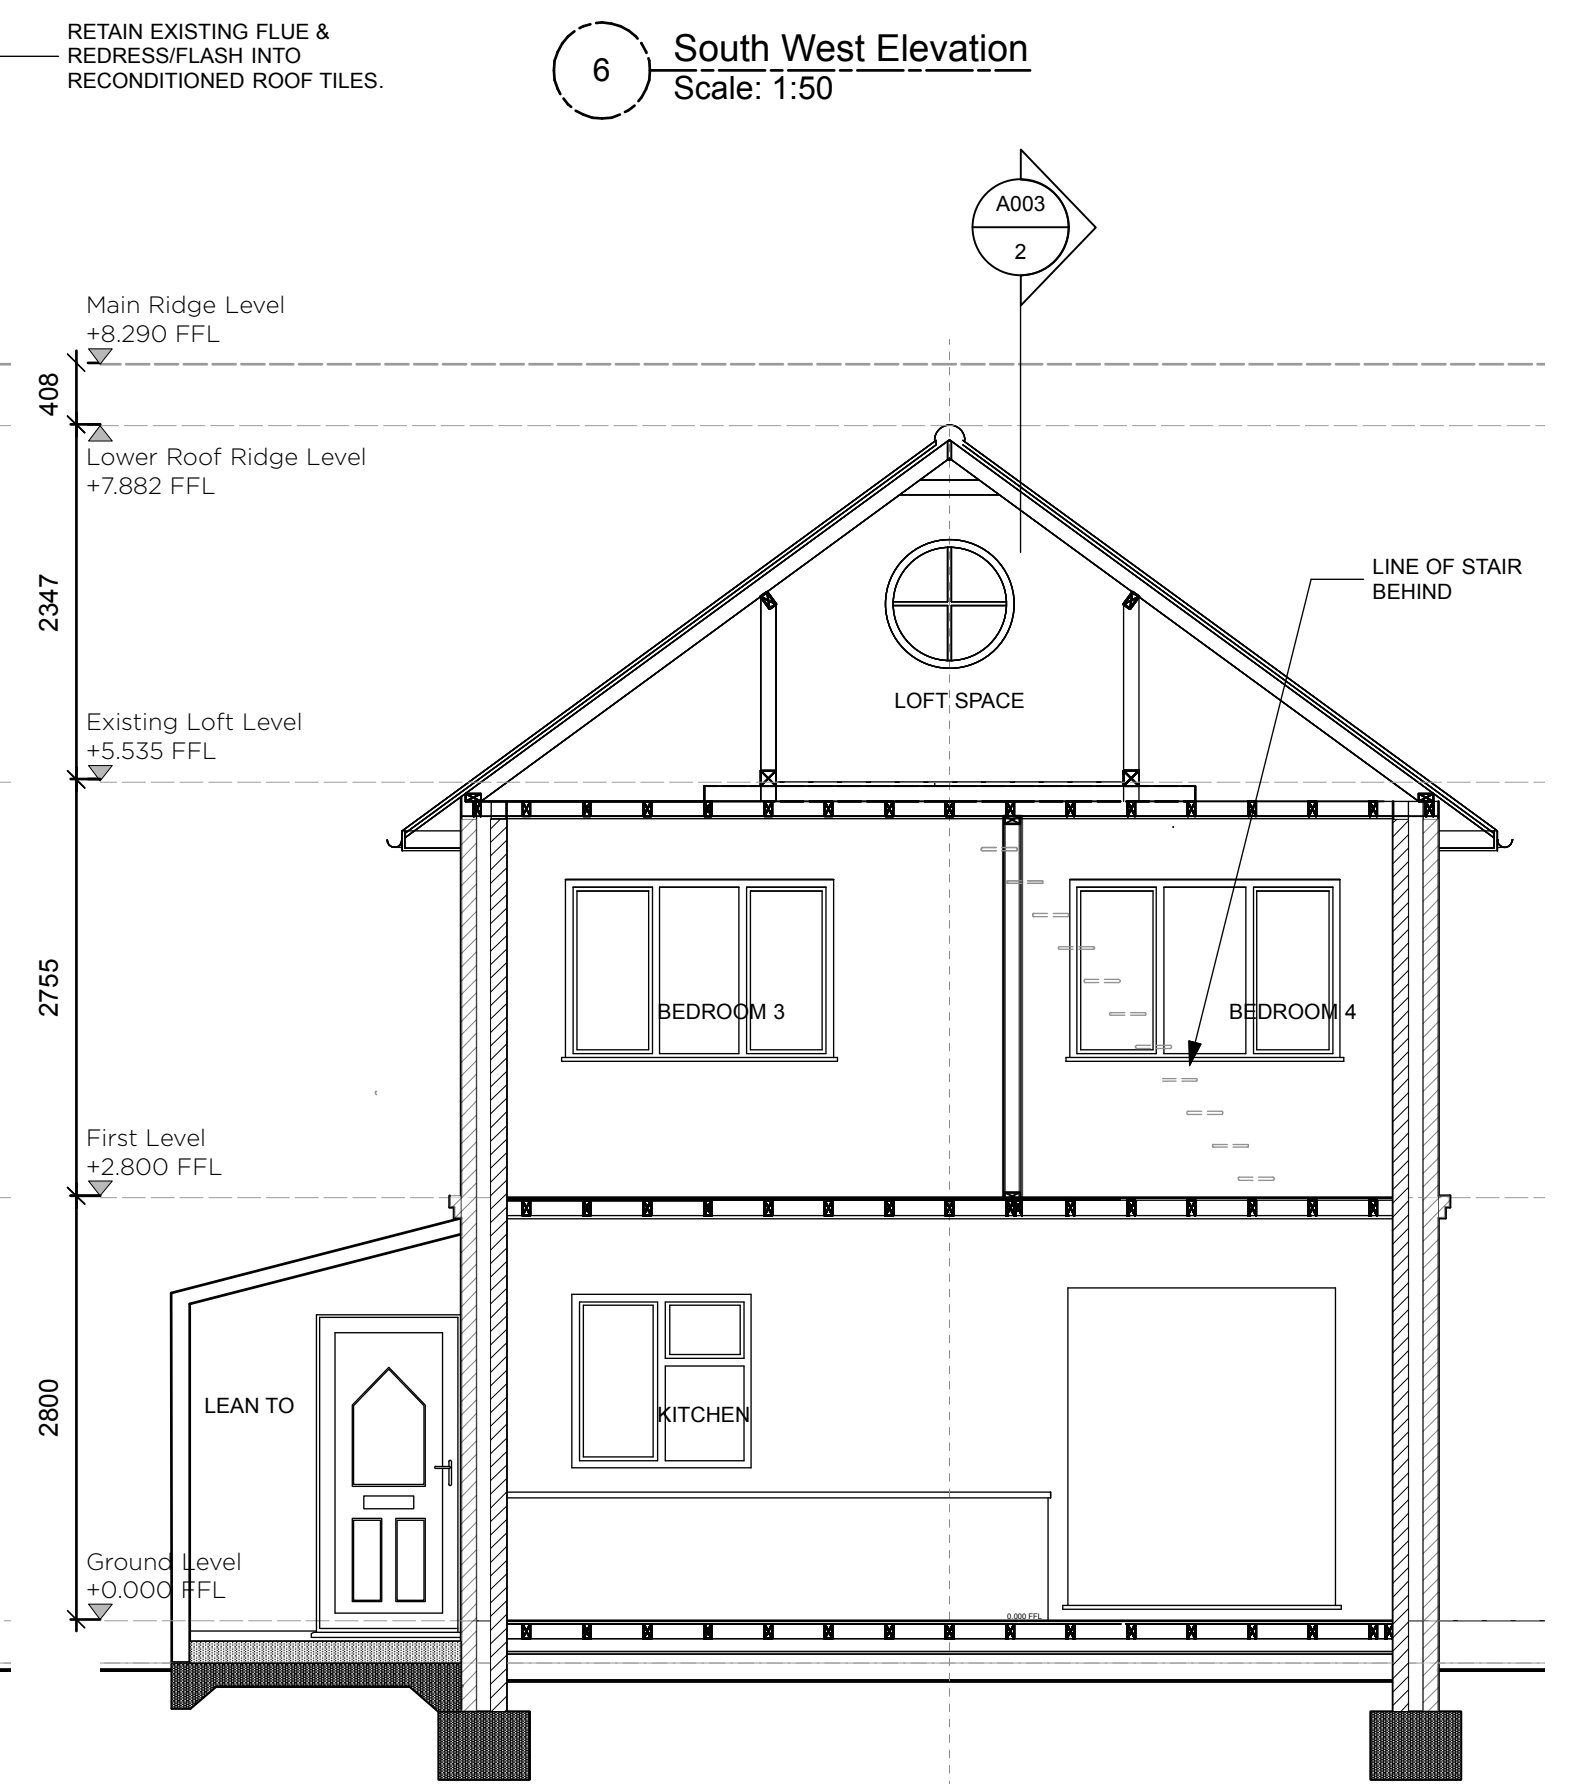

3 Section BB
Scale: 1:50

Project Name	
Residential Refurbishment	
Client Name and Address	
Mr & Mrs Austin/63 Hulbert Road, P09 3TB	
Sheet Number	A003
Sheet Title	Exist. Elev/Sect