


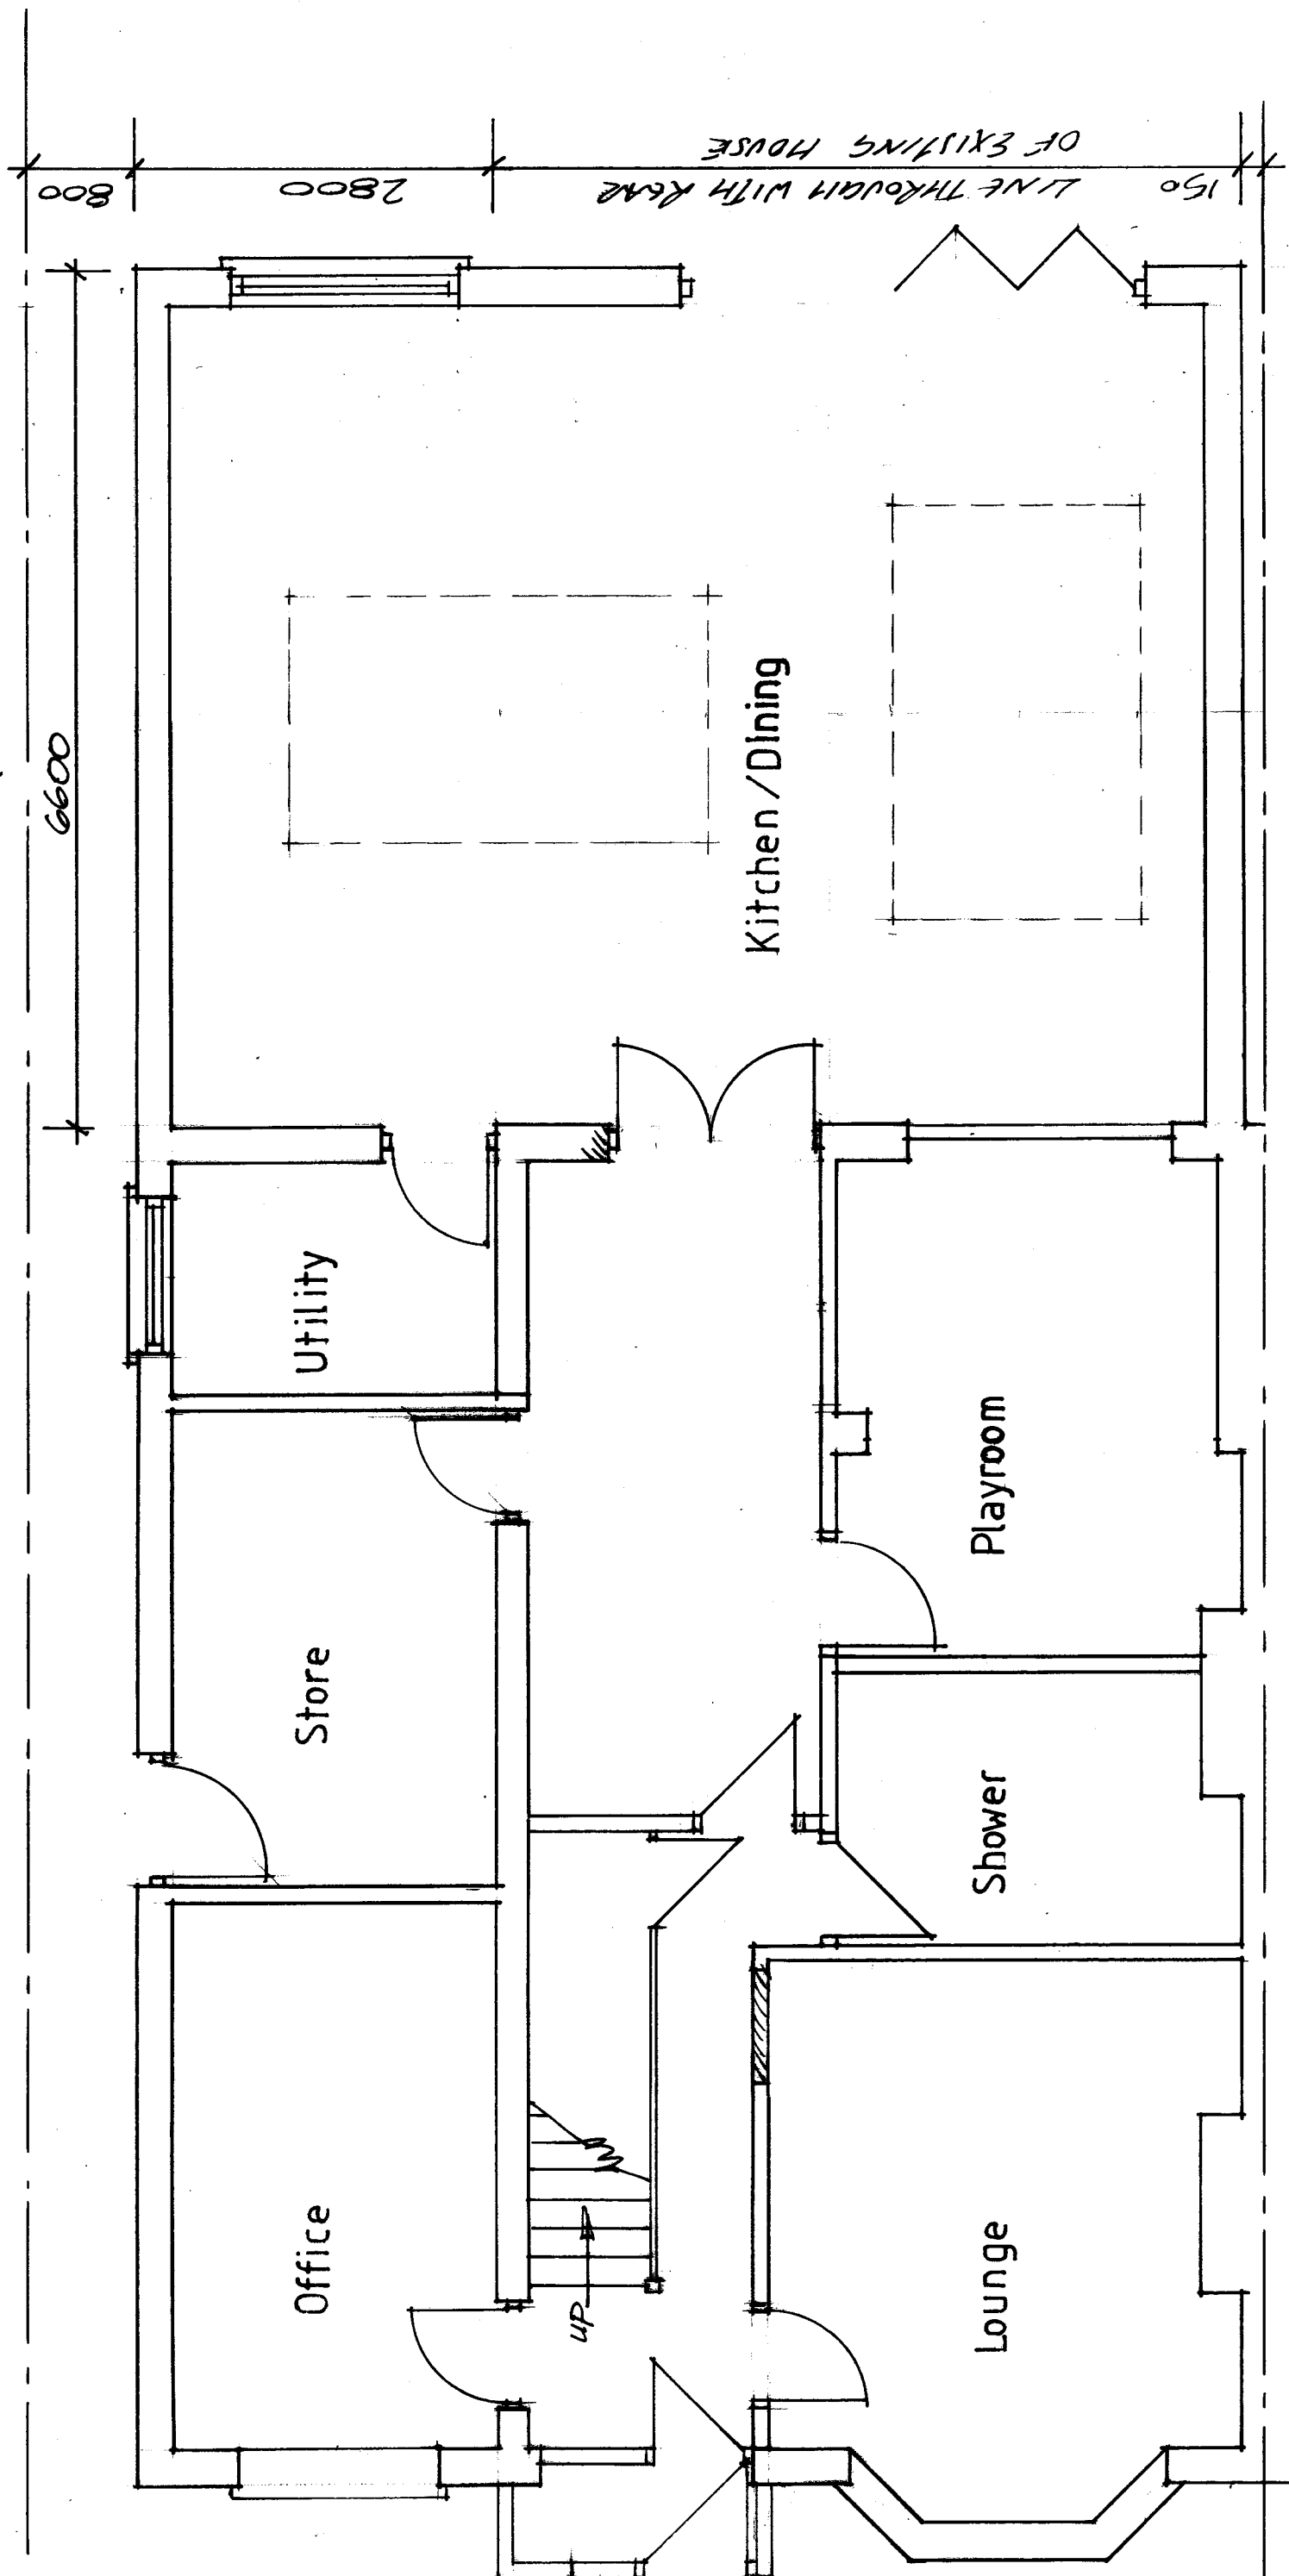

Ground Floor Plan - proposed

34 Lester Avenue
Bedhampton

SCALE 1:150

09/05/2018

