




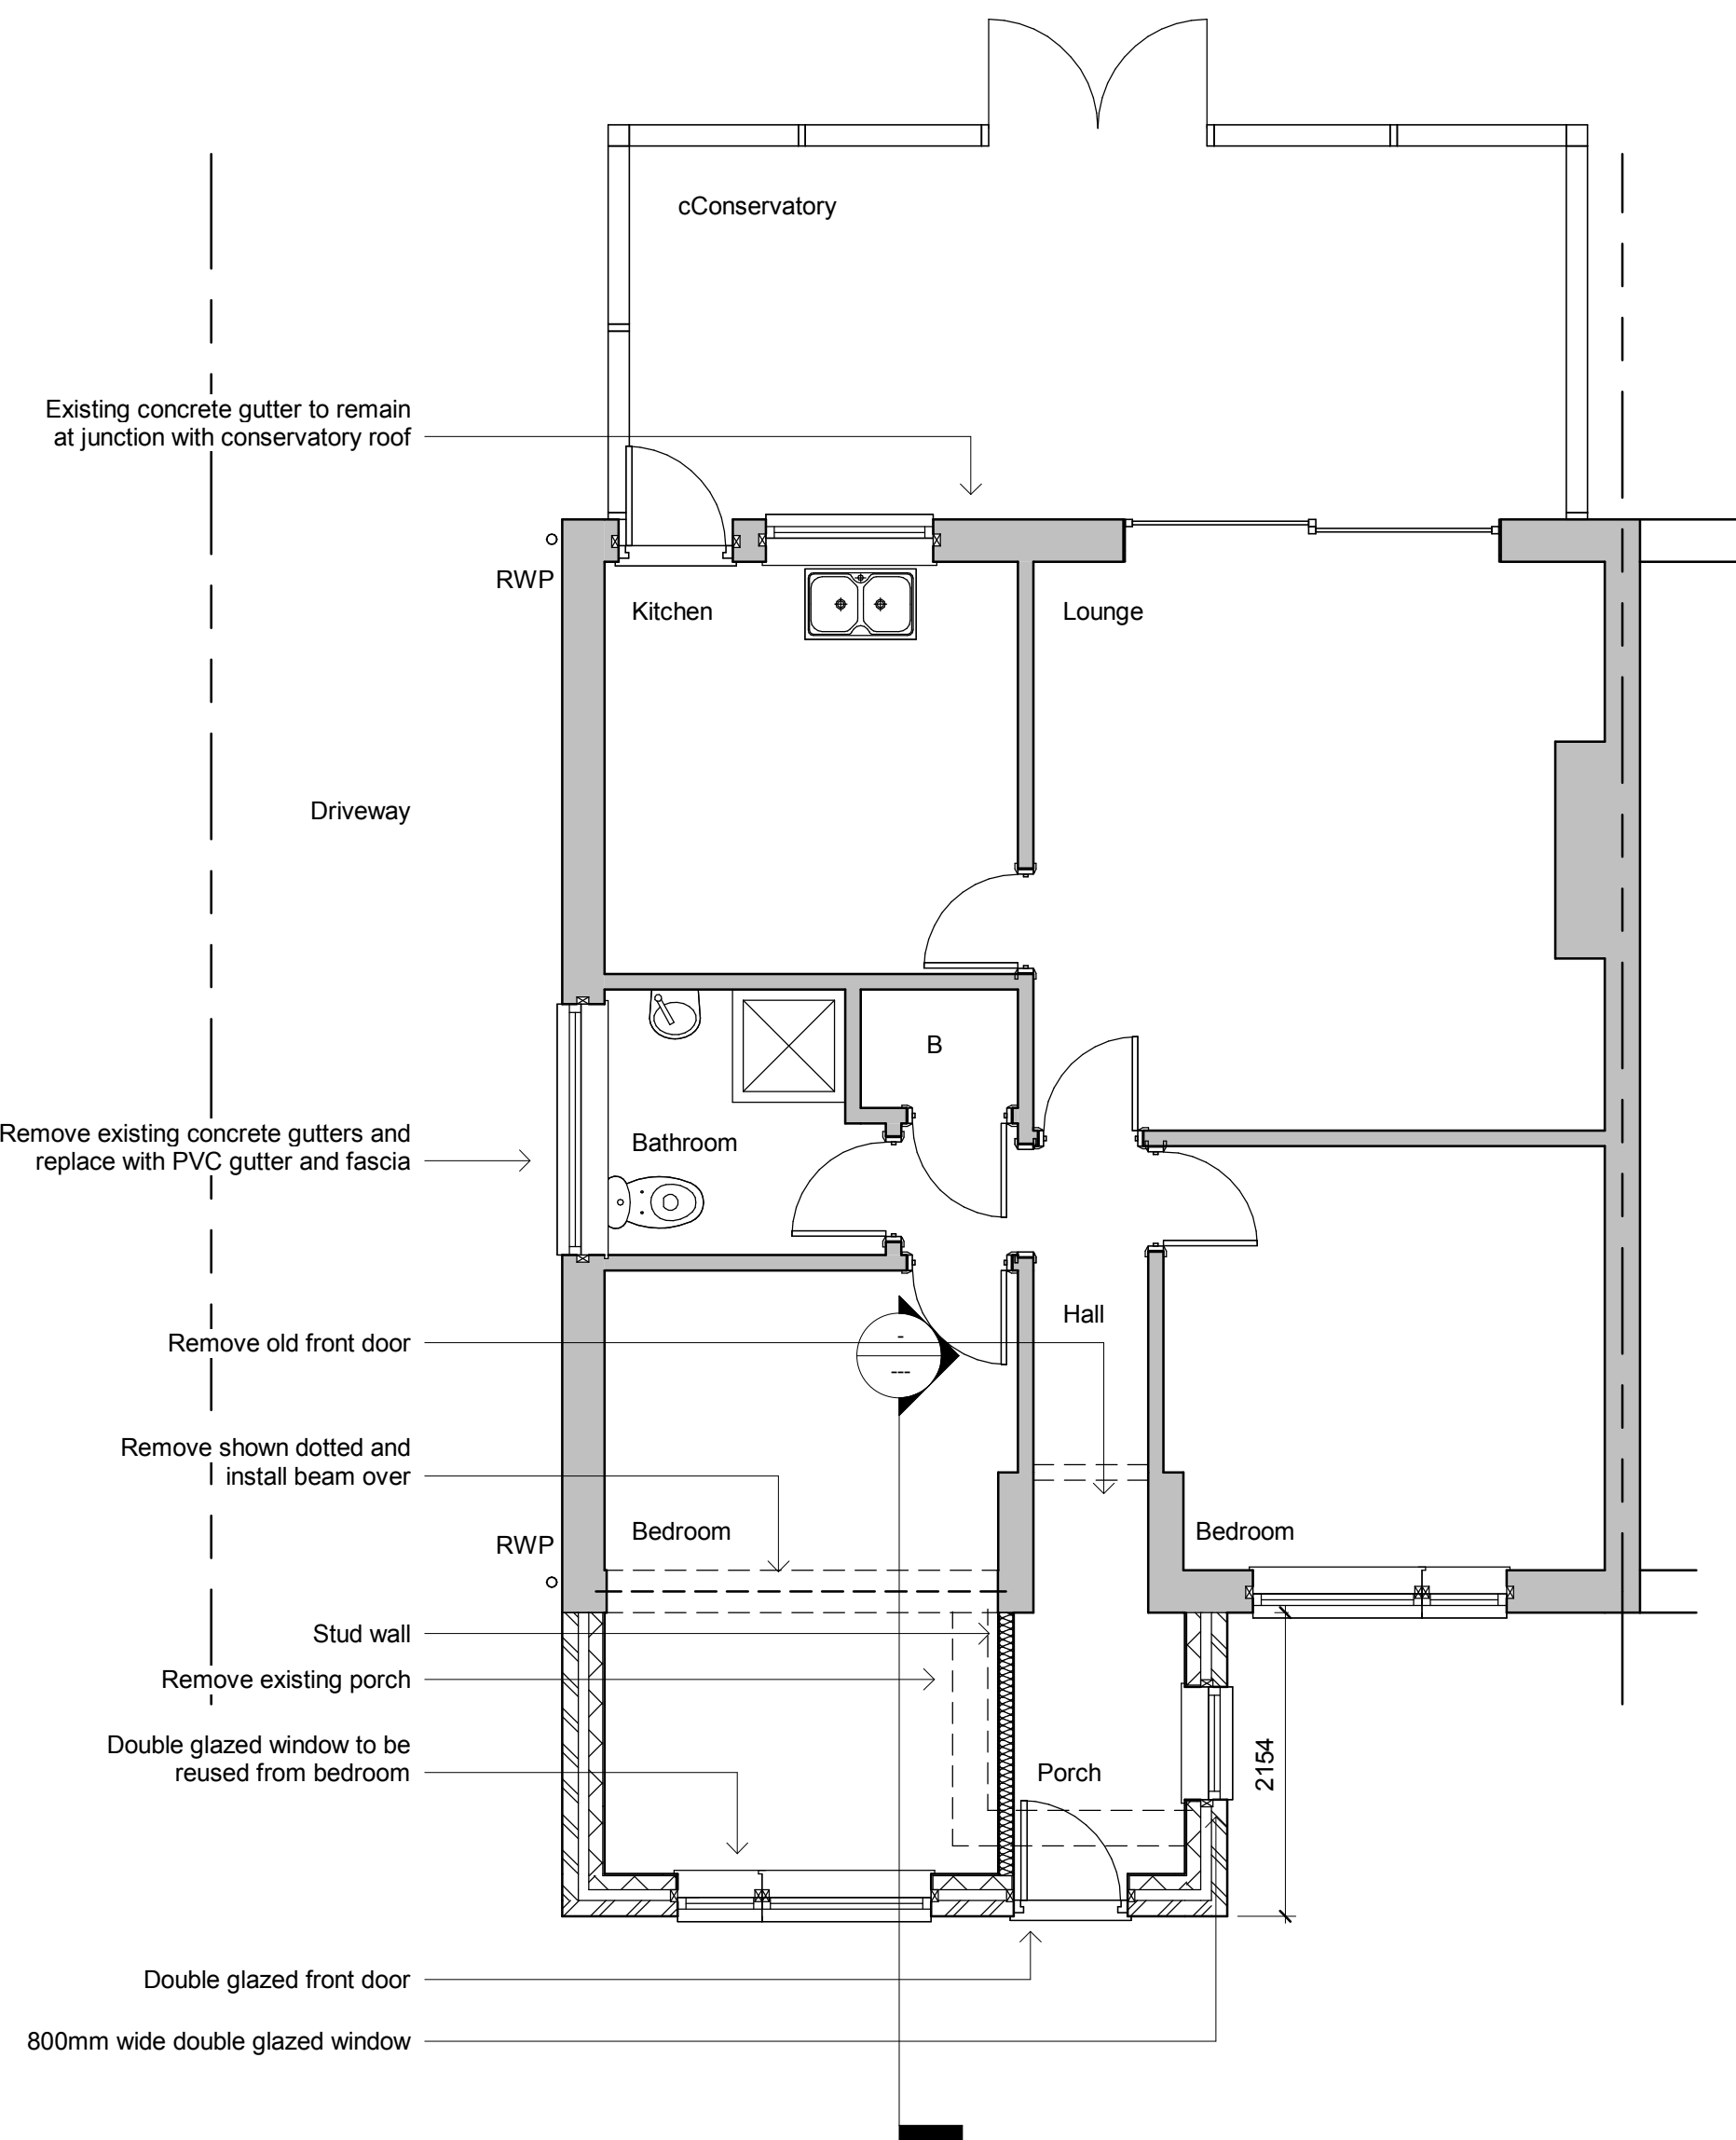

Ground Floor

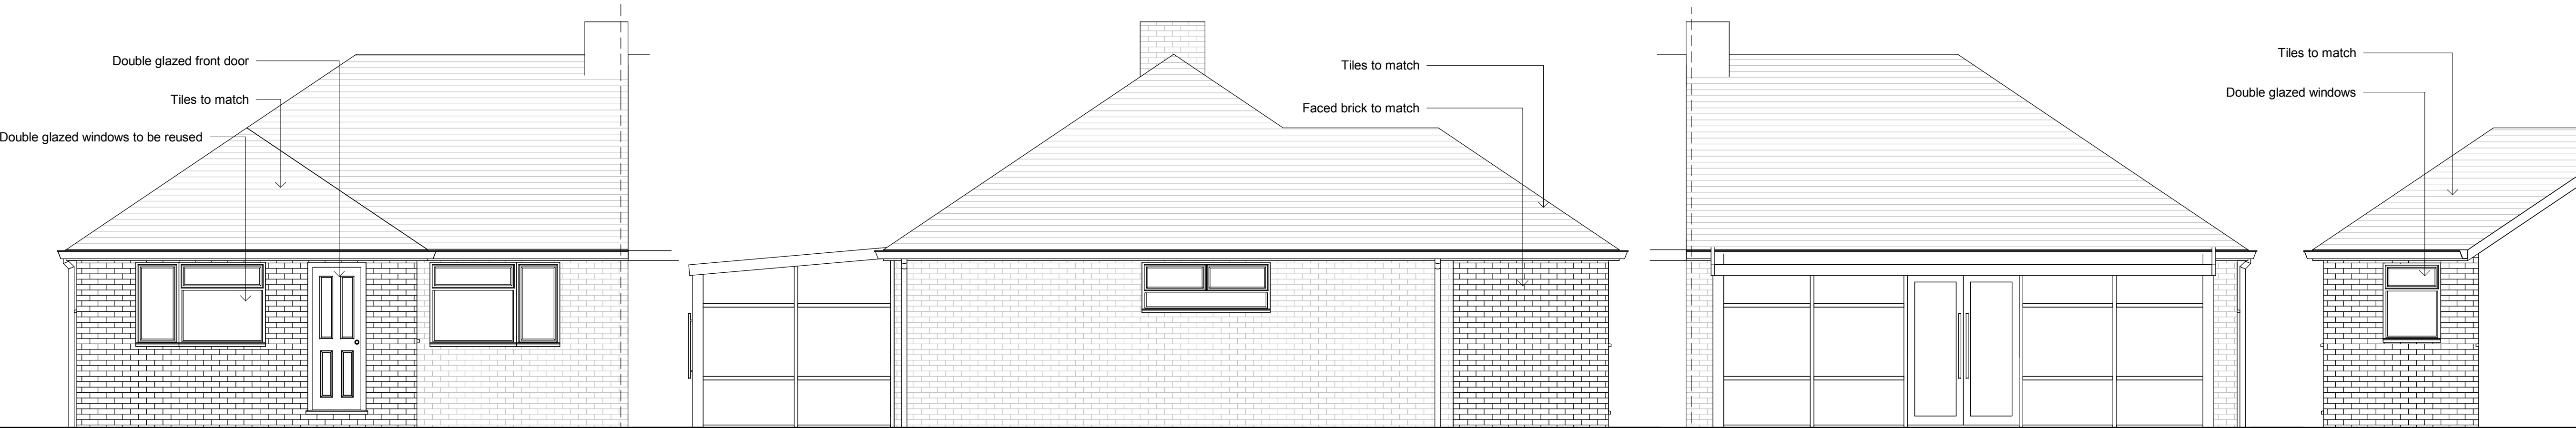

Front Elevation Side Elevation Rear Elevation - No Change Side Elevation

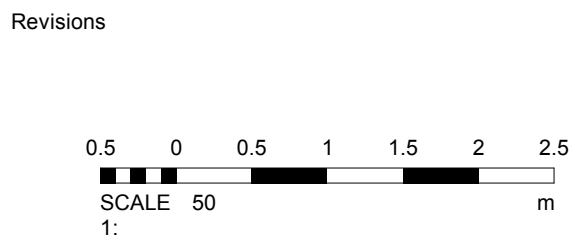

- Materials
- Faced brick to match
 - Tiles to match
 - Double glazed windows and doors

Drawing Number	2018/99	Sheet	1 of 1
Size	A1	Scale	1:50
Project			
Proposed details July 2018			
Job Title			
193 Silverdale Drive Waterlooville Hampshire PO7 6DX			
Do Not scale from this drawing except for planning as photocopies will be subject to distortion Drawings to be read in conjunction with all other Designers and structural engineers contract drawings and specifications: Any discrepancies must be brought to the attention of the Designer immediately The contractor must verify all dimensions by site measurement before ordering materials or manufacturing components Substitute materials and products to those named will be acceptable if proven to be of equal or higher performance and not in conflict with other elements			
M.J.Humphrey Ltd			
 			
Mel Humphrey MRICS, MBEng Adam Humphrey 39 Northease Drive 9 Racton Road Hove Emsworth East Sussex Hampshire BN3 8PQ PO10 7SY			
Mel@mjhumphrey.co.uk Adam@mjhumphrey.co.uk 07701055182 07812419142			