
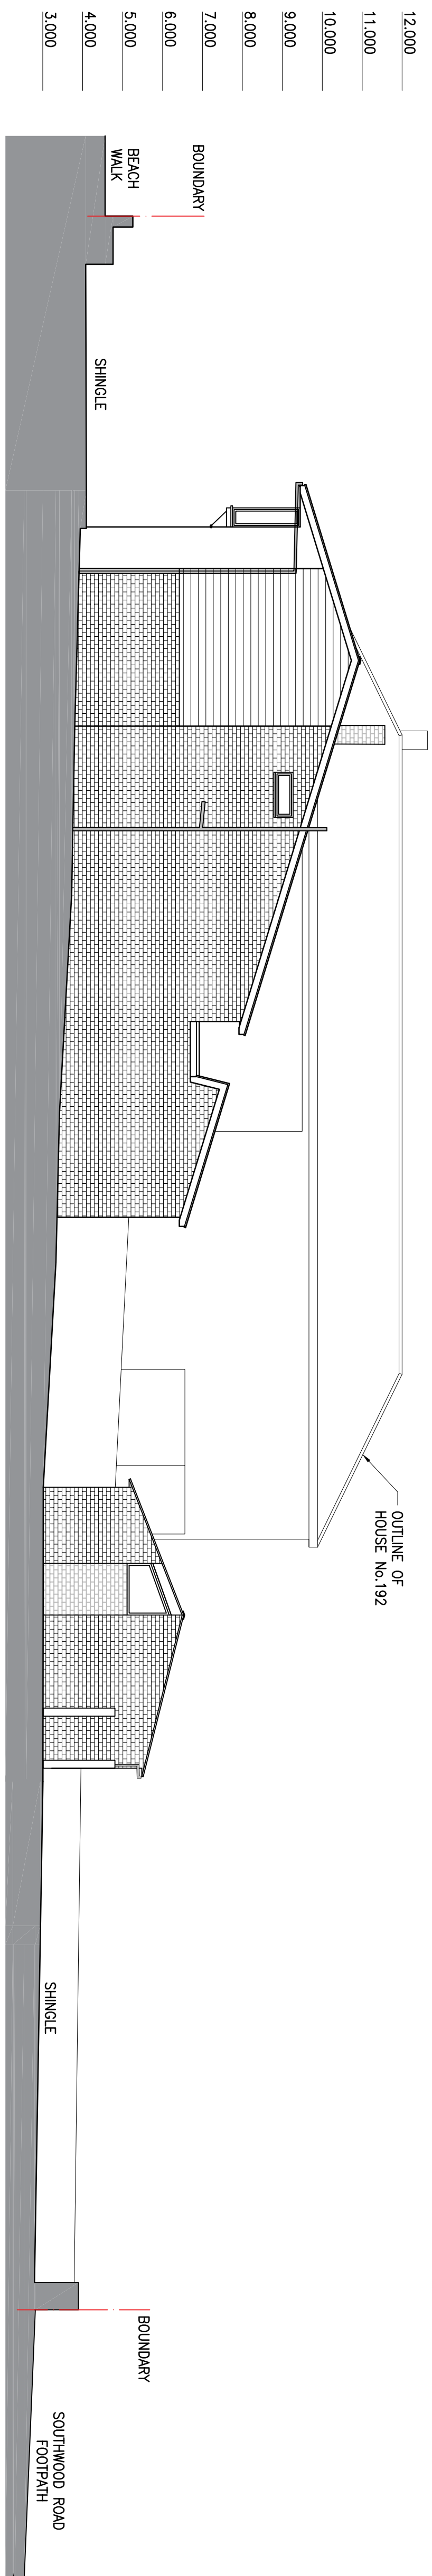
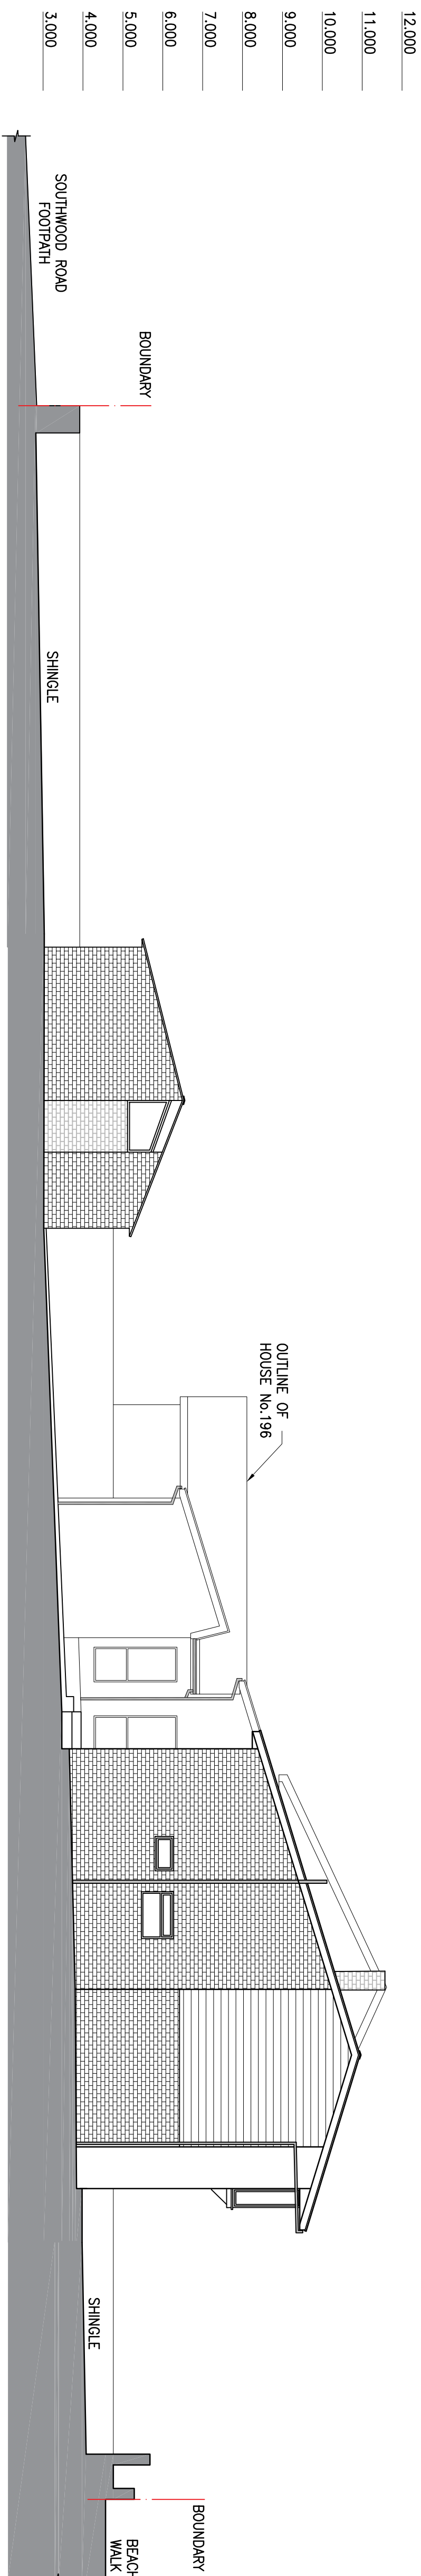


NOTES

1. DO NOT SCALE FROM THIS DRAWING.
2. ALL DIMENSIONS ARE TO BE CHECKED ON SITE, PRIOR TO COMMENCING ANY WORKS
3. ALL BOUNDARIES ARE ASSUMED AND WE ACCEPT NO LIABILITY FOR BOUNDARY INACCURACY
4. THESE ARE NOT WORKING DRAWINGS AND ARE FOR PLANNING PURPOSE ONLY

EAST ELEVATION

WEST ELEVATION

 

	P3	PLANNING ISSUE	20/04/18	JM	
	P2	PLANNING ISSUE	20/04/18	JM	
	P1	PRELIMINARY ISSUE	04/04/18	JM	
ISSUE					
REVISION					
			DATE	INITIAL	

COPYRIGHT All rights reserved

These drawings, plans and specifications and the copyright therein are the property of David Dexter Associates and must not be used, reproduced or copied wholly or in part without the written permission of David Dexter Associates.

Project

BALLABOOREY
194 SOUTHWOOD ROAD
HAYLING ISLAND

Cite

R. STEUL

daviddexter@
associates

david dexter associates, Unit G East, Coate House
1-3 Coate Street, London, E2 9AG
t: 020 8980 0512 mail@daviddexter.co.uk
www.daviddexter.co.uk

Title

EXISTING
EAST AND WEST
ELEVATIONS

PLANNING DRAWING

Designed	R.S	Approved	
Drawn	J.M	Project Engineer/Director	
Scale	1:100@A1 U.N.O.	Drawing No:	1724-006
Date	MARCH '18		P3