


24 Beacon Square
EXISTING

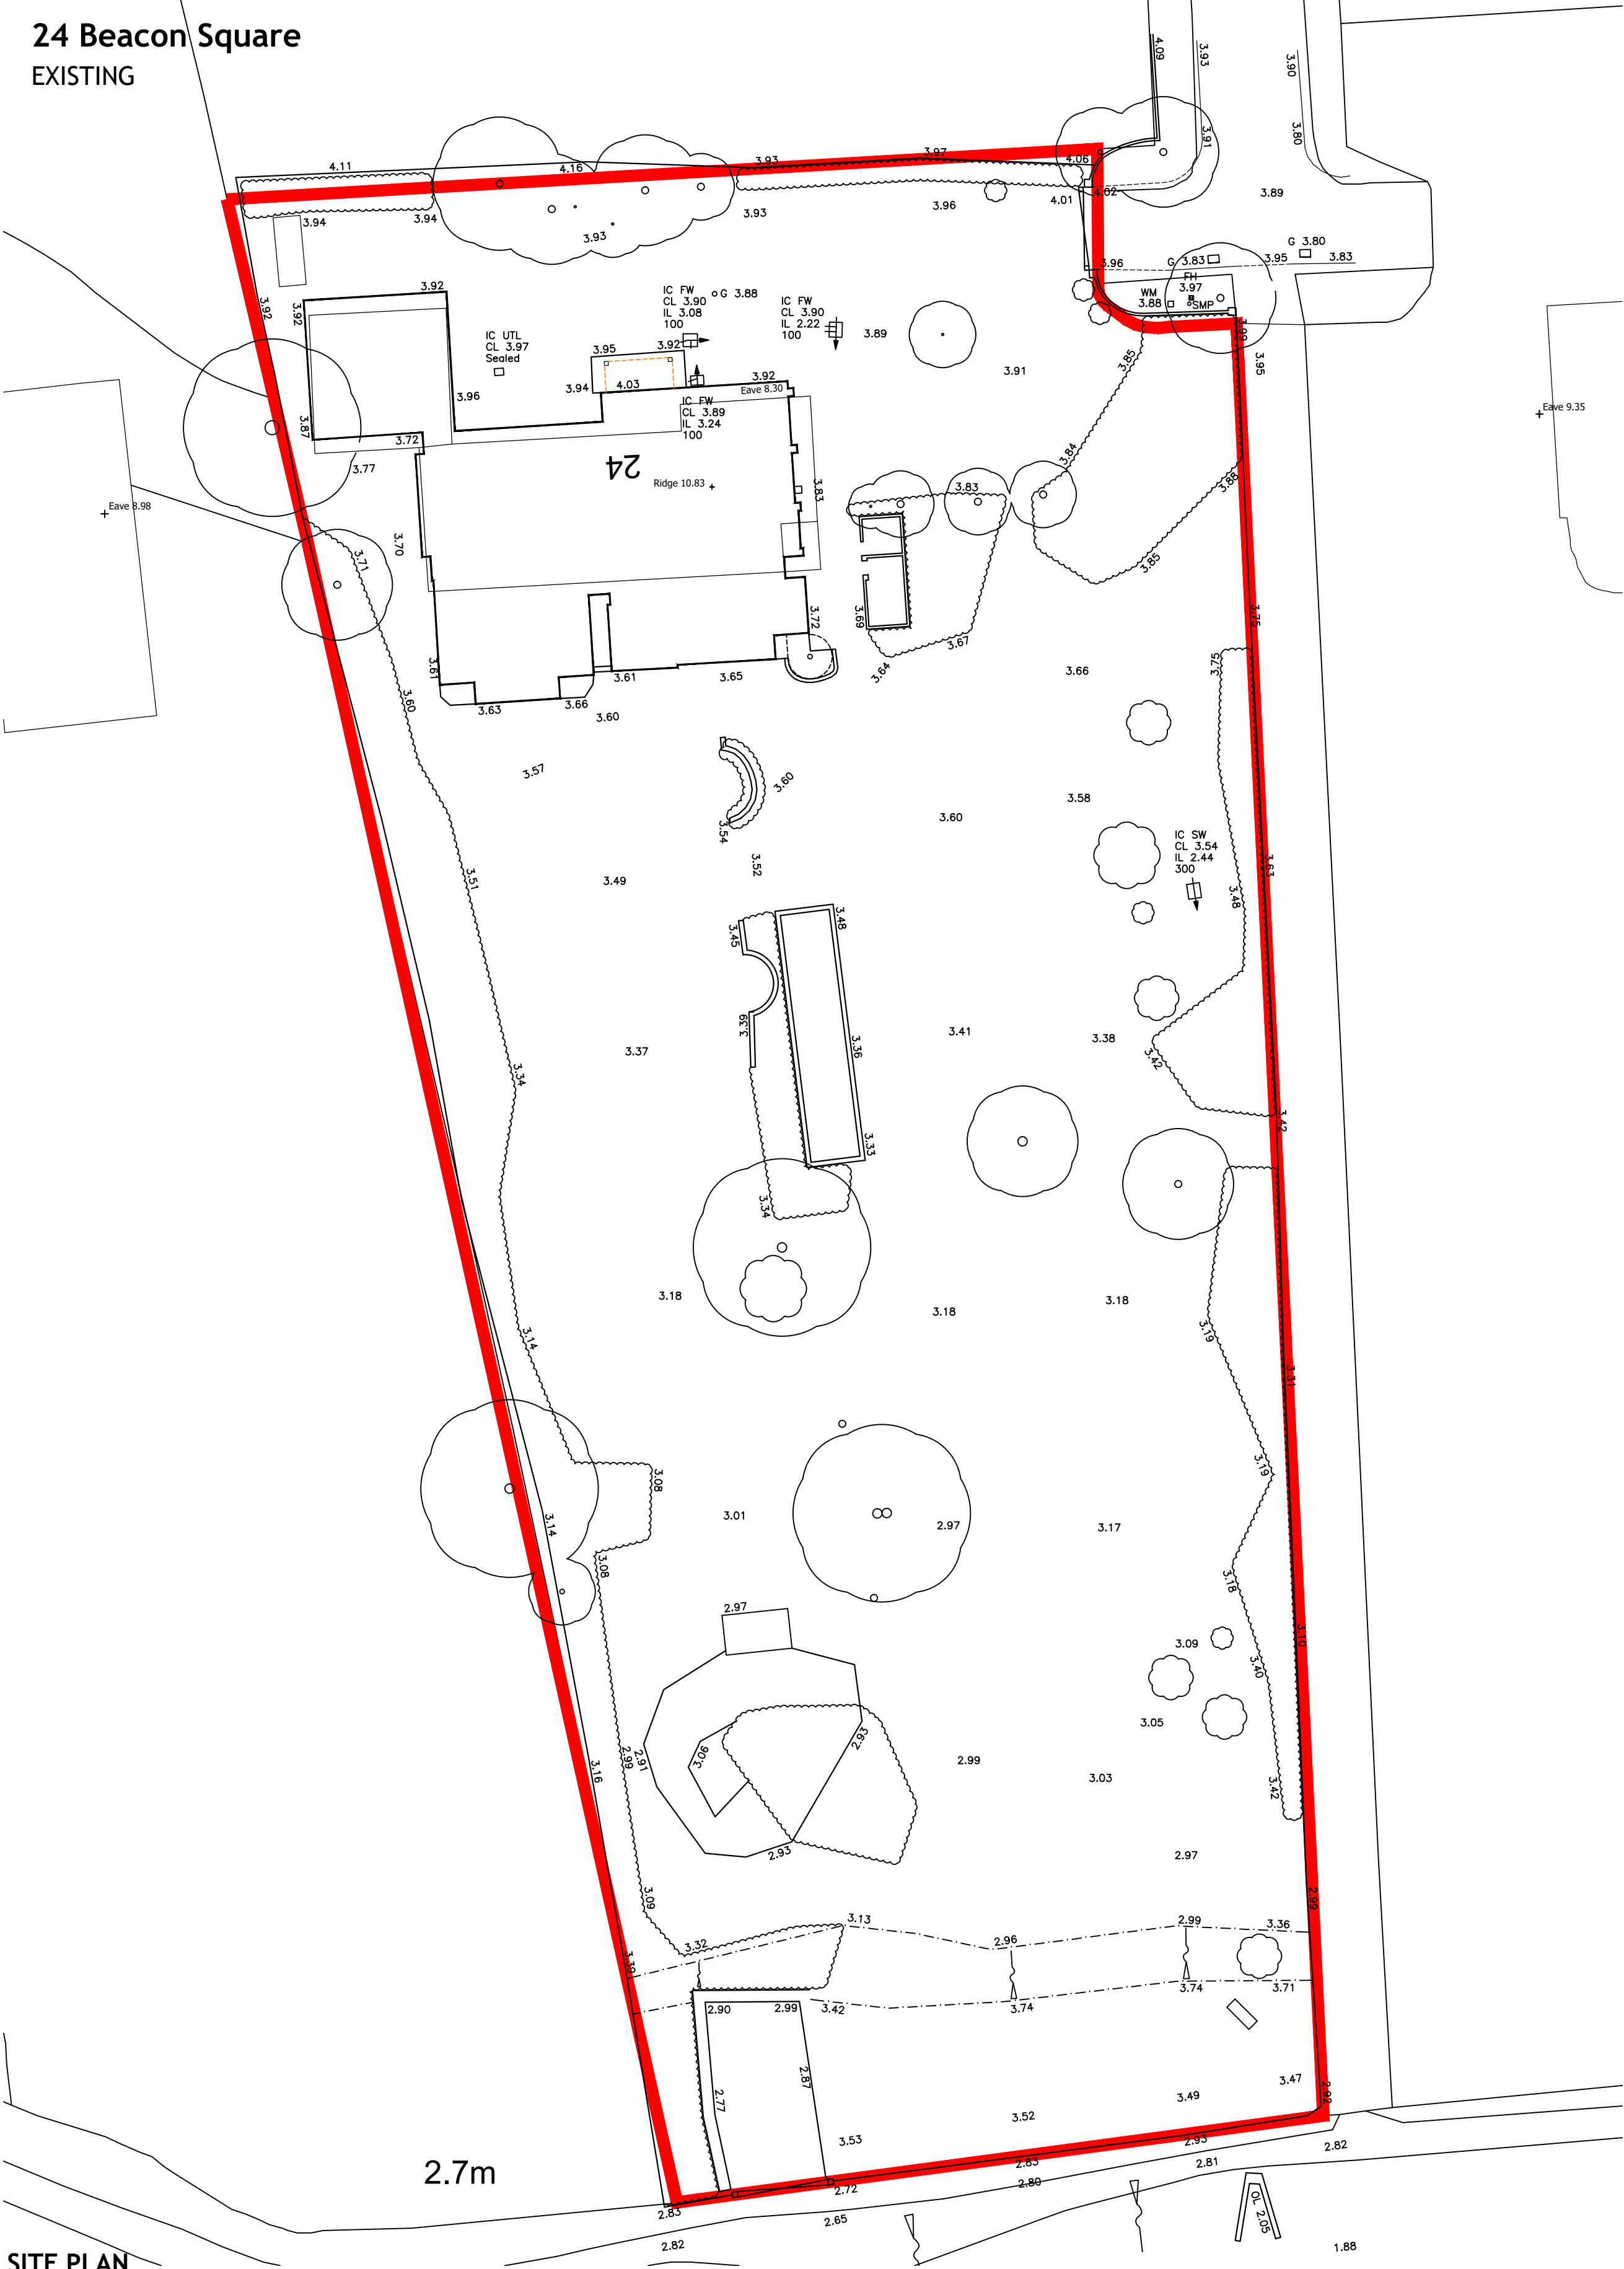


SITE PLAN
1:200




NORTH ELEVATION
1:100




EAST ELEVATION
1:100

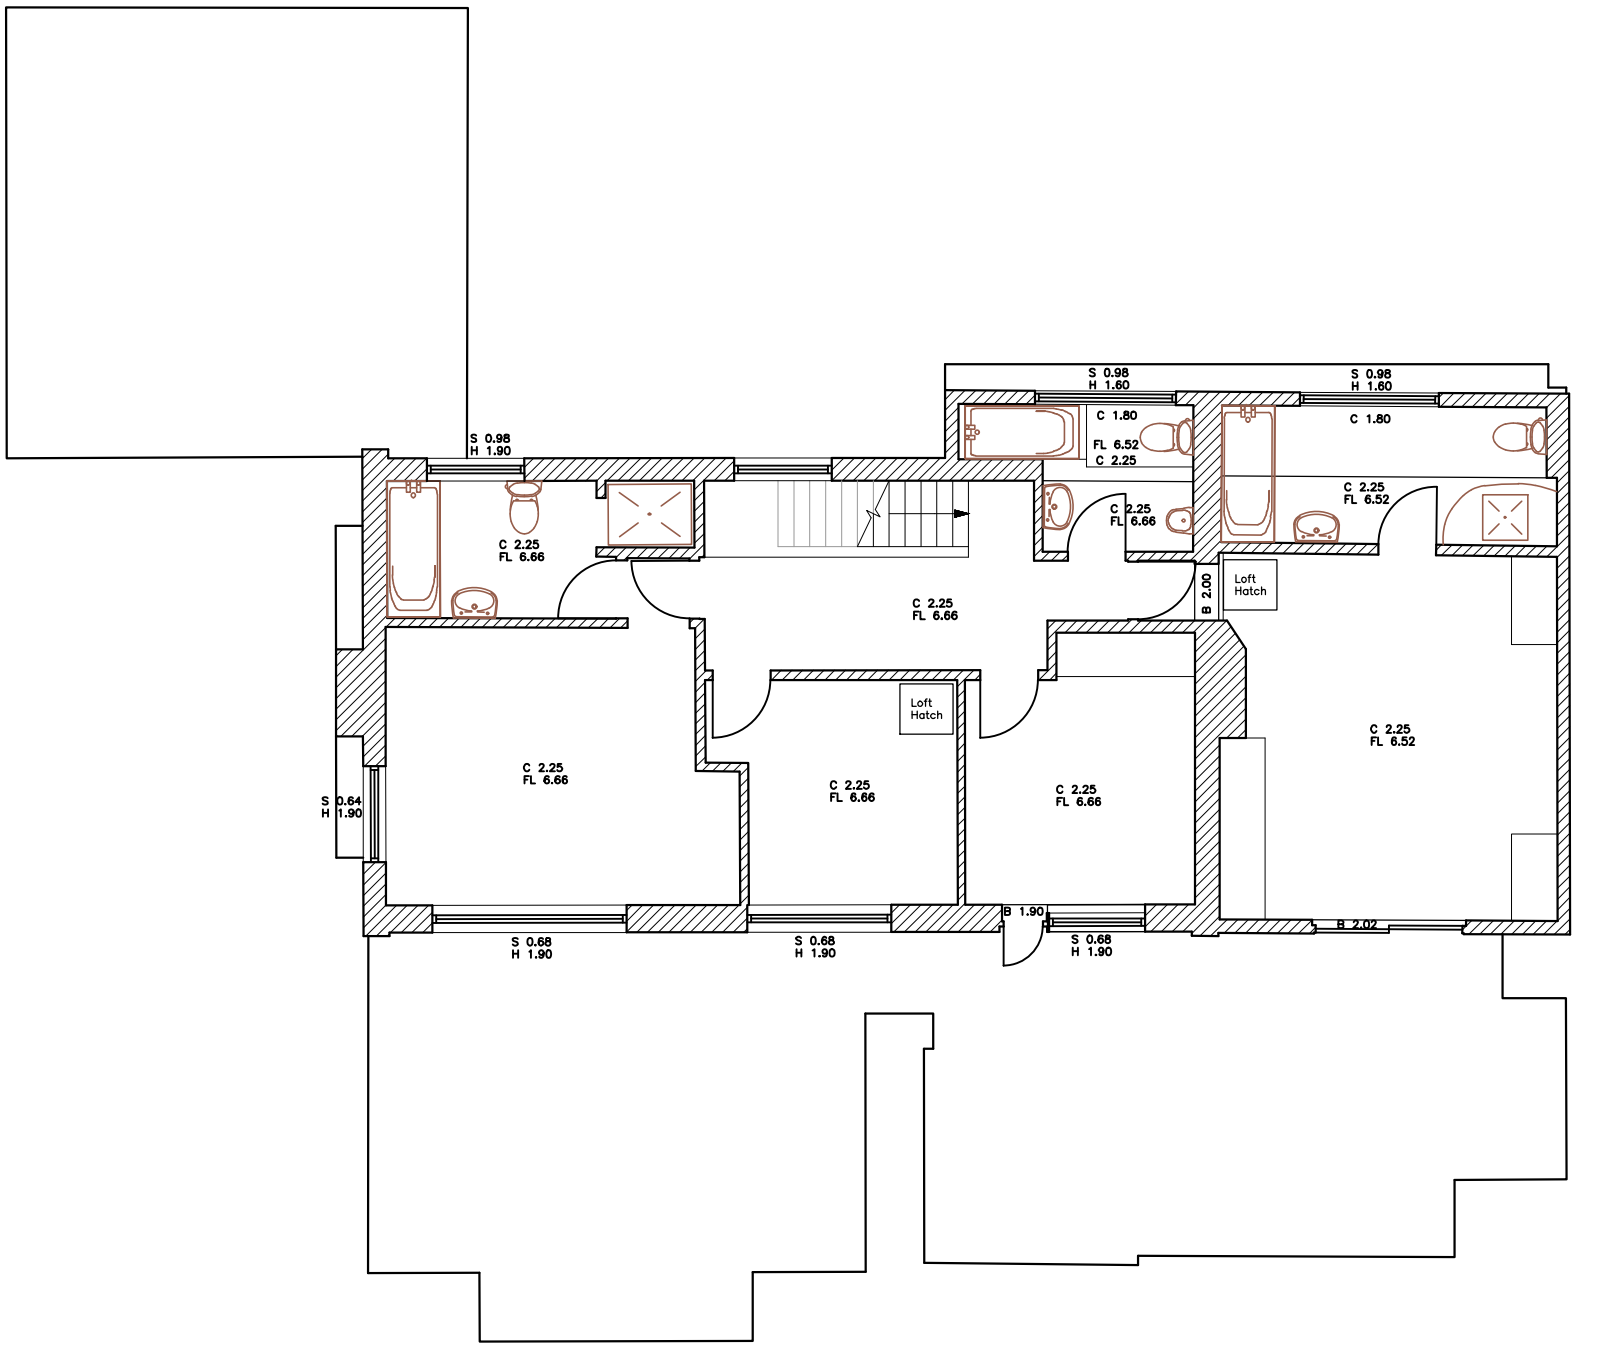

FIRST FLOOR PLAN
1:100

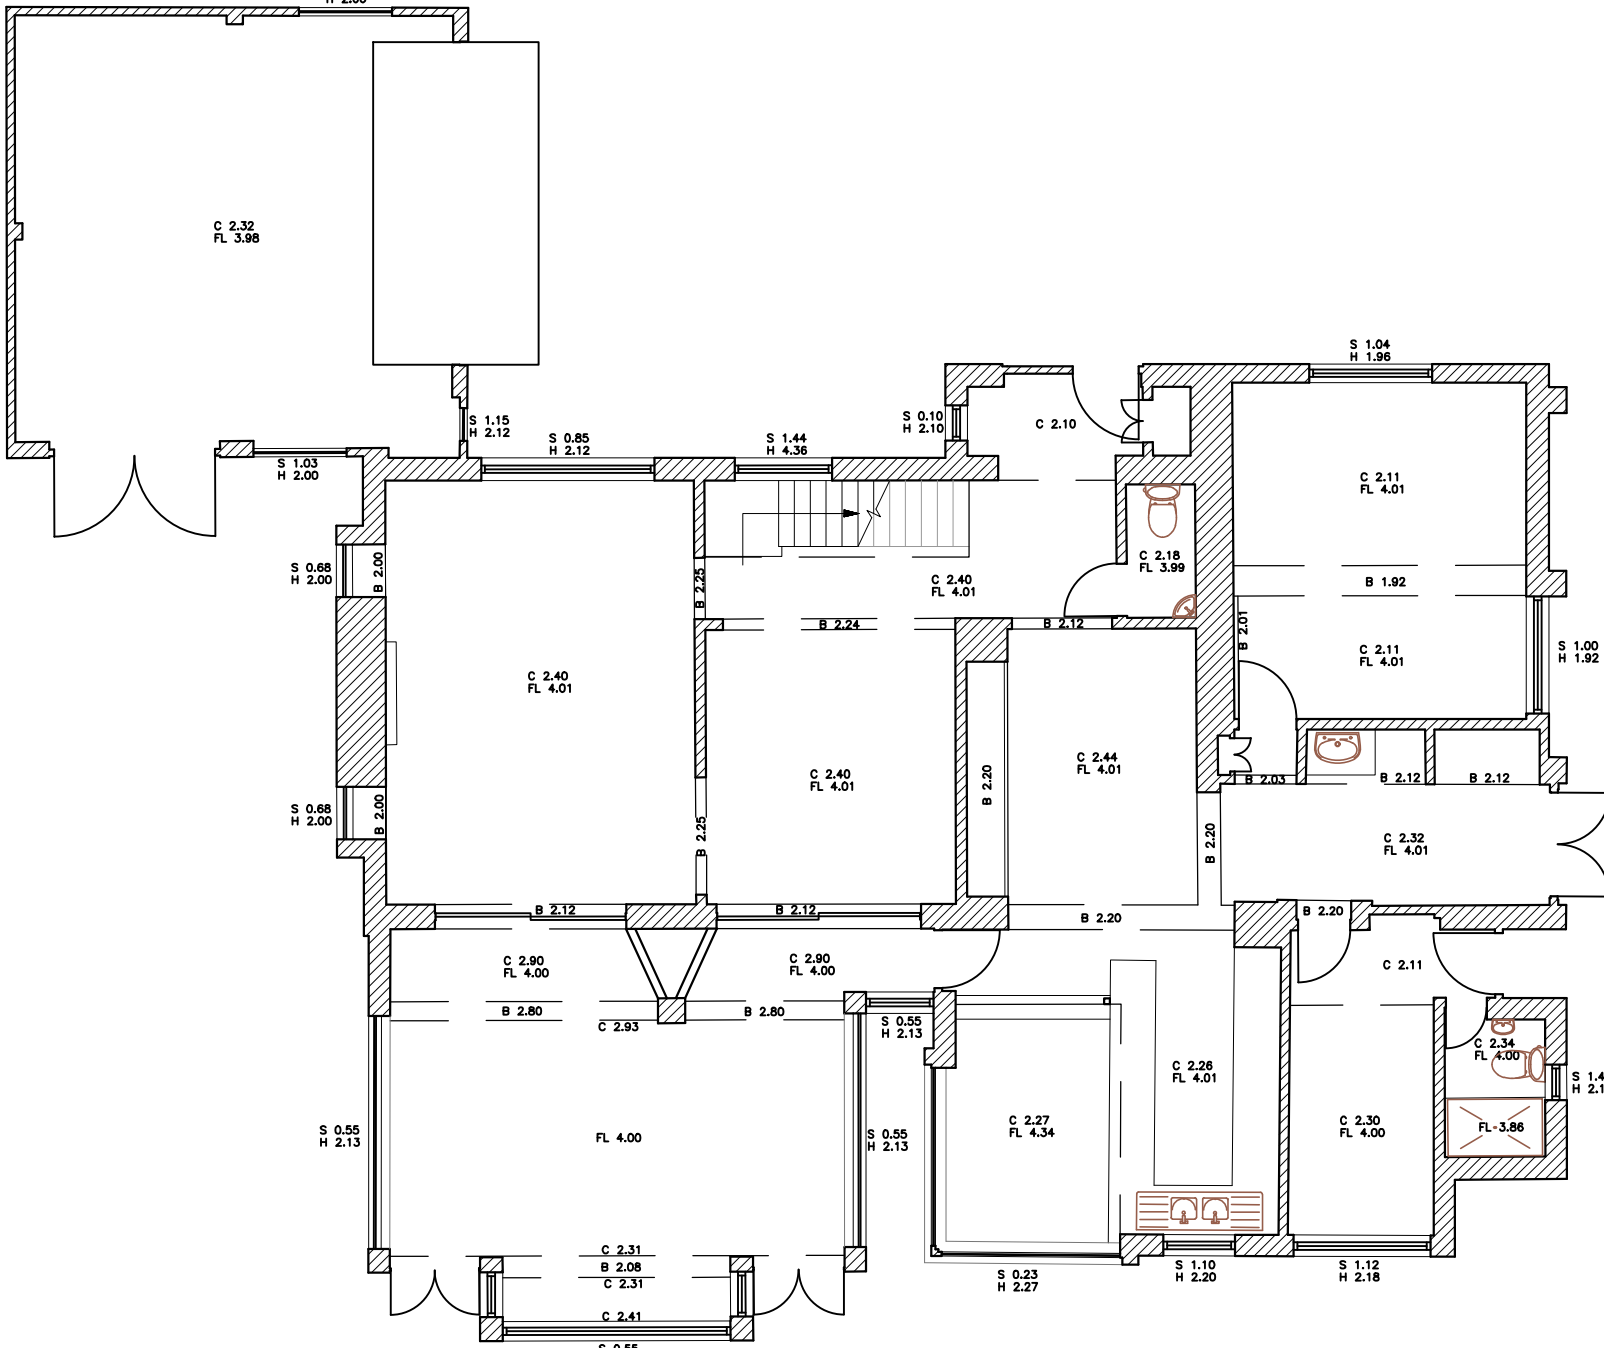


GROUND FLOOR PLAN
1:100

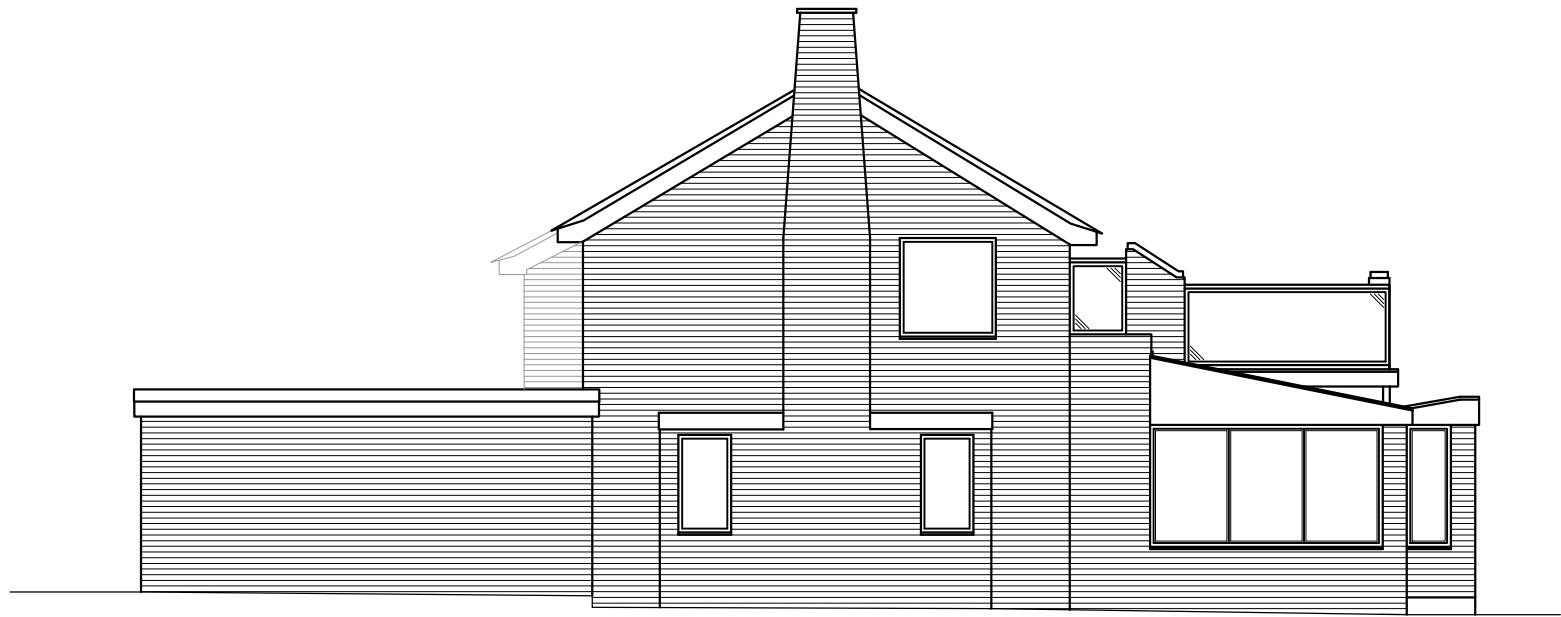

WEST ELEVATION
1:100




SOUTH ELEVATION
1:100

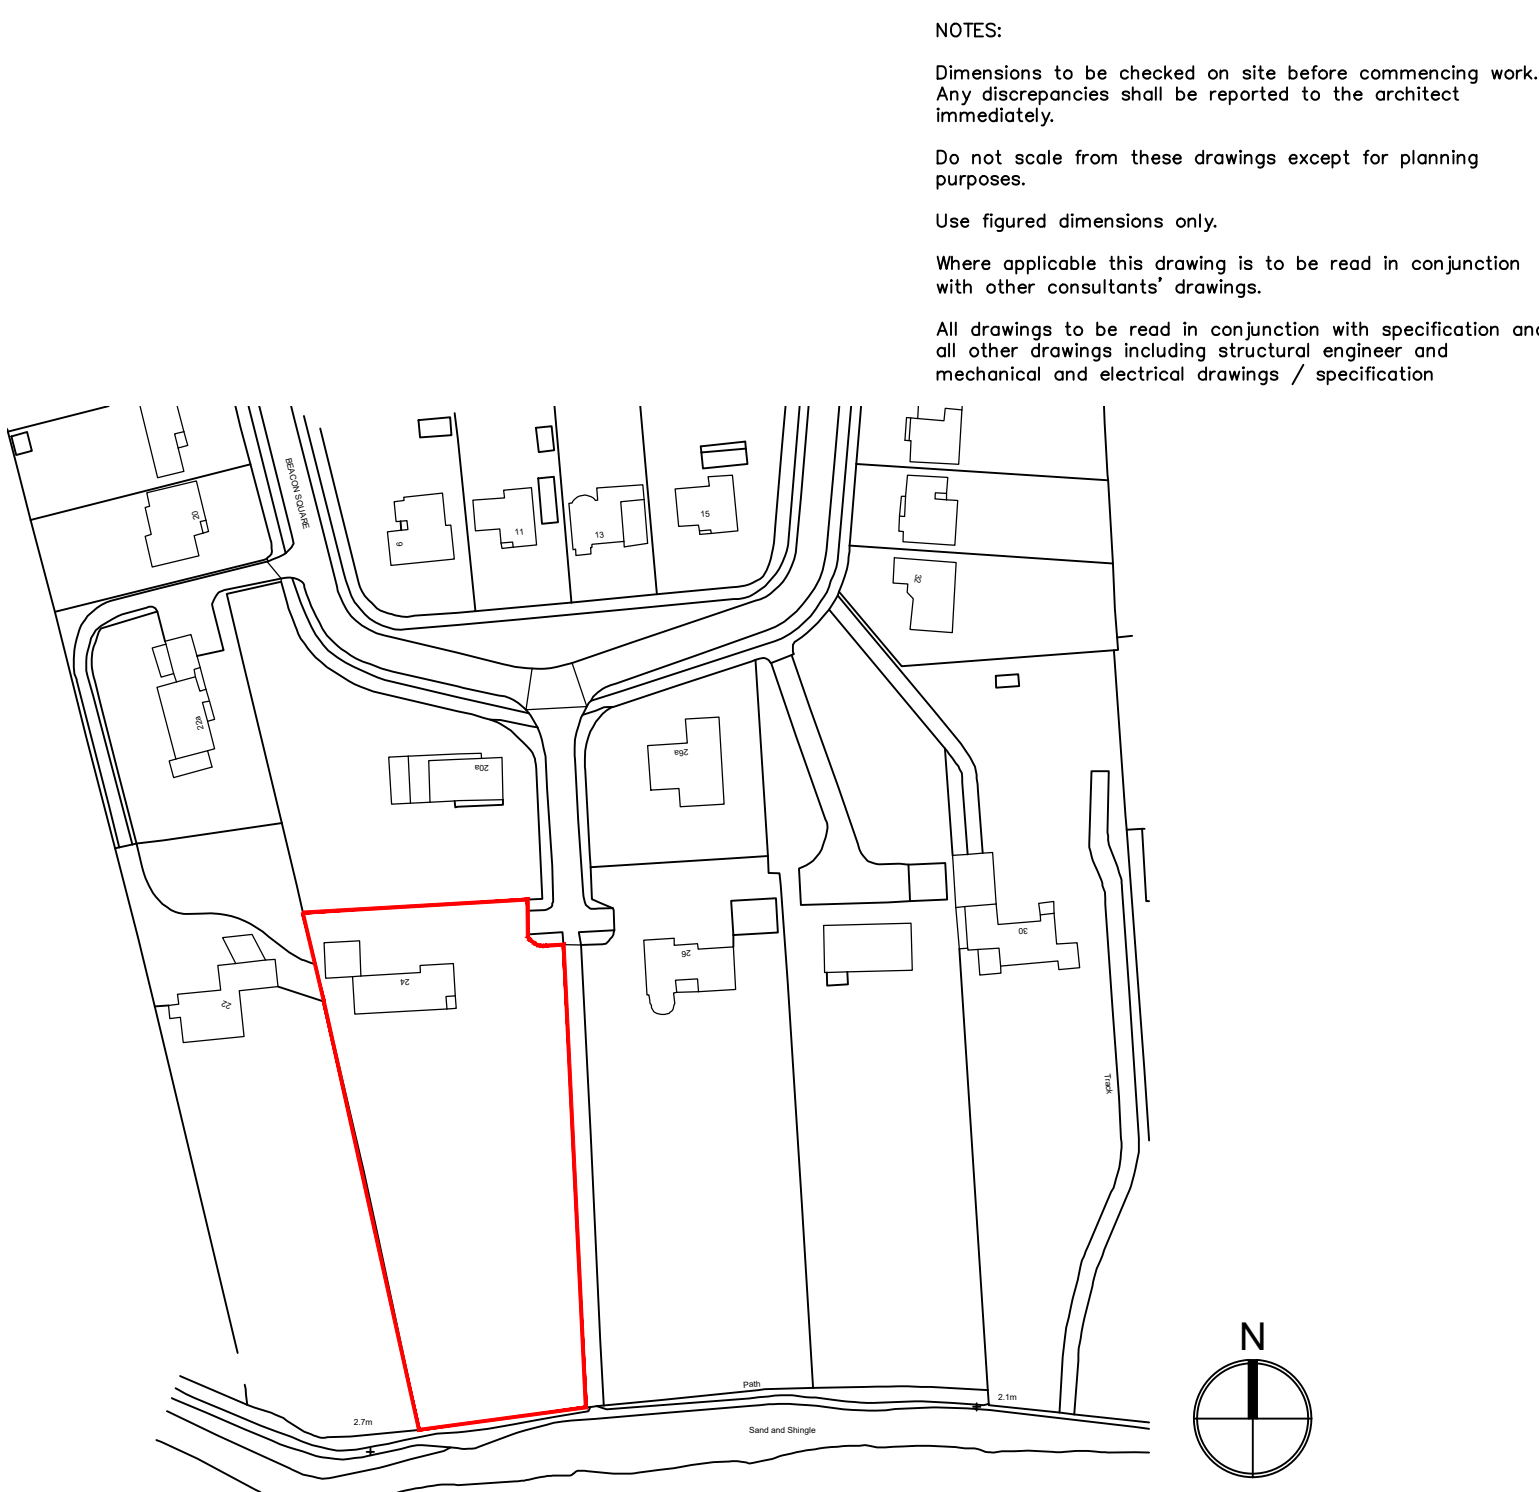

LOCATION PLAN
1:1250

Ordnance Survey (c) Crown Copyright 2018. All rights reserved. Licence number 100022432

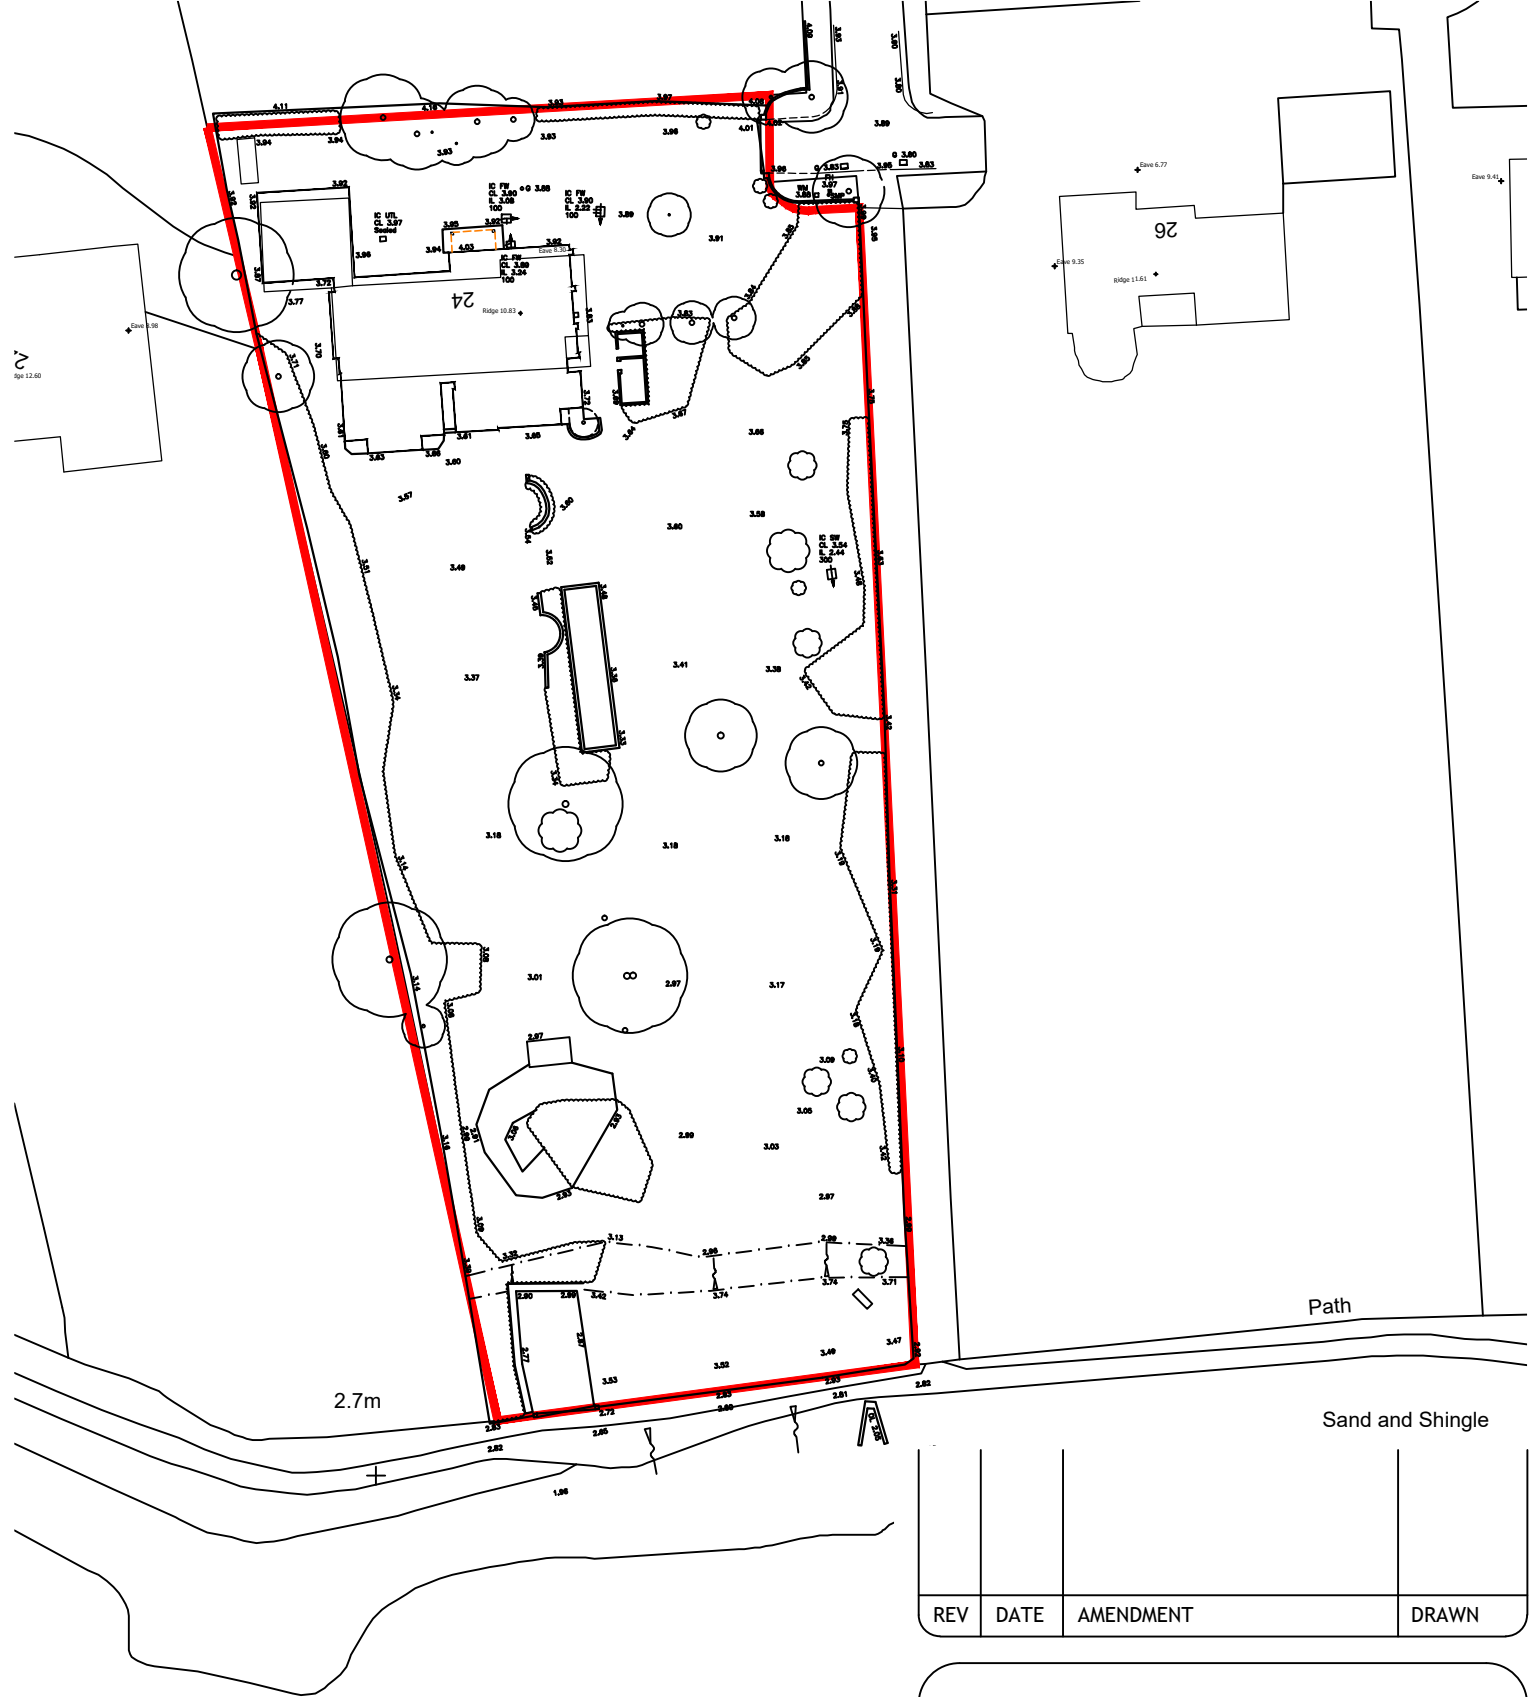

BLOCK PLAN
1:500

NOTES:
Dimensions to be checked on site before commencing work.
Any discrepancies shall be reported to the architect immediately.
Do not scale from these drawings except for planning purposes.
Use figured dimensions only.
Where applicable this drawing is to be read in conjunction with other consultants' drawings.
All drawings to be read in conjunction with specification and all other drawings including structural engineer and mechanical and electrical drawings / specification

REV	DATE	AMENDMENT	DRAWN

hd
architects
Helyer Davies Architects Ltd
1 The Old Flour Mill,
Emsworth, PO10 7BT
01243 370 715
www.hdarchitects.co.uk mail@hdarchitects.co.uk

CLIENT
Mike and Sue Nicholls

PROJECT
24 Beacon Square
Emsworth
PO10 7HU

DRAWING
Existing Plans
Existing Elevations

SCALE
as noted @A1

DATE	Dec 2017	DRAWN	JF
DRAWING NUMBER	17193-01	REVISION	*