




This drawing is the copyright of Tomes Architects and may not be copied, altered, or reproduced in any way, or be passed to a third party without our written authority.  
All dimensions are to be checked on site before commencing work. Any discrepancies should be reported to the project manager immediately.

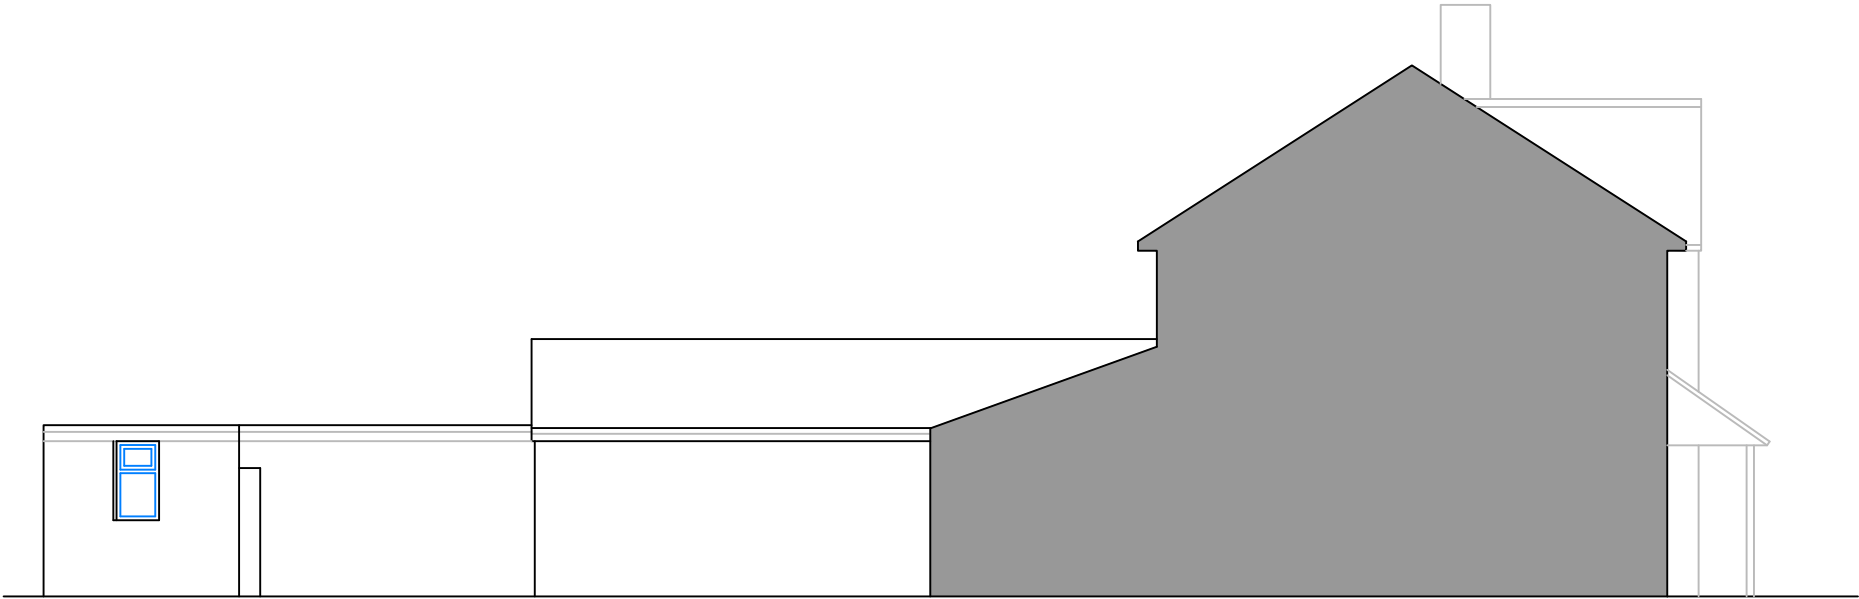

West Elevation

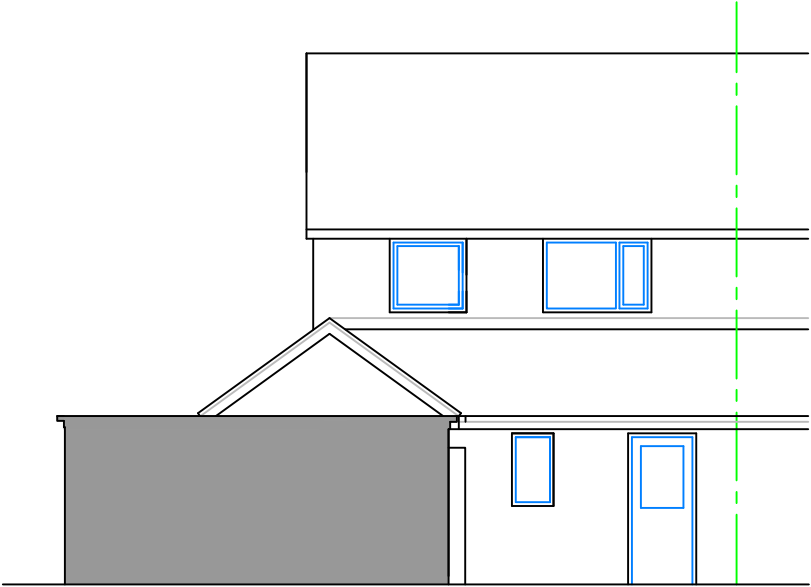

North Elevation

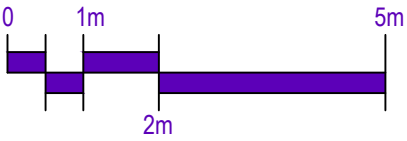

East Elevation

**tomesarchitects**  
architecture + project management

the old rectory, 108 london road, widley, hampshire, po7 5aa  
tel: 02392 370597 email: info@tomesarchitects.co.uk

|             |                                   |          |               |
|-------------|-----------------------------------|----------|---------------|
| project     | 31 Blendworth Cres.<br>Leigh Park | date     | 23 April 2018 |
| drawing     | Proposed Elevations               | scale    | 1:100@A3      |
| drawing no. | C3298-5                           | revision |               |