


IF IN DOUBT - ASK


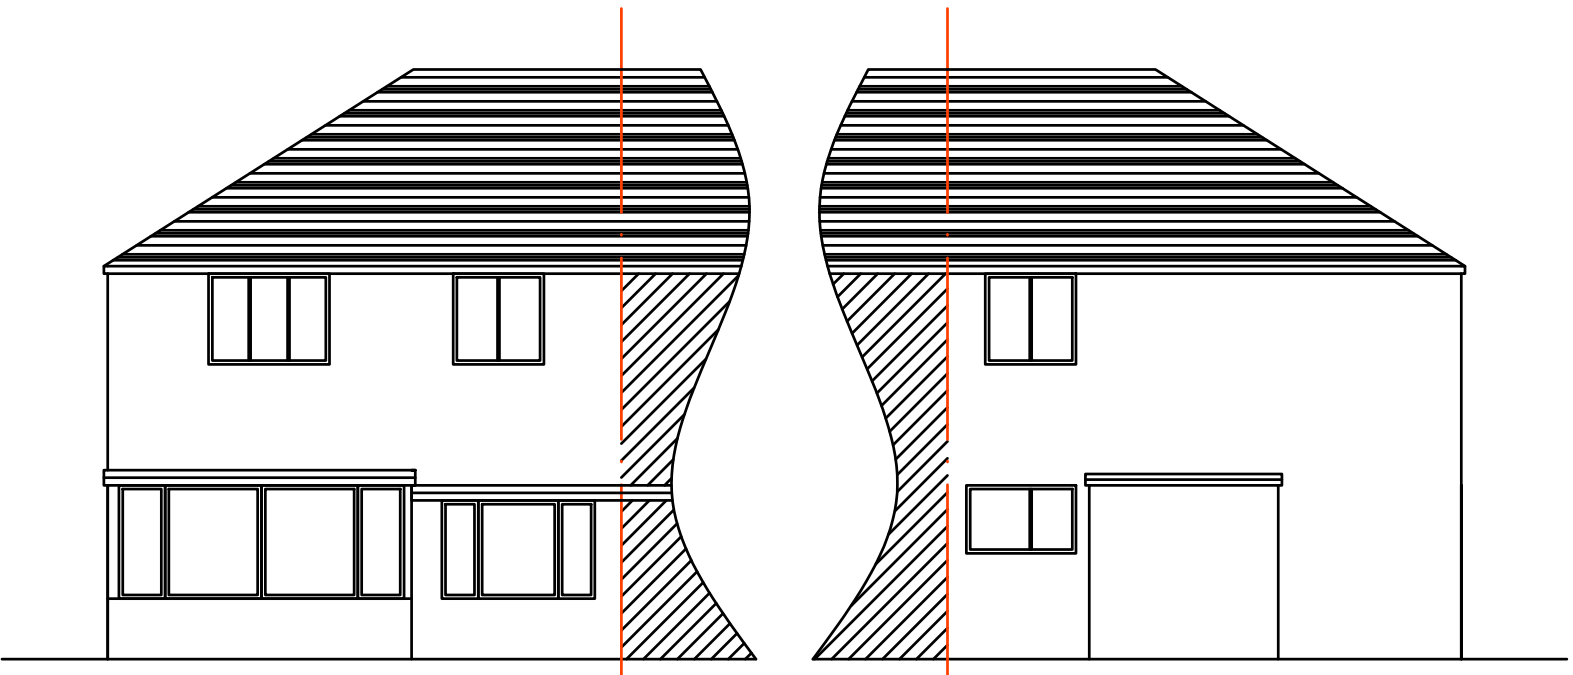


Existing front elevation

Existing rear elevation




Existing side elevation

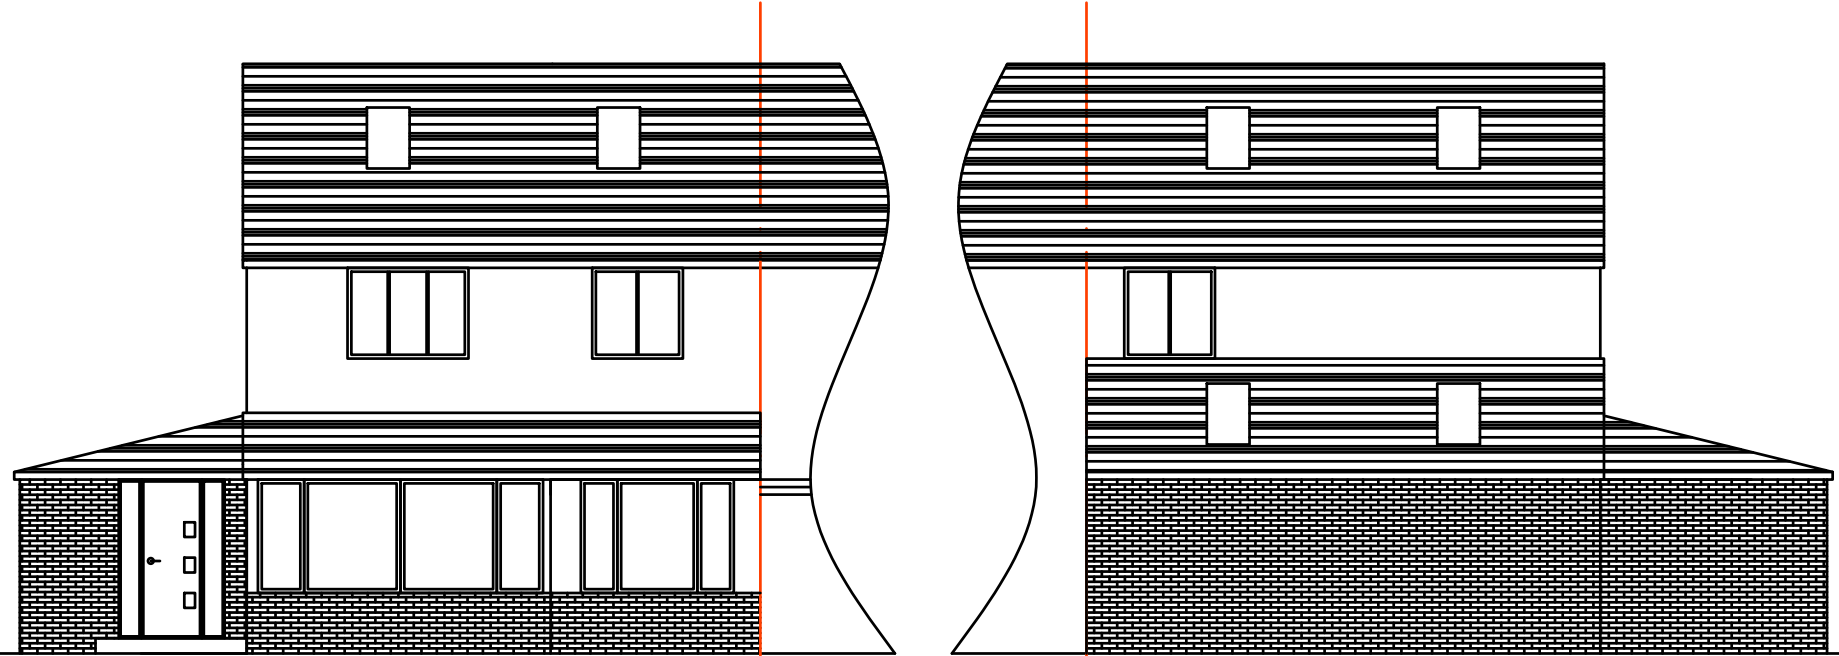 


Proposed front elevation


Proposed rear elevation

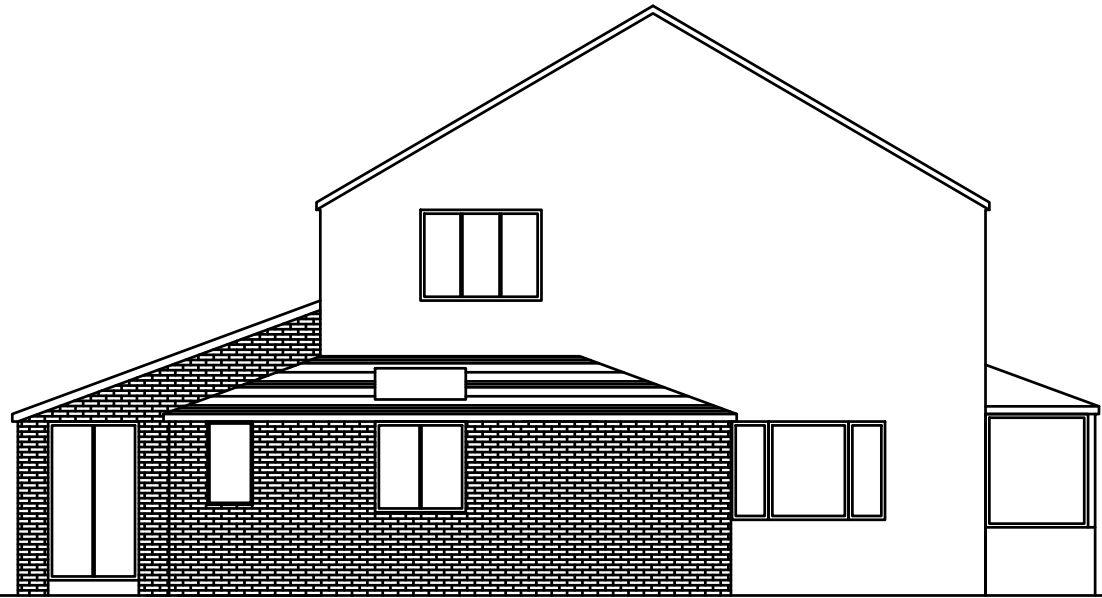


Proposed side elevation

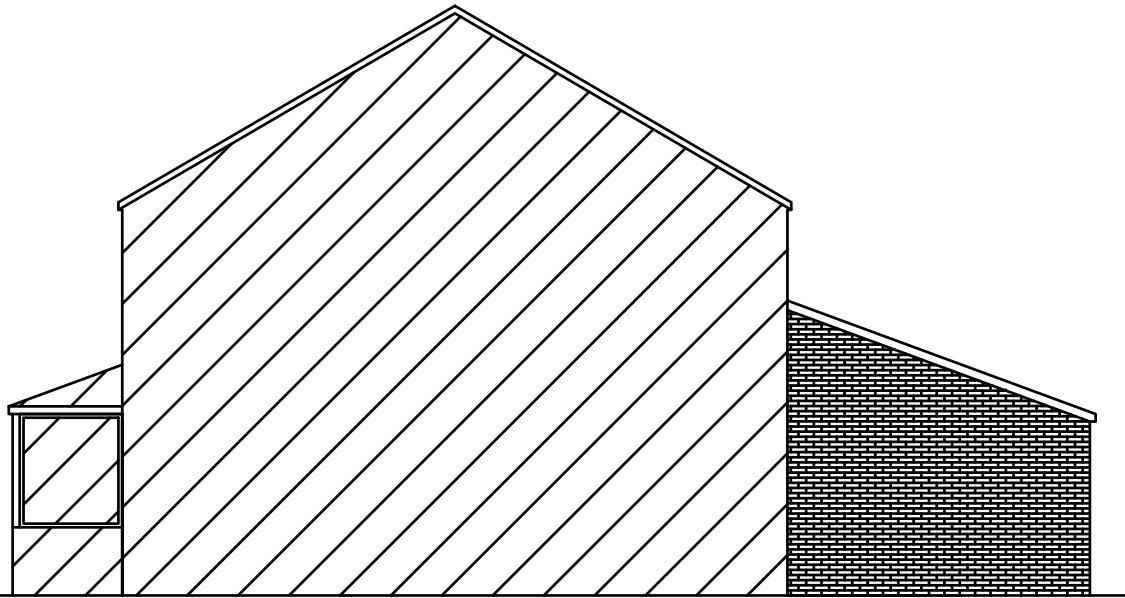


Proposed side elevation

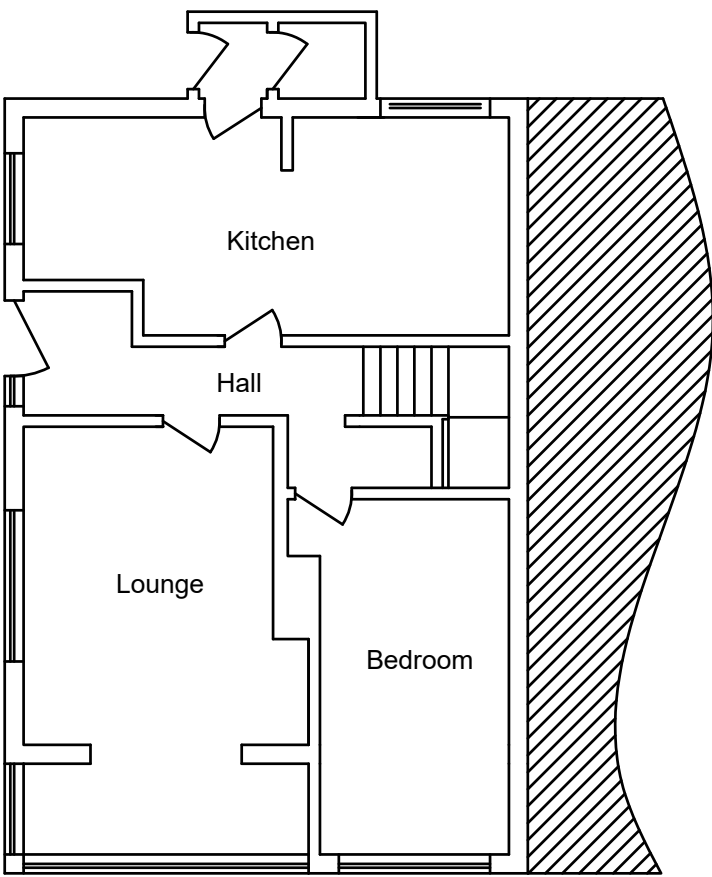


Existing ground floor

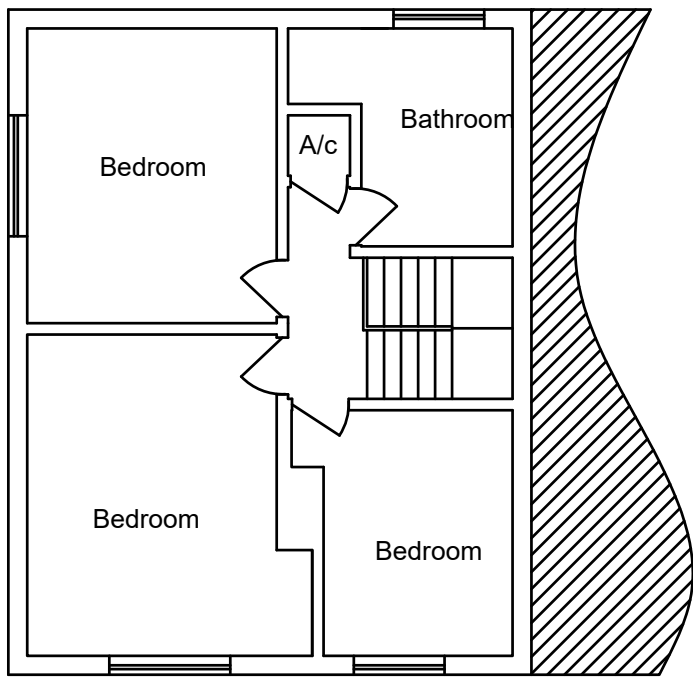


Existing first floor

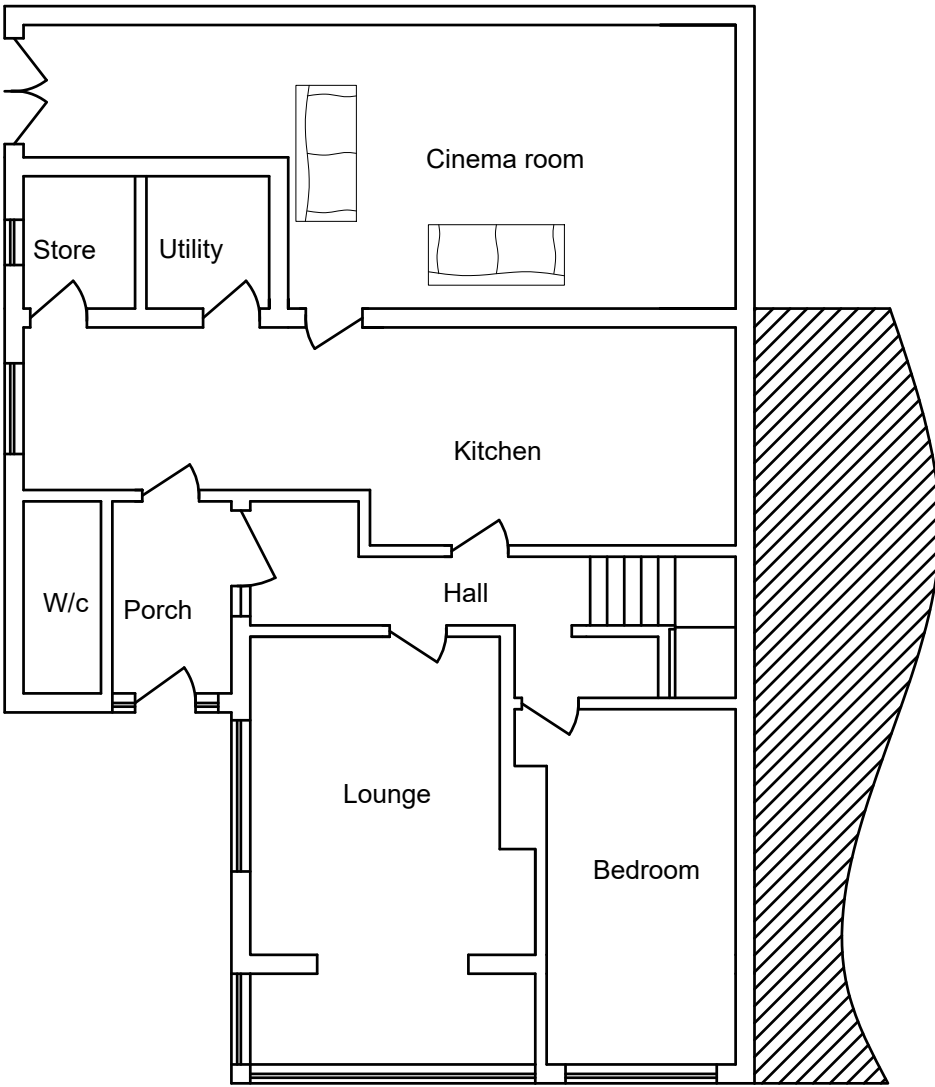

Proposed ground floor


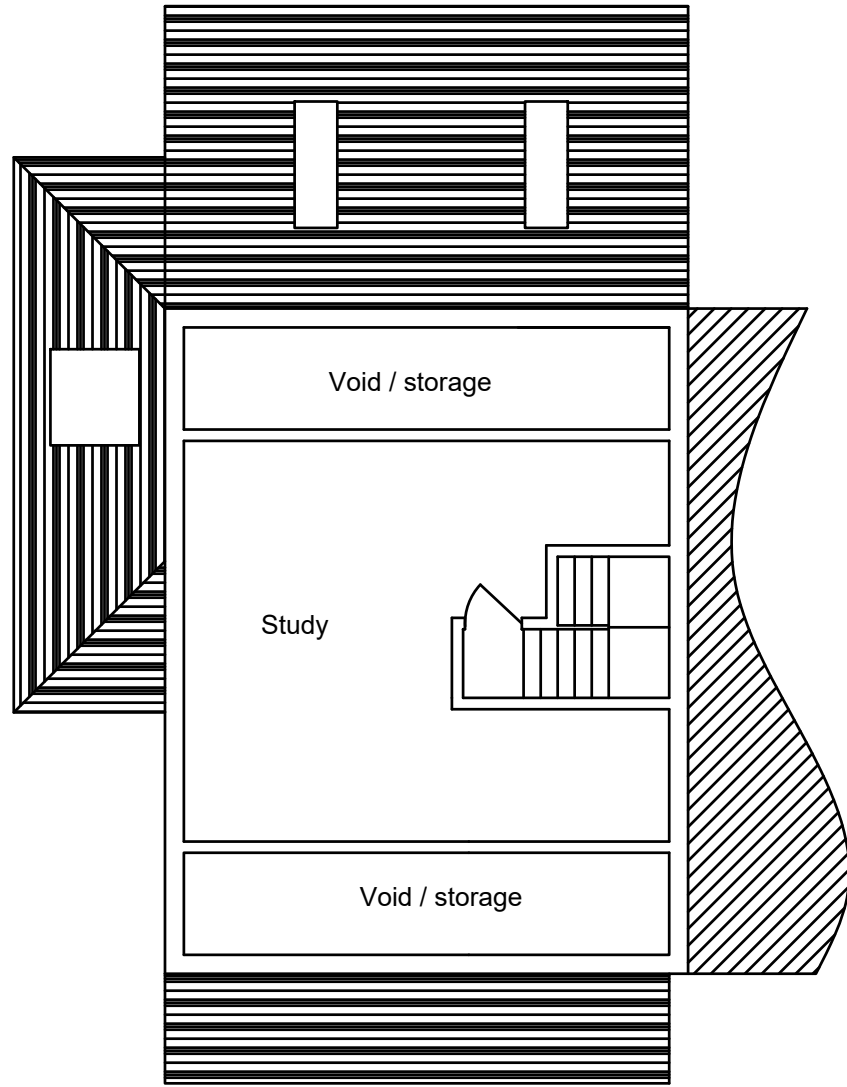


Proposed loft room

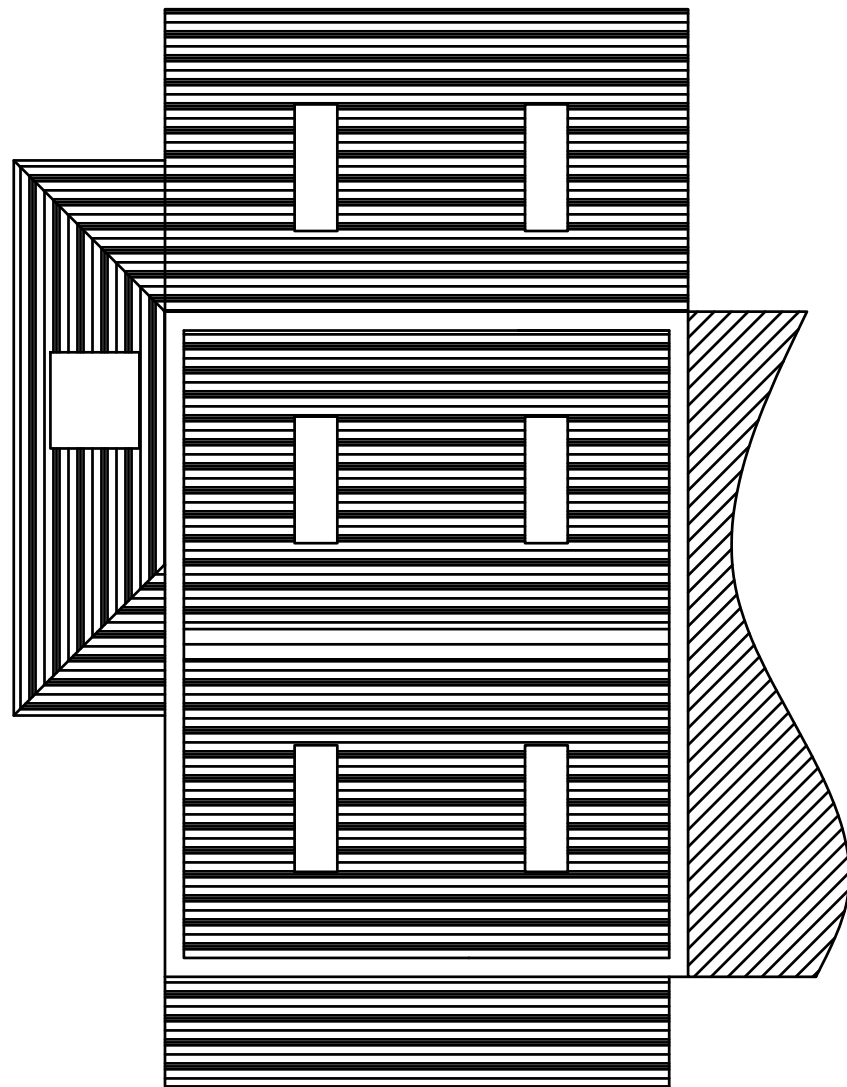


Proposed roof plan


SOLID GREEN CIRCLE SHOWS POSITION OF EX OAK TREE

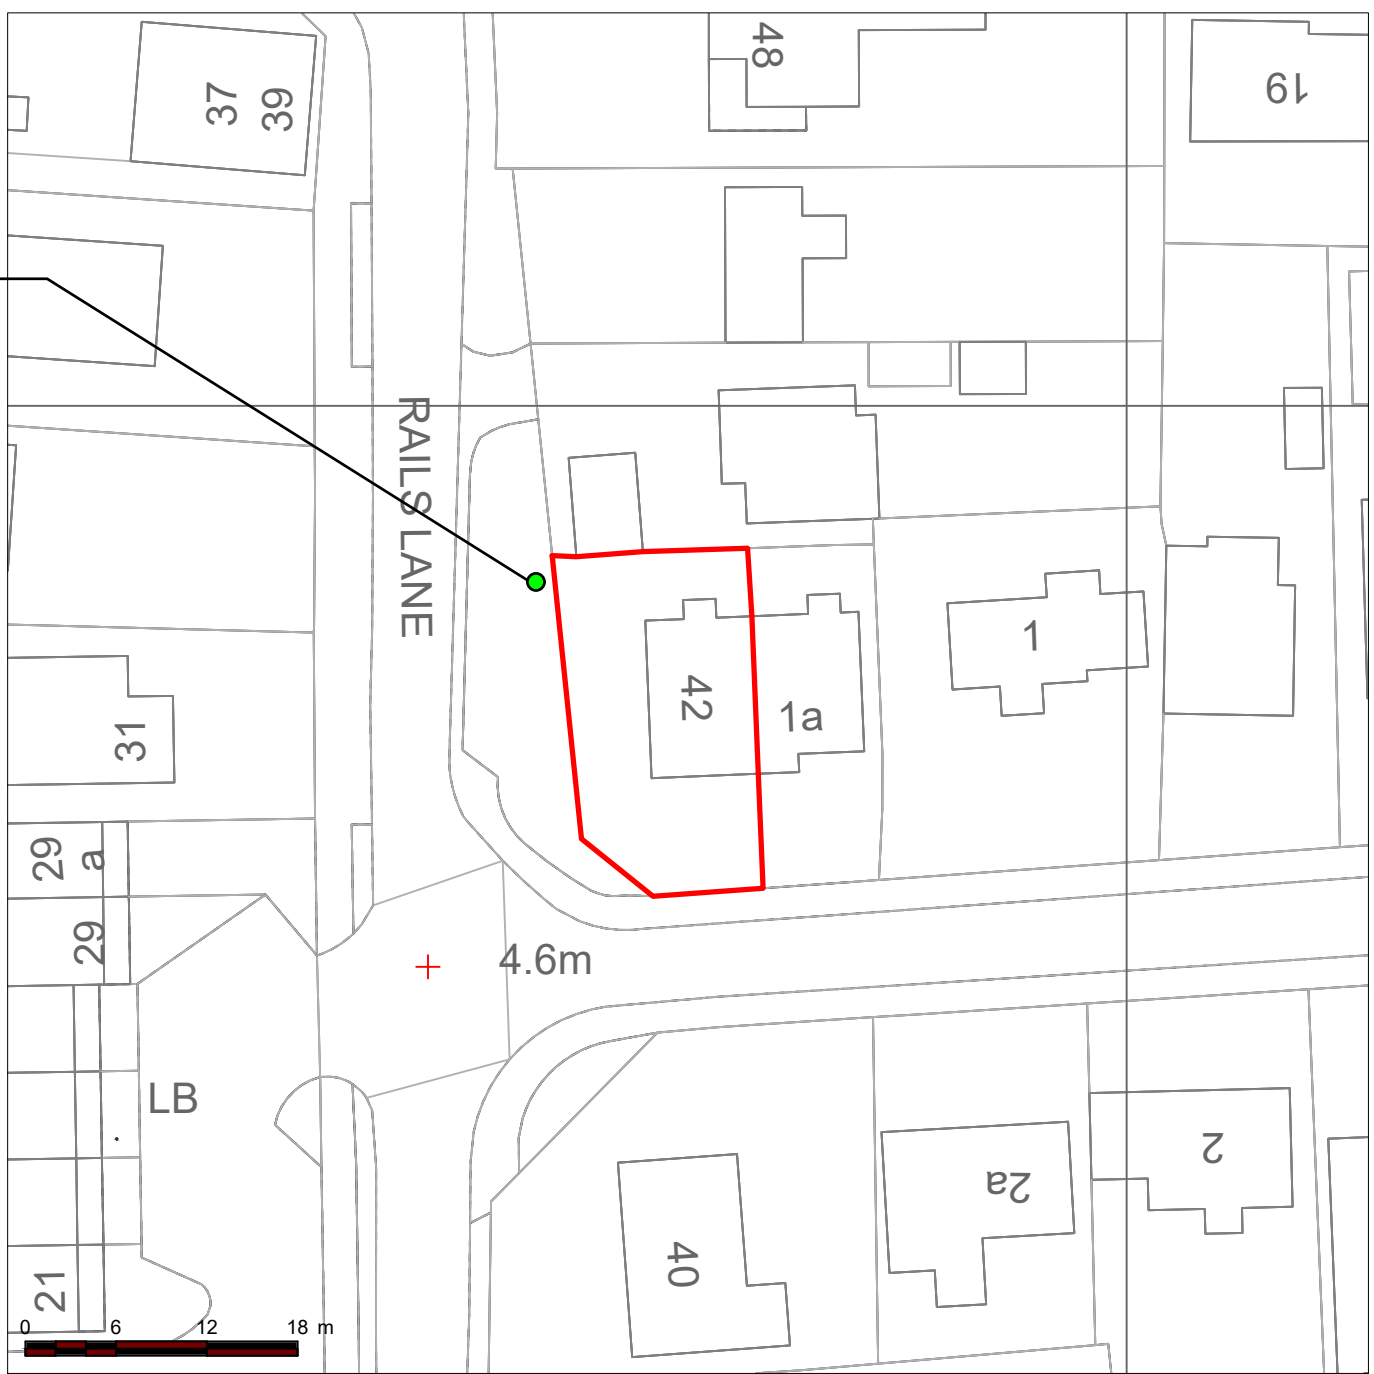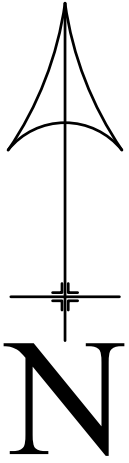


EX SITE PLAN - 1 : 500

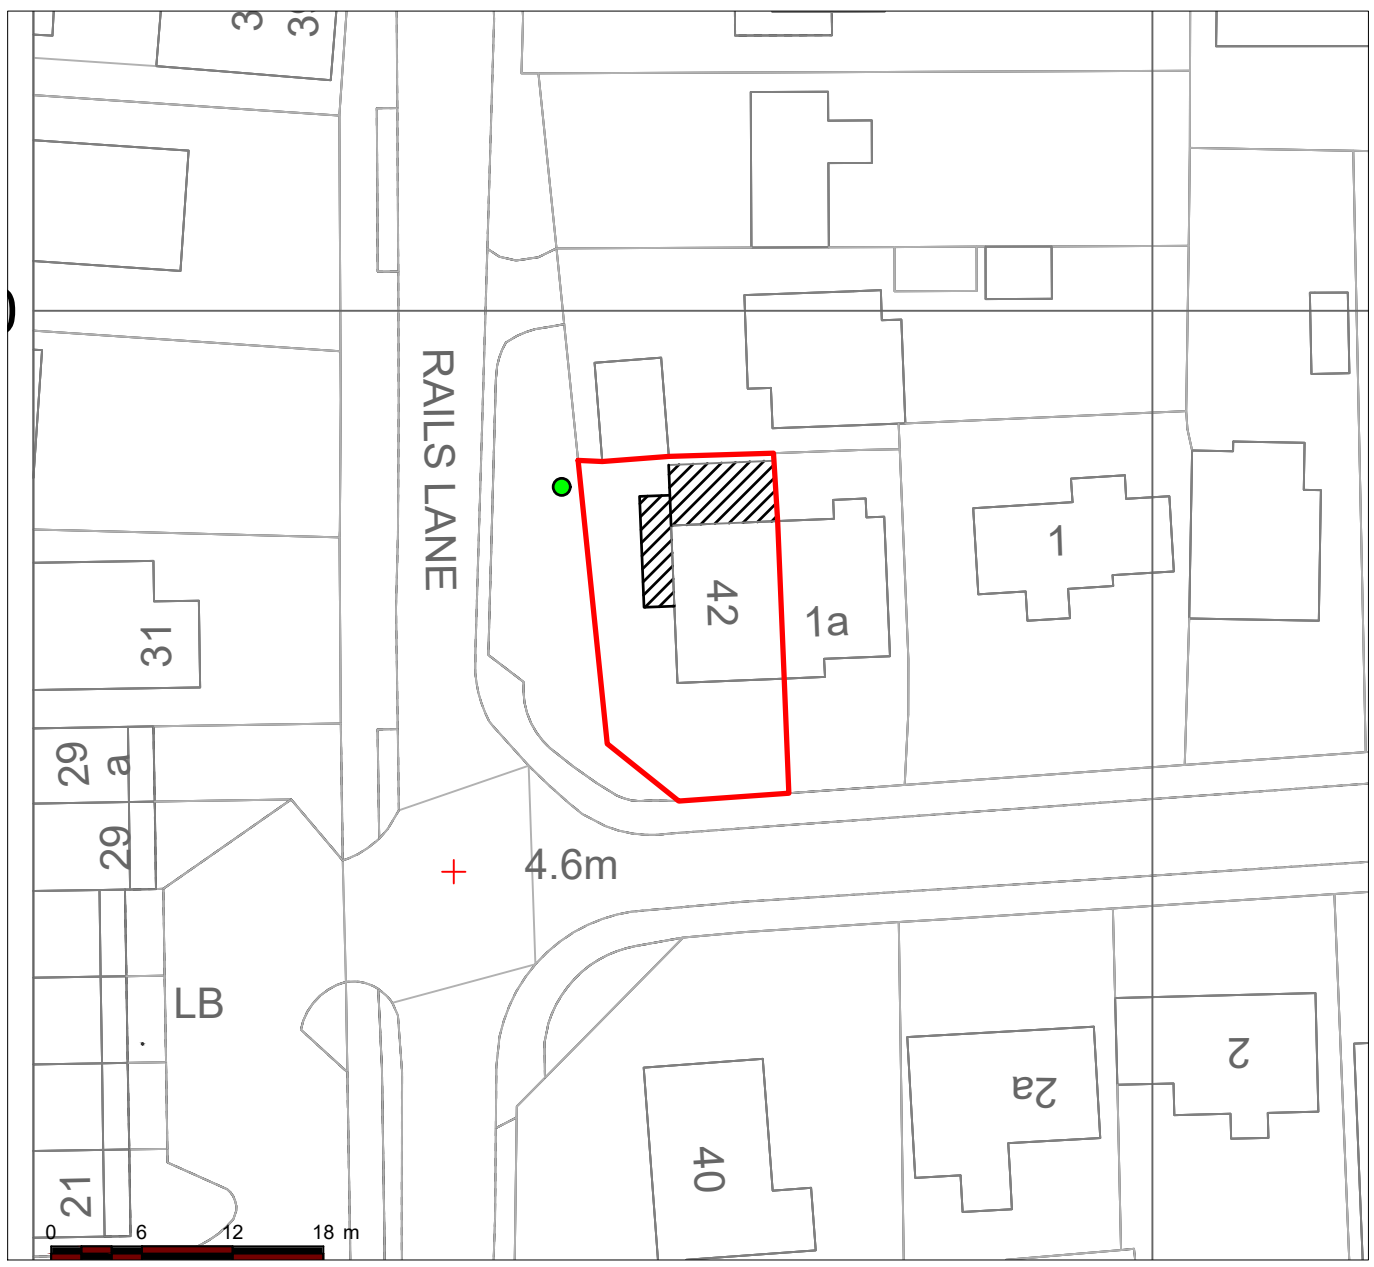

PROPOSED SITE PLAN - 1 : 500

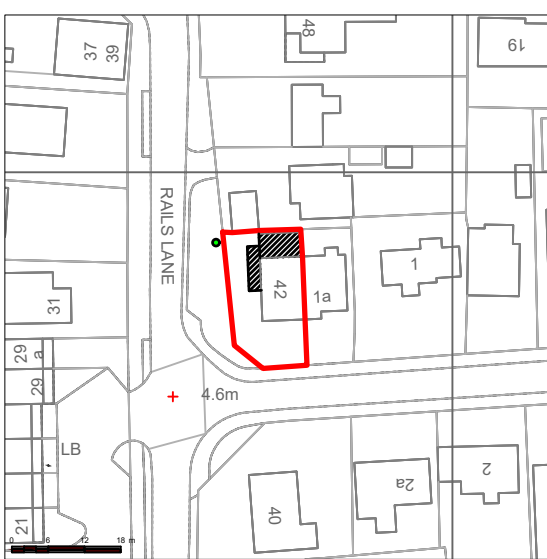

PROPOSED SITE PLAN - 1 : 1250

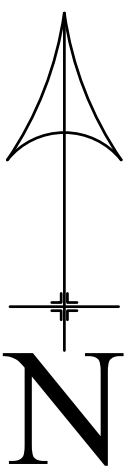

NOTE!
ALL MAPS REPRODUCED UNDER
LICENCE No 100047474.

NOTE
ALL MATERIALS USED ON THE PROPOSED
STRUCTURE WILL BE IN KEEPING WITH THE
ADJOINING AND SURROUNDING DWELLINGS.

COPYRIGHT NOTICE
DRAWING REMAINS THE PROPERTY
OF MT PLANNING AND MAY NOT BE
REPRODUCED OR ALTERED
WITHOUT THE PRIOR CONSENT OF
MARK TUSON.

Date December 2018	Approved by
Drawn by Mark Tuson	Scale - 1:100
Notes	
Client Mr S Wallis	Site 42 Rails Lane Hayling Island Hants PO11 9LW
MT Planning & design For all your planning needs	
07950 887579 mtplanning@hotmail.co.uk	
REVISION:- A	DRAWING NO:- MT / 1547 / 1