



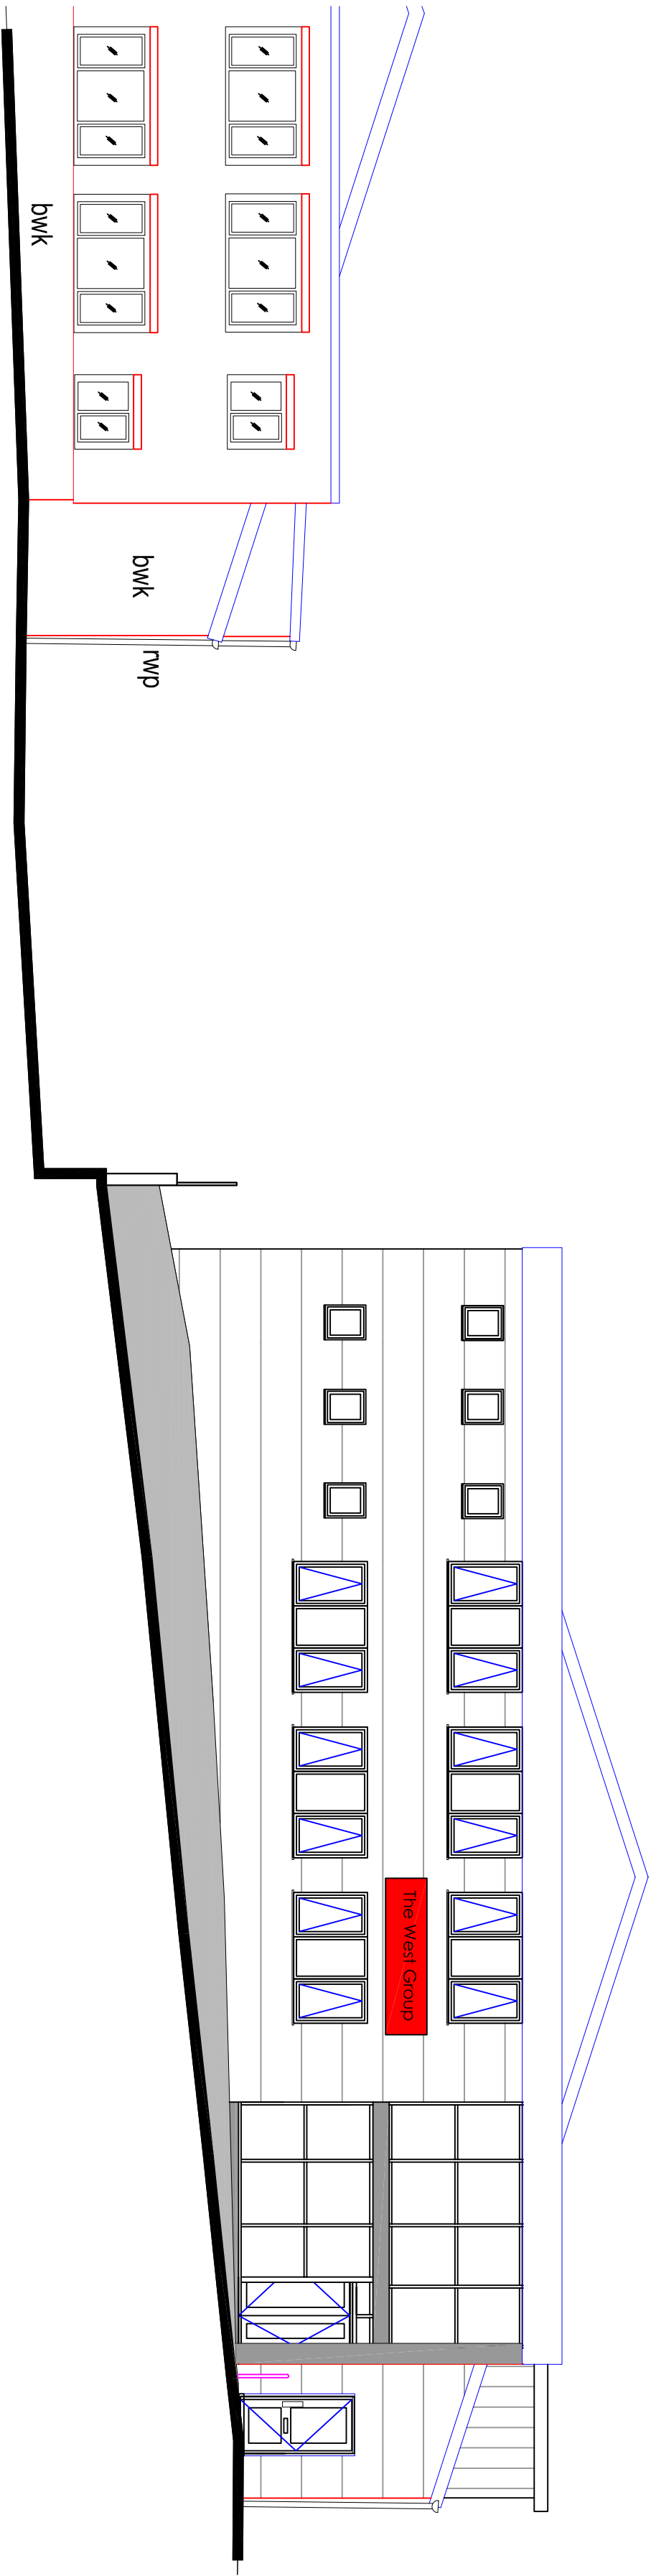


South Elevation

- Materials Schedule
- 1 powder coated steel frame
 - 2 aluminum double glazed windows
 - 3 sheet roofing
 - 4 aluminum windows within roof dormer
 - 5 external steel cladding

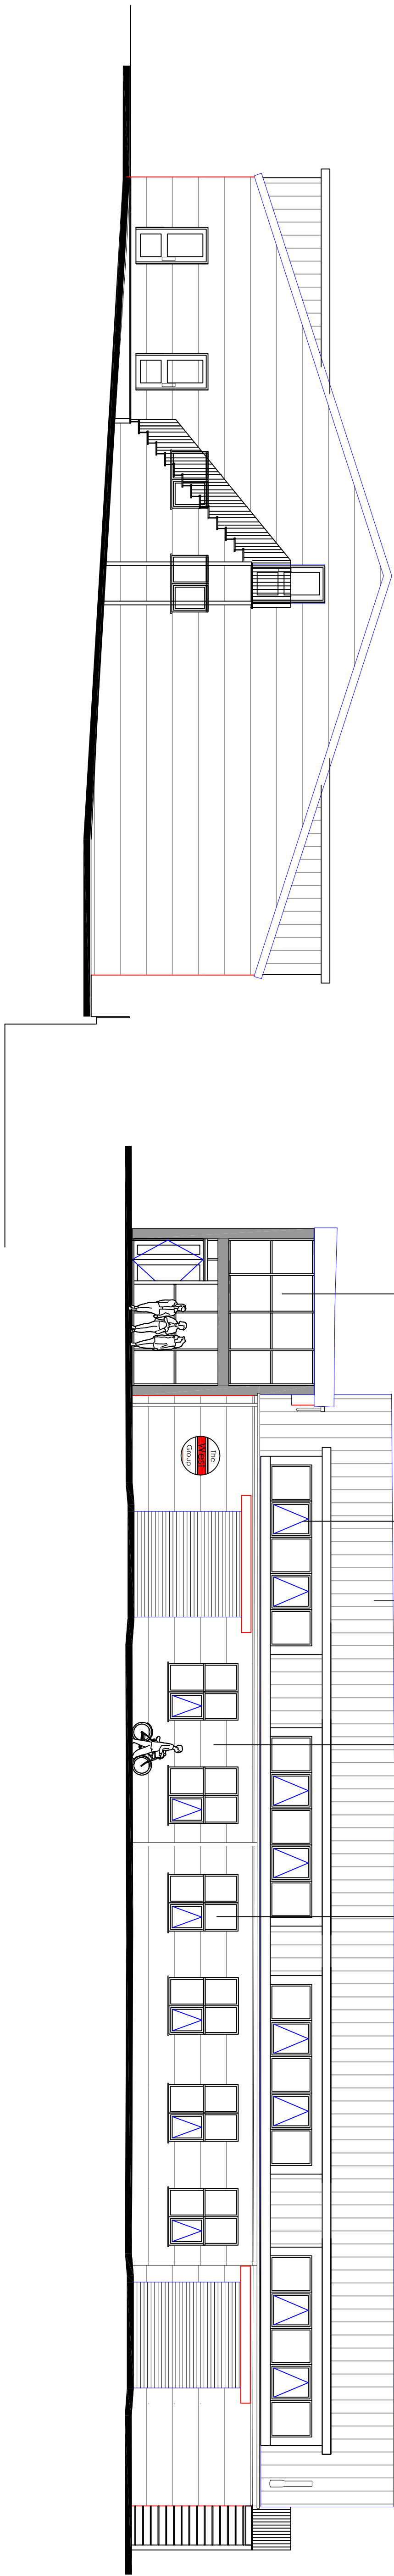

North Elevation

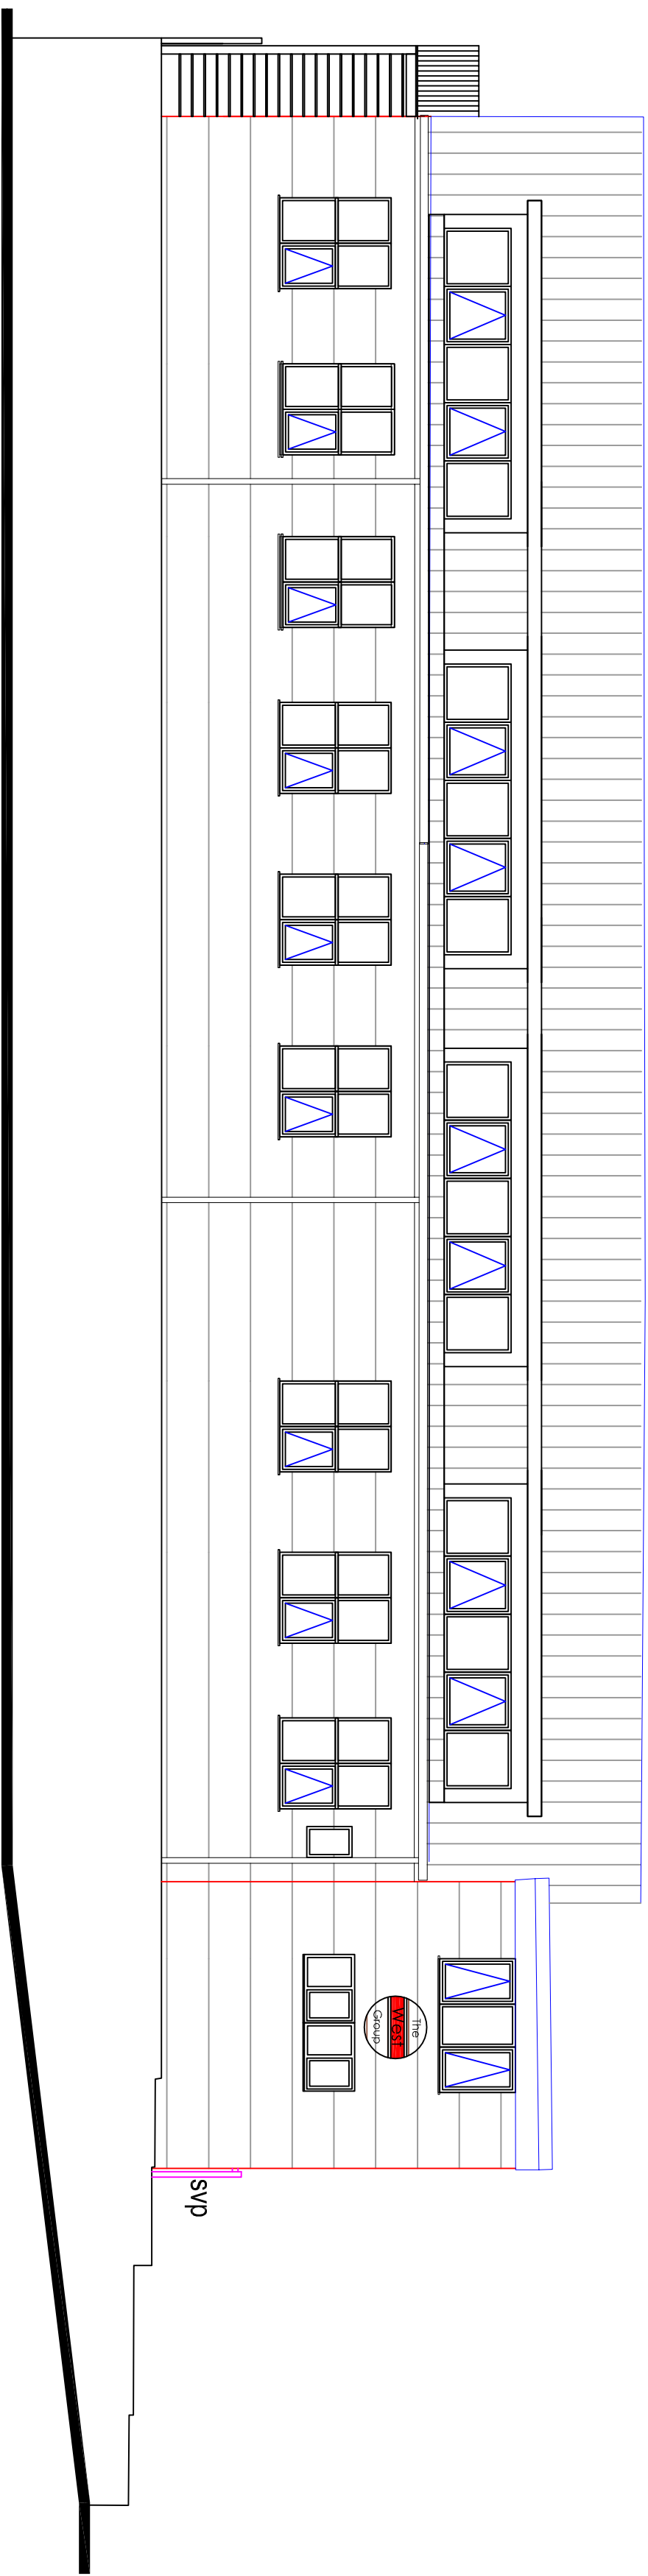

East Elevation

01	Updated floor plans & elevations	A4-A5	CSE
Revision	Description	Date	Drawn
Project:			

The West Group
Anside
Waterlooville

Proposed Elevations

Chris Flint Associates Ltd
CHARTERED SURVEYORS & PROJECT MANAGERS
DEVELOPMENT CONSULTANTS

Drawn By	Date	SHEET SIZE	Approved By	Date
CF	19/06/18	A1		

Drawing No.	Revision	Scale
CFA FULL 03	01	1-100

PLANNING

2 Emerald Close, Waterlooville, Hants PO7 8NZ
tel: 023 92 432484 fax: 023 92 388554
Email: chris@flintassociates.co.uk

West Elevation