



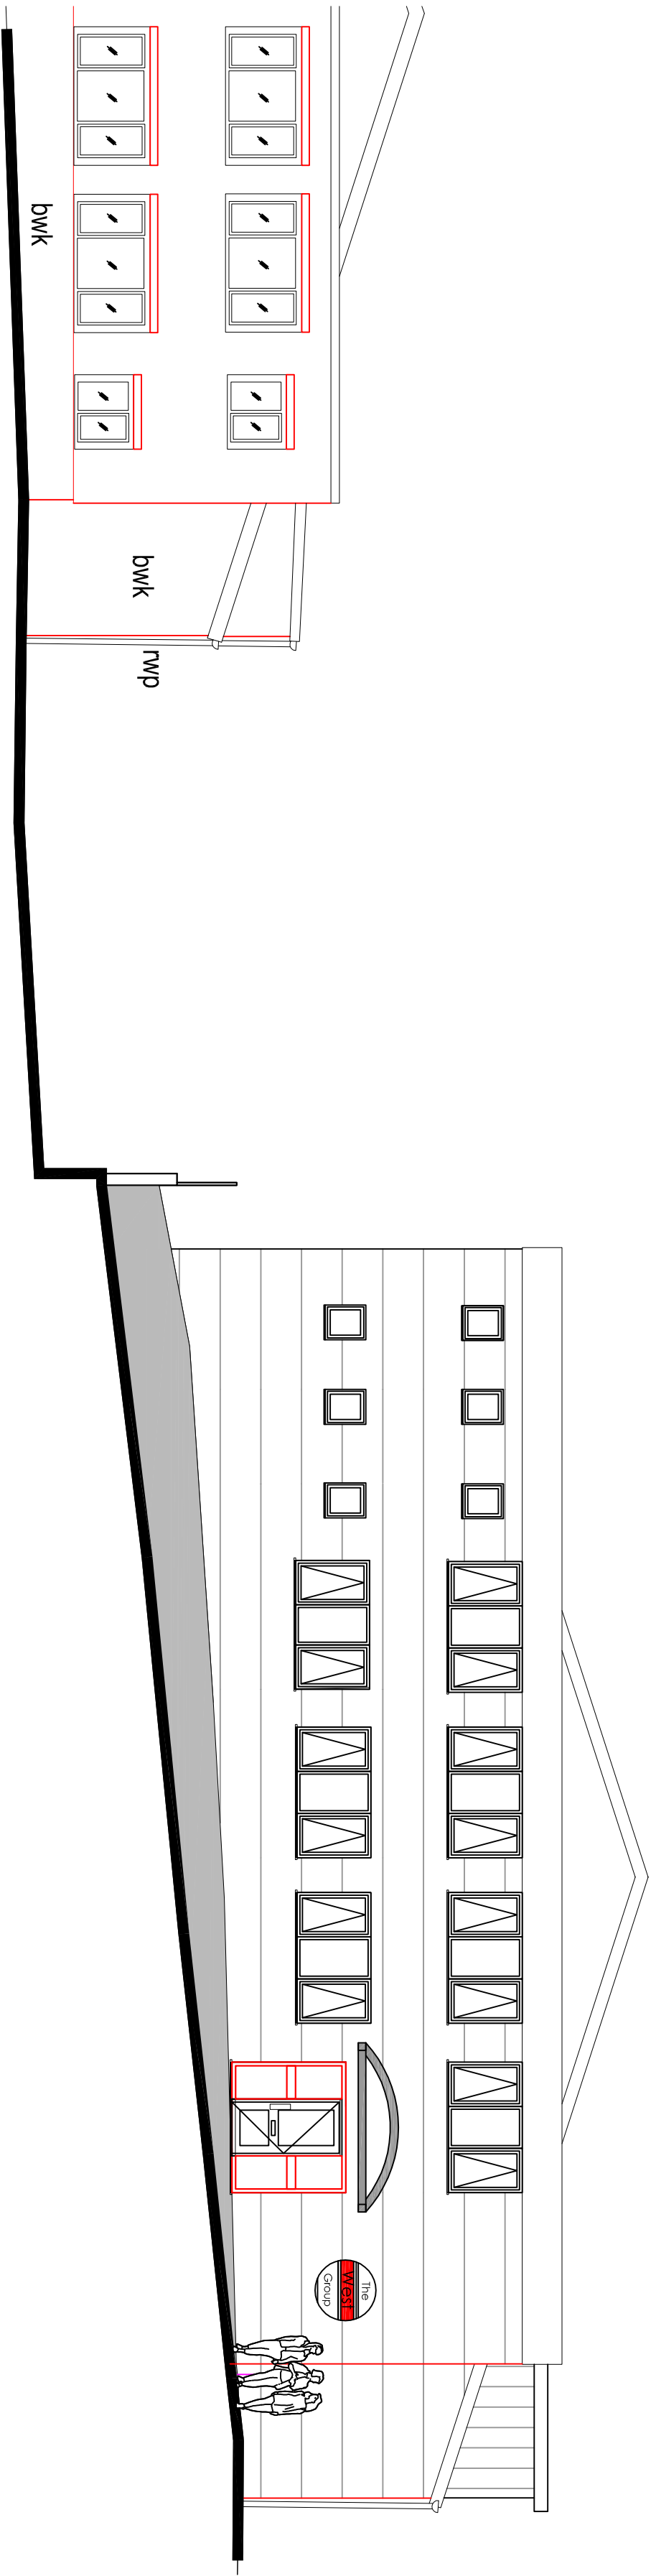


South Elevation

- Materials Schedule
- 1 powder coated steel frame
 - 2 aluminum double glazed windows
 - 3 sheet roofing
 - 4 aluminum windows within roof dormer
 - 5 external steel cladding

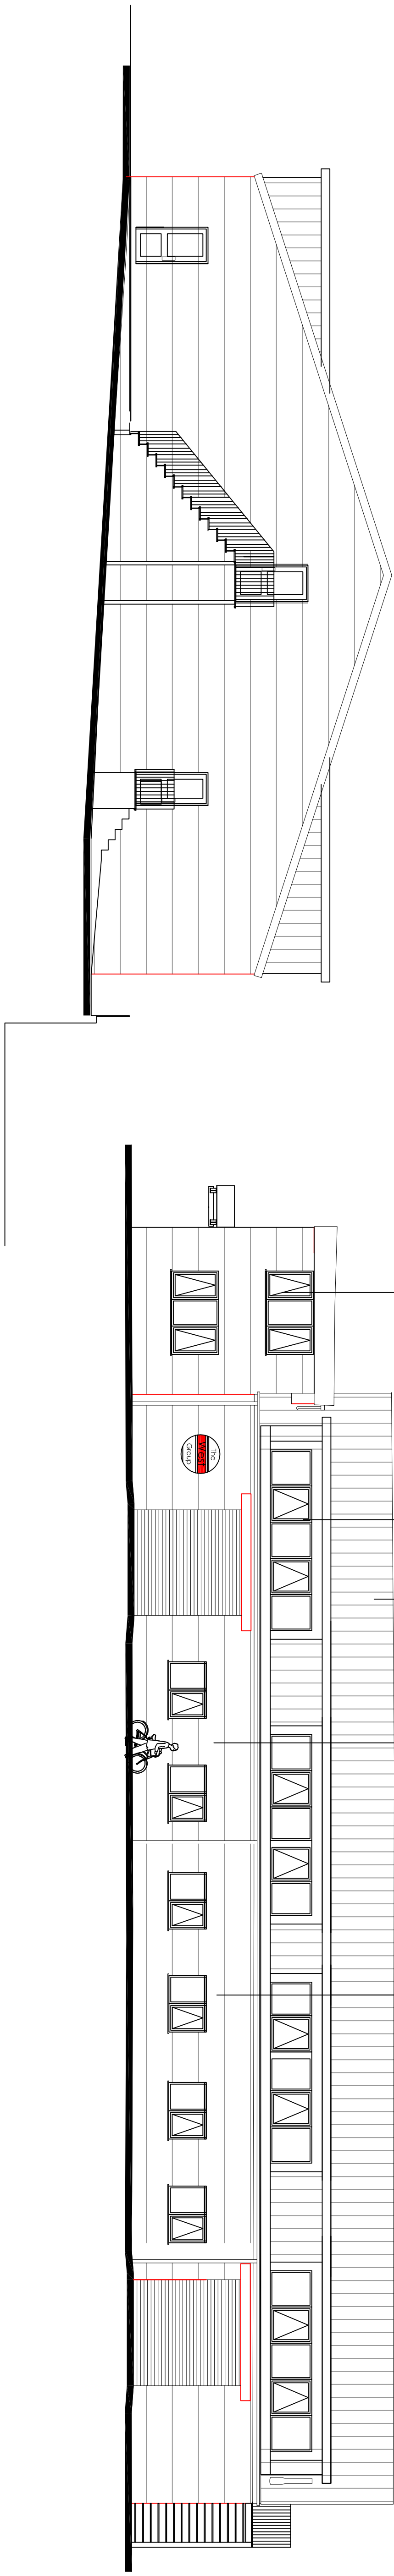

North Elevation

East Elevation

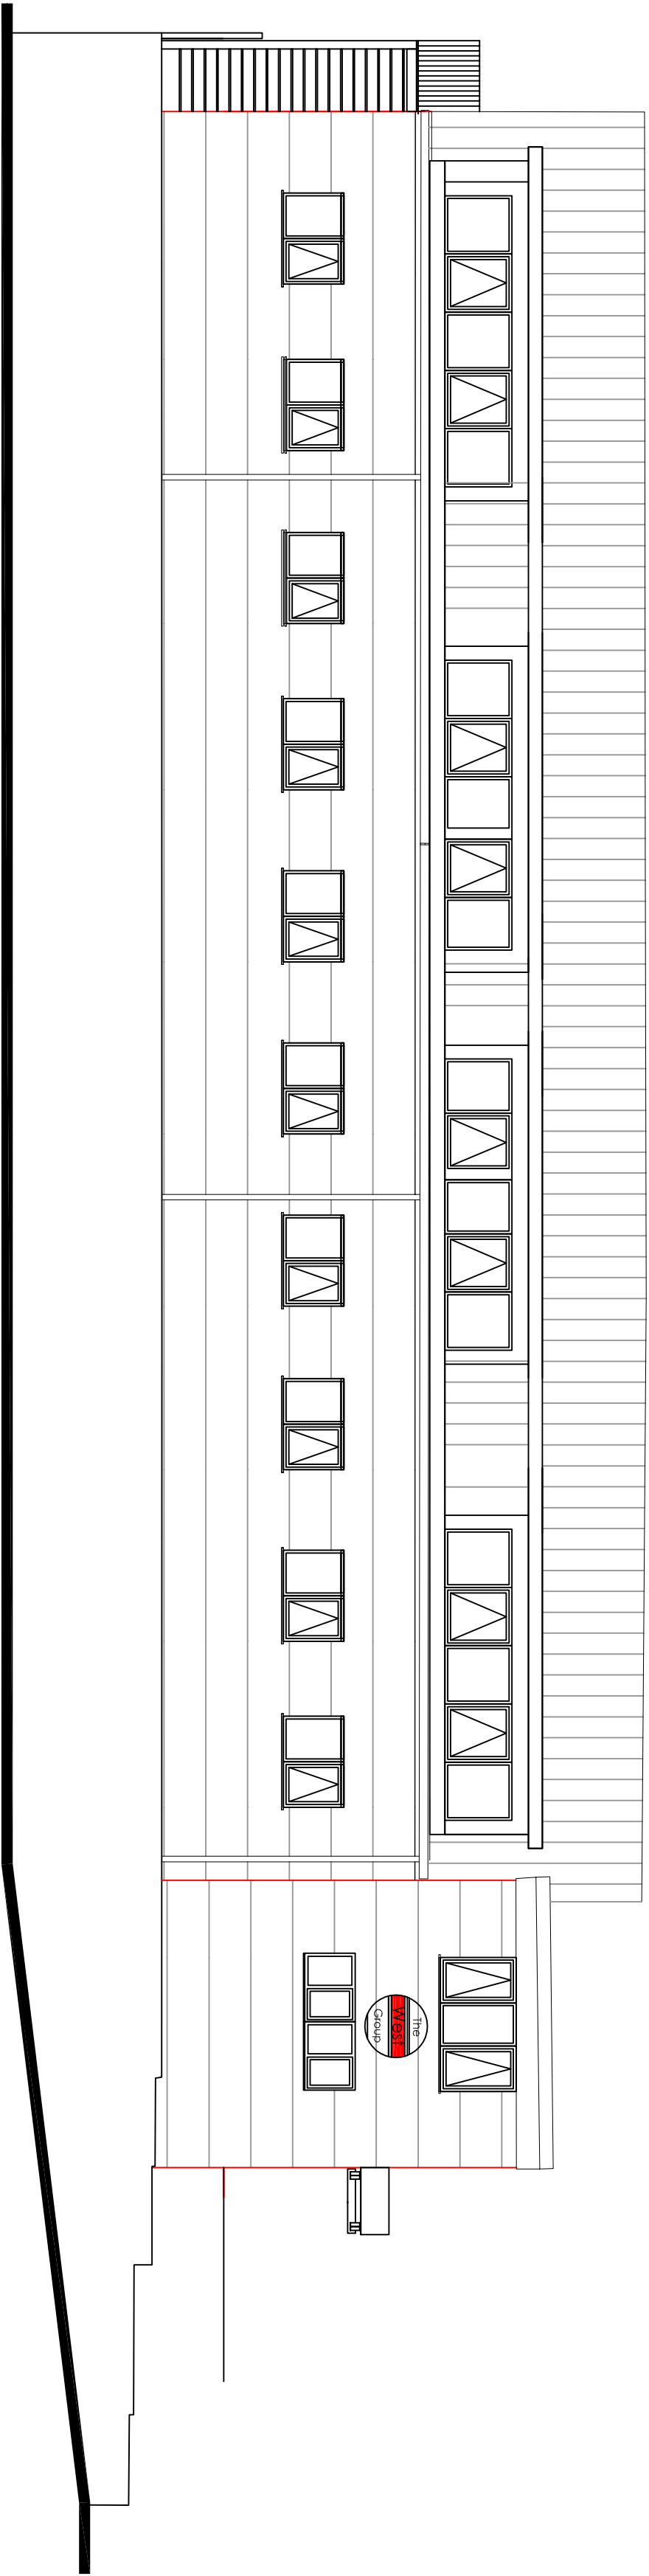

West Elevation

02	updated floor plans & elevations	25/01/18	CRP
01	updated floor plans & elevations	14/01/18	CRP
Revision	Description	Date	DRAWN

The West Group
Anside
Watercoveville

Proposed Elevations

Chris Flint Associates Ltd
CHARTERED SURVEYORS - PROJECT MANAGERS
DEVELOPMENT CONSULTANTS

Drawn By	Date	SHEET SIZE	Approved By	Date
CF	19/06/18	A1		
Drawing No.		Revision		Scale
CFA FULL	03	02		1-100

PLANNING

2 Emerald Close, Watercoveville, Hants PO7 8NZ
tel: 023 92 432484 fax: 023 92 388554
Email: chris@flintassociates.co.uk