



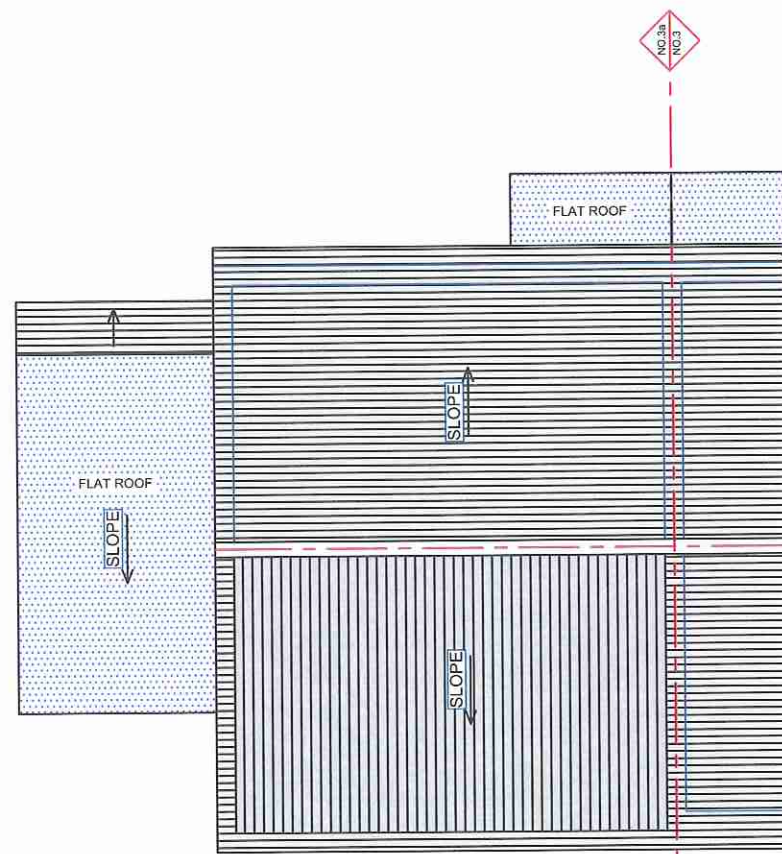

EXISTING ROOF PLAN

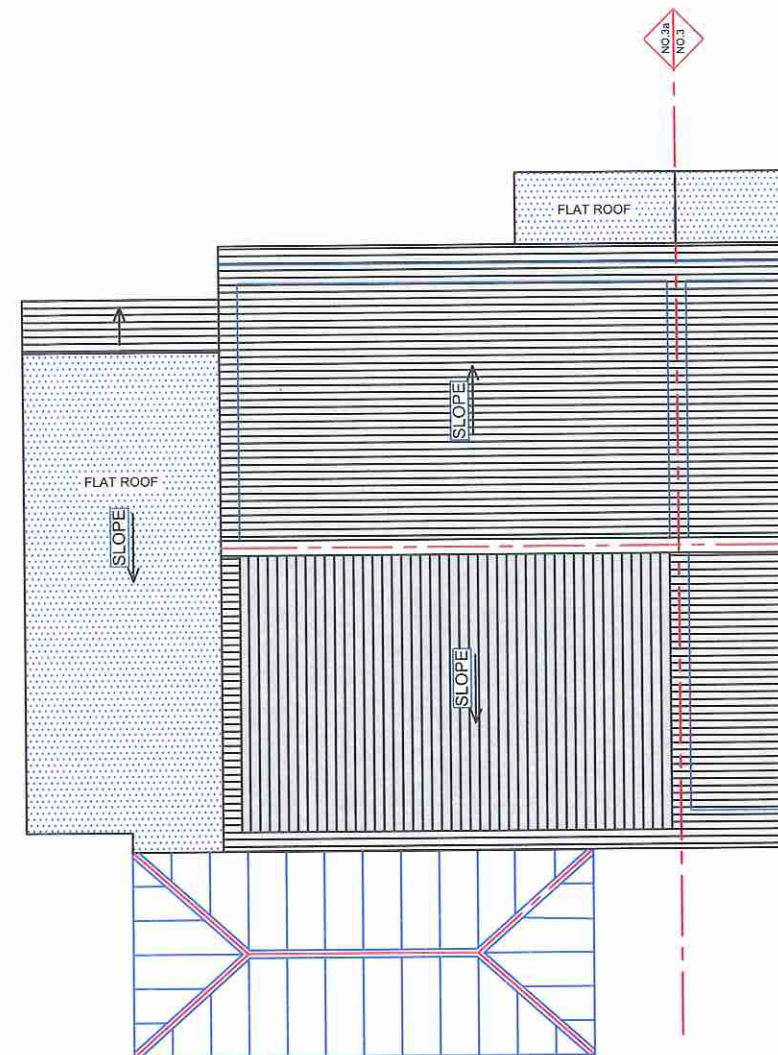


PROPOSED ROOF PLAN

This part of the proposal
has been removed from
this application



Scale 1:100 @A3

 

NOTES
PLEASE NOTE THAT BEFORE BUILDING WORKS COMMENCES IT IS
THE RESPONSIBILITY OF THE BUILDER OR OWNER TO SERVE PARTY
WALL NOTICES TO ALL NEIGHBORS

Issue	Notes	Drawn	Date
<p>Express Plans</p> <p>Suite 12, 29 Belmont Road, Uxbridge, UB8 1QS Tel: 07375 455206 Email: hello@expressplans.uk</p> <p>Client Mr&Mrs. Hill 3a Burgess Close Hayling Island PO11 9QT</p> <p>Drawing Title EXISTING & PROPOSED ROOF PLANS</p>			
Scale 1:100	Date 05/03/18	Checked AZ	Drawn By AZ
Drawing Number D02			Revision