

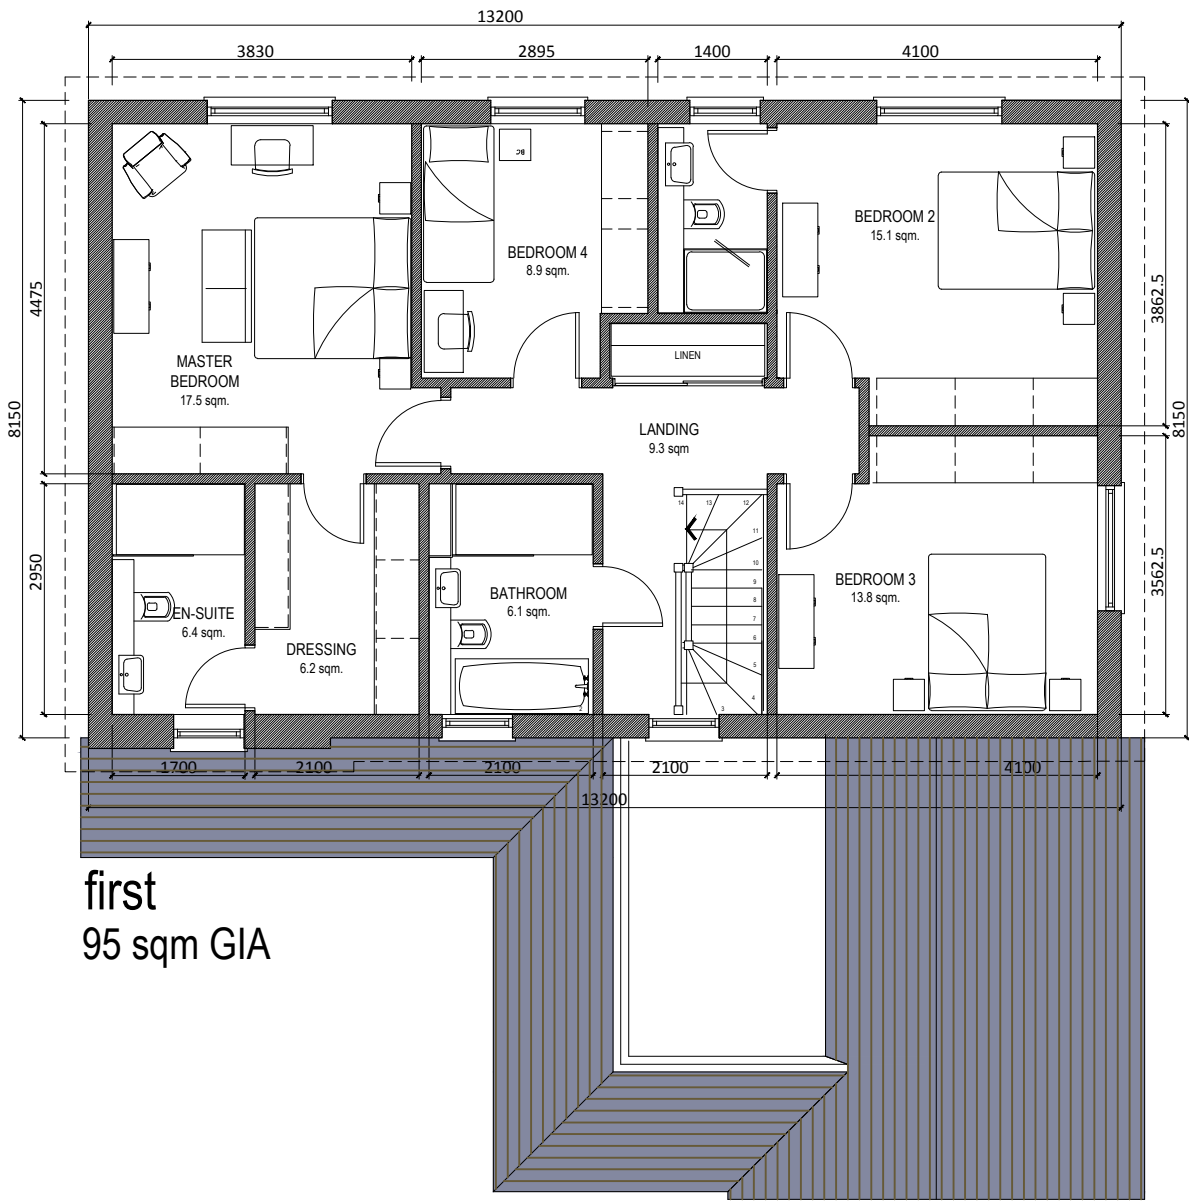


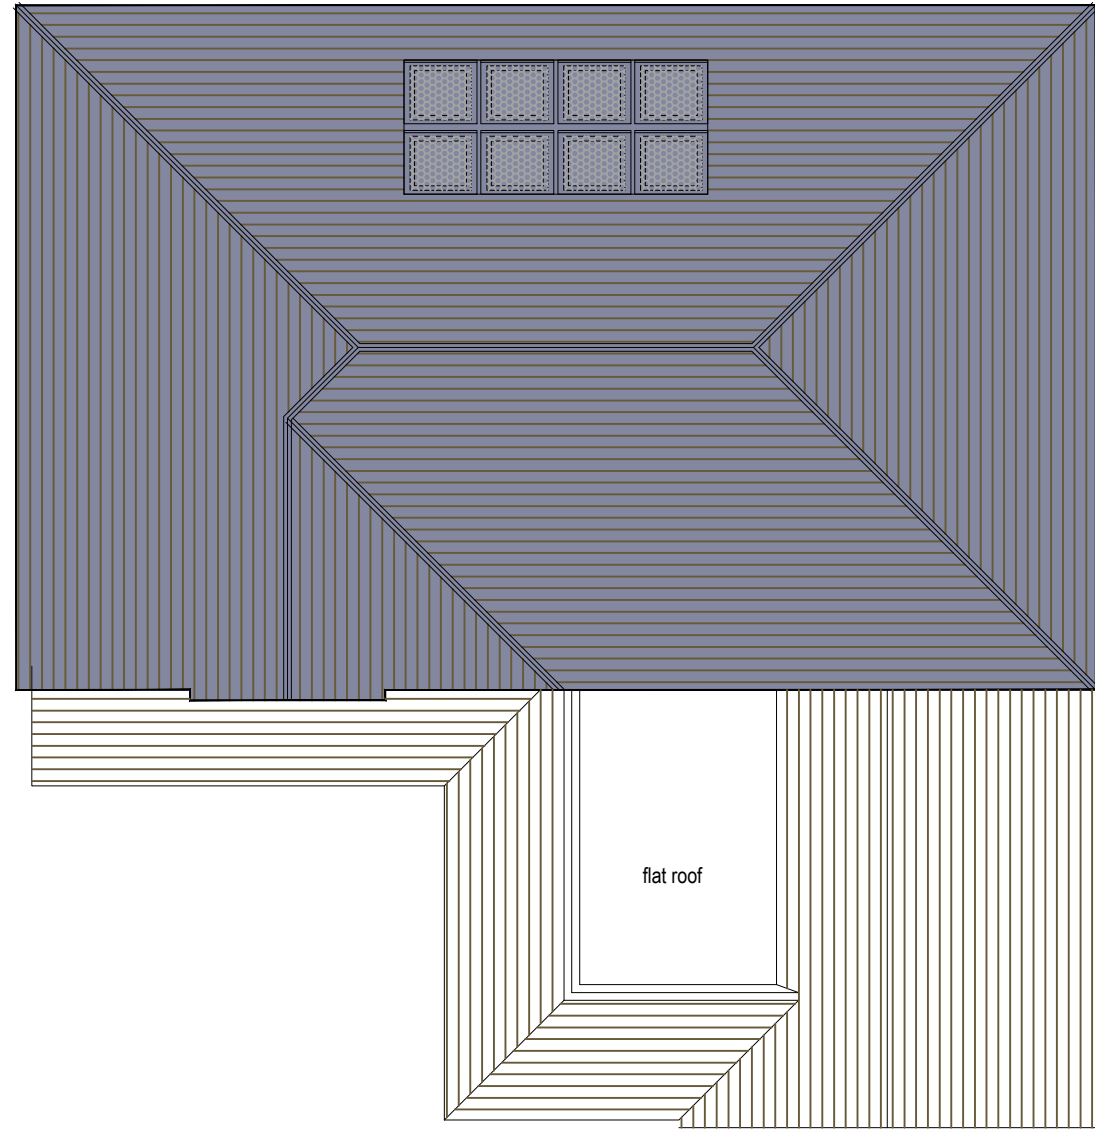

first
95 sqm GIA

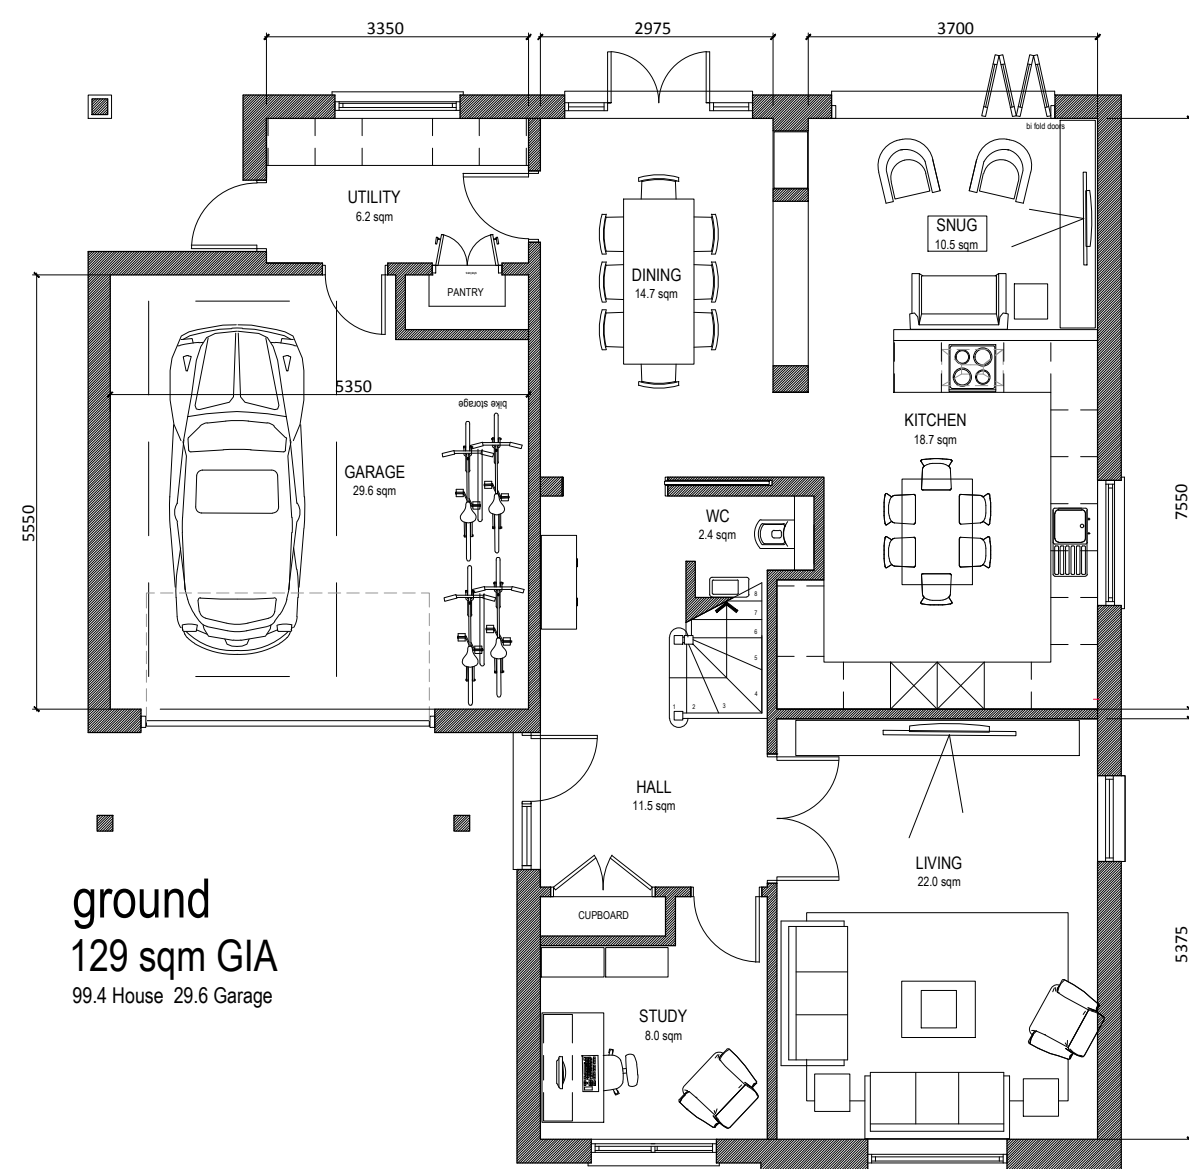

ground
129 sqm GIA
99.4 House 29.6 Garage

FLOOR LAYOUTS - UNIT 2



Natural slate roof - blue / grey finish

Fascias and soffits finished white

Smooth cement cladding board in various colours. Some contrasting coloured cladding to be used. Hardie panel or similar.

Facing brick to plinth - red or tan colour, to suit the chosen cladding.


Double glazed windows in UPVC finished white or cream, in a style to suit the house.

Entrance doors to house and garage be composite with glass to smaller doors - colours tbc. larger bi fold or sliding doors to living and kitchen to be aluminium.


Porch style detail at front with quality columns and veranda style detailing.

PV roof panels on rear elevation. Number of panels to be confirmed.

Ridge 48.56

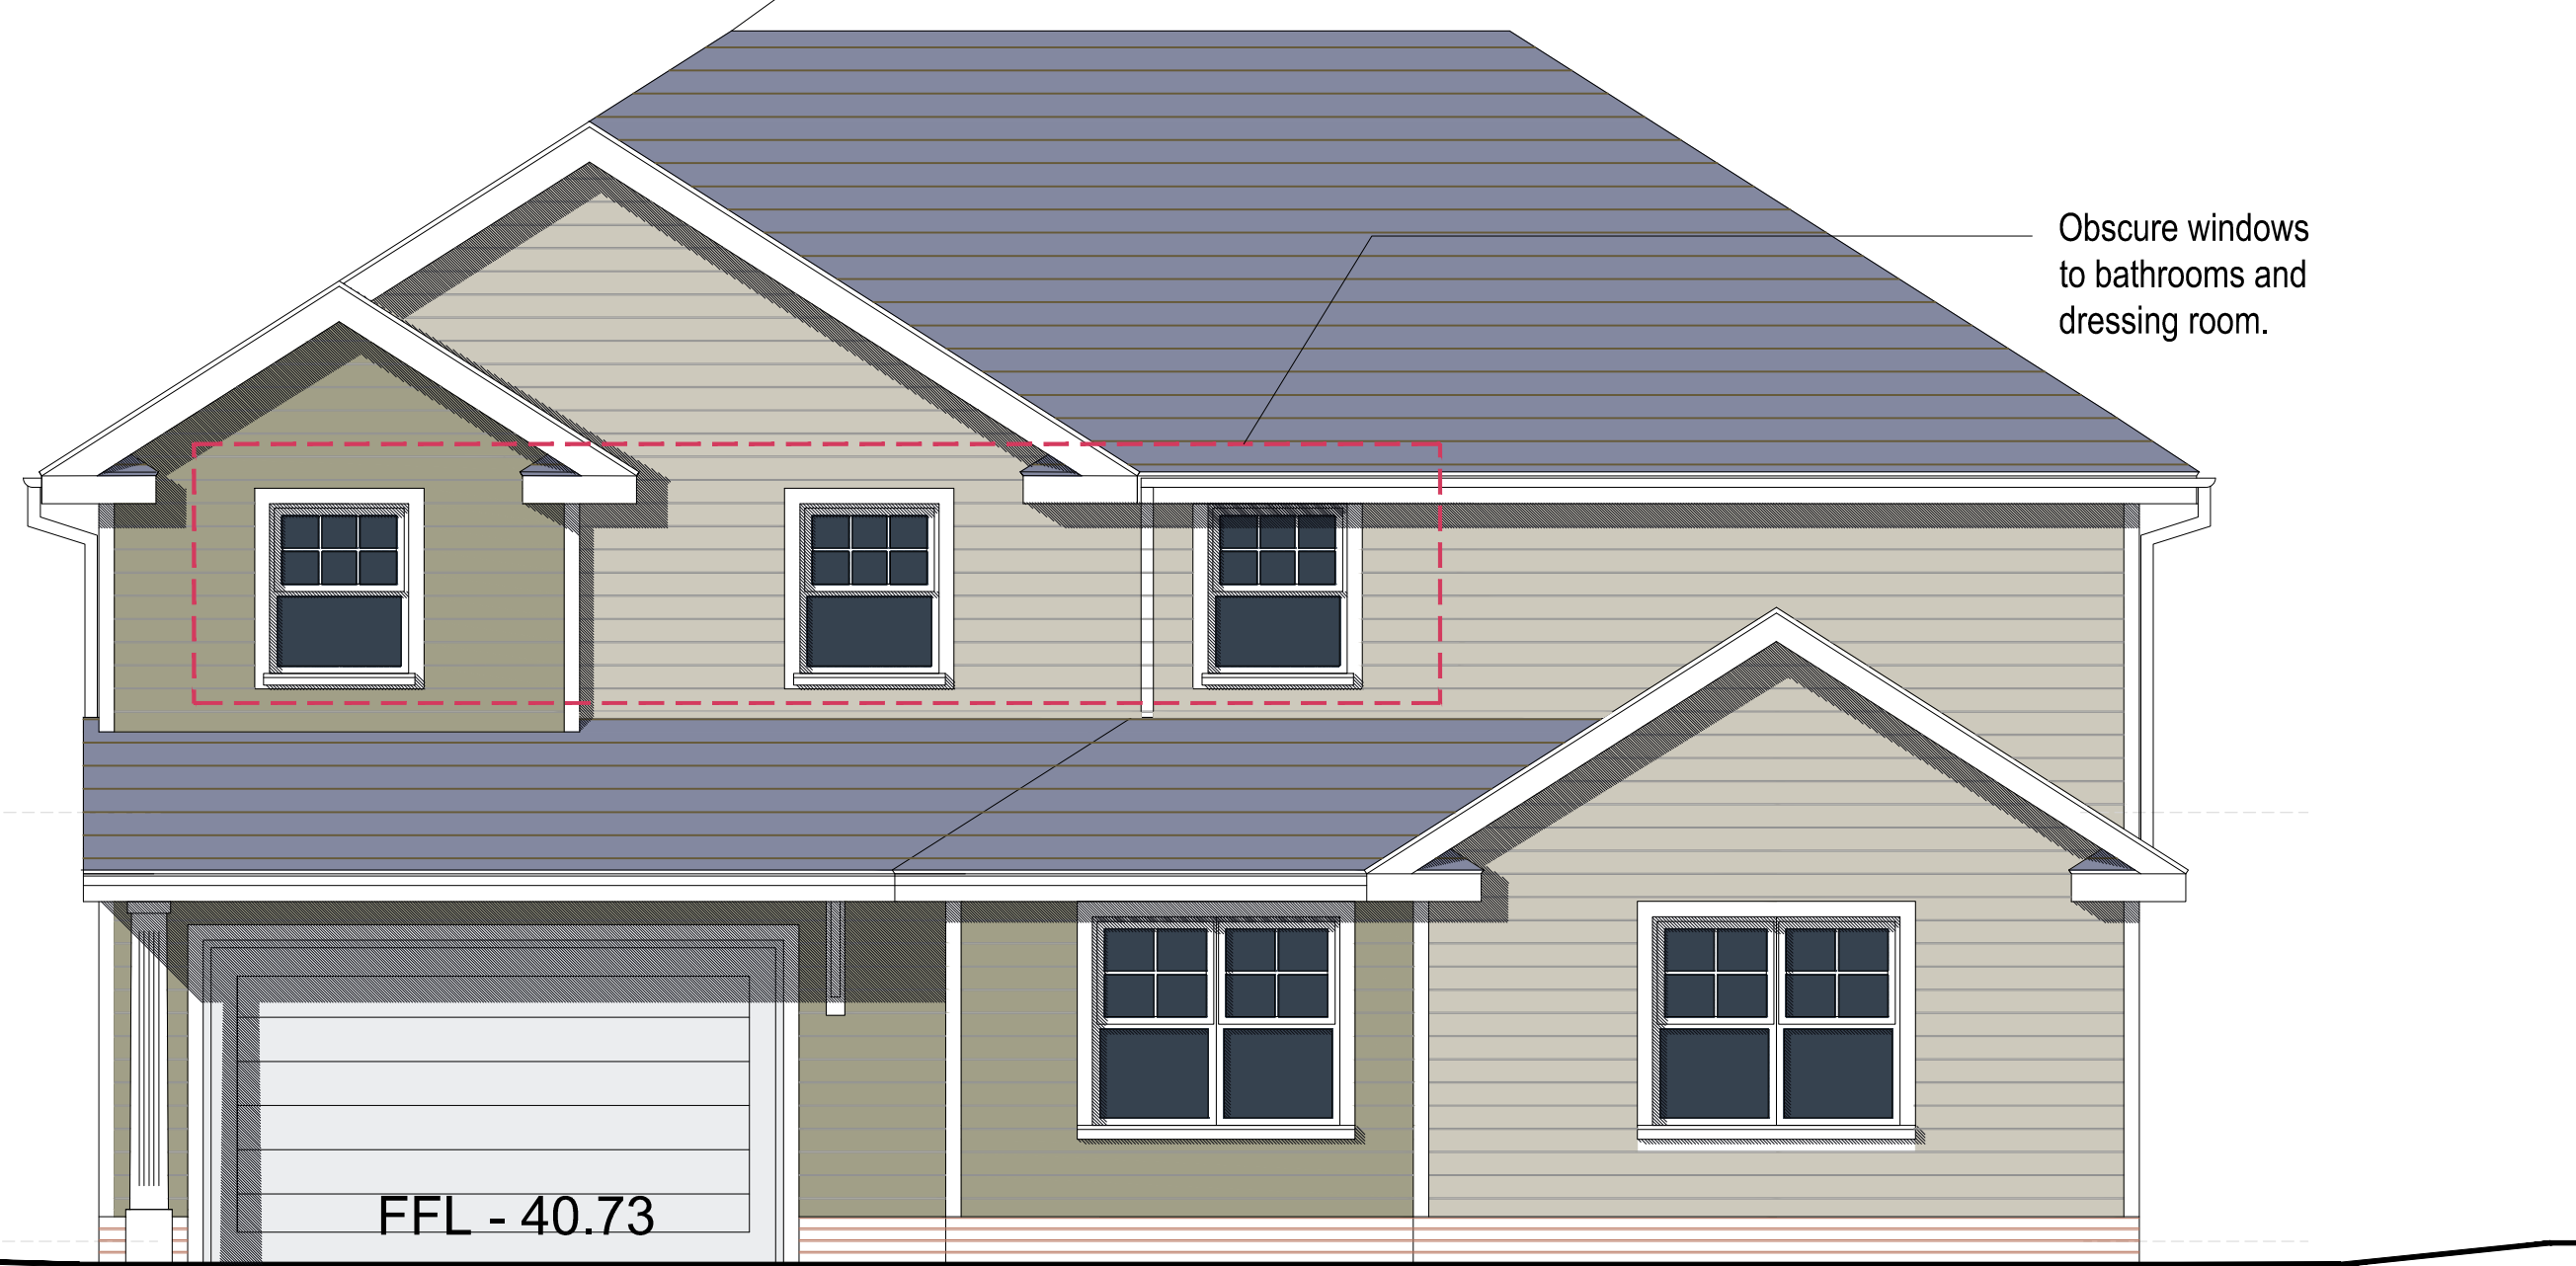

Obscure windows to bathrooms and dressing room.

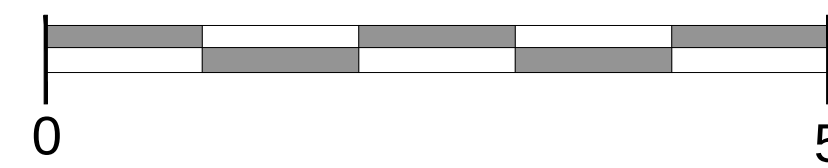

1:50

LAND ADJ TO 15 BILLETT AVENUE

NOTES:

This drawing has been prepared for the purpose of Planning and/or Building Regulations approval only, and is not to be used for any other purpose.

All dimensions to be checked on site and any discrepancy notified to The Martin Ralph Group. Written dimensions are to be used in preference to scaled dimensions.

This drawing is the property of The Martin Ralph Group and must not be reproduced, in part or whole, or deviated from, without their permission.

AMENDMENTS	DATE
H AMENDED PLANNING	15.08.18
G Planning Application Issue	23.01.18
F Minor updated	07.11.17
E Elevation updated	02.11.17
D Drawings co-ordinated	27.10.17
C Layout updated	23.07.17
B Layout updated	16.07.17
A Layout updated	03.07.17

CLIENT
PETER ERNEST HOMES LTD

PROJECT
RESIDENTIAL DEVELOPMENT
Land Adj to
15 BILLETT AVENUE,
WATERLOOVILLE

DRAWING TITLE
**FLOOR PLANS and ELEVATIONS
UNIT 2**

DATE
JUNE 2017

SCALE
1:50 @ A1 1:100 @ A3

DRAWING No.
16A_071 016

REVISION
H

MARTIN RALPH

ARCHITECTS
RIBA CHARTERED ARCHITECTS
Chartered Practice SURVEYORS & ENGINEERS

Part of THE MARTIN RALPH GROUP

11 Dragoon House
Hussar Court
Brambles Business Park
Portsmouth
Hampshire
PO7 7SF

www.martinralph.co.uk
info@martinralph.co.uk

T. 023 9225 7711
F. 023 9225 7712