




FRONT ELEVATION

Note : wall area left clear to elevations are in facing brickwork


SIDE ELEVATION

REAR ELEVATION


SIDE ELEVATION

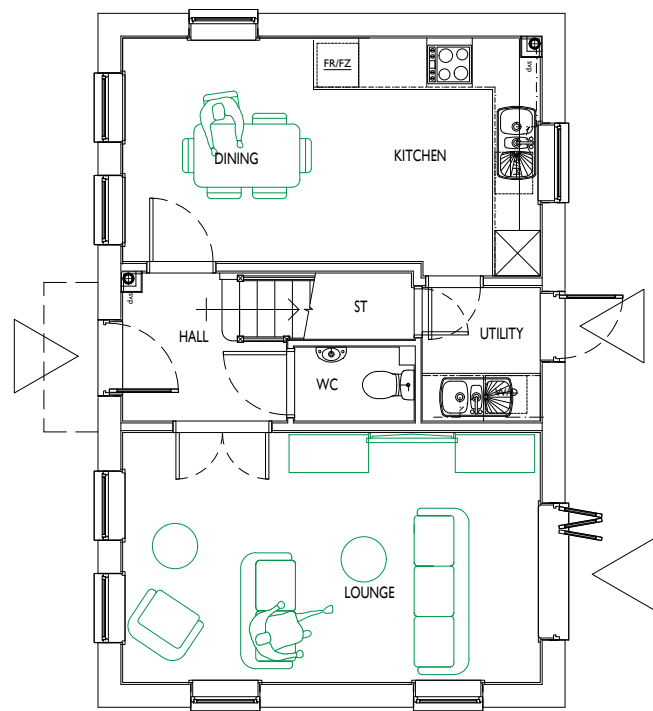

Ground Floor Plan

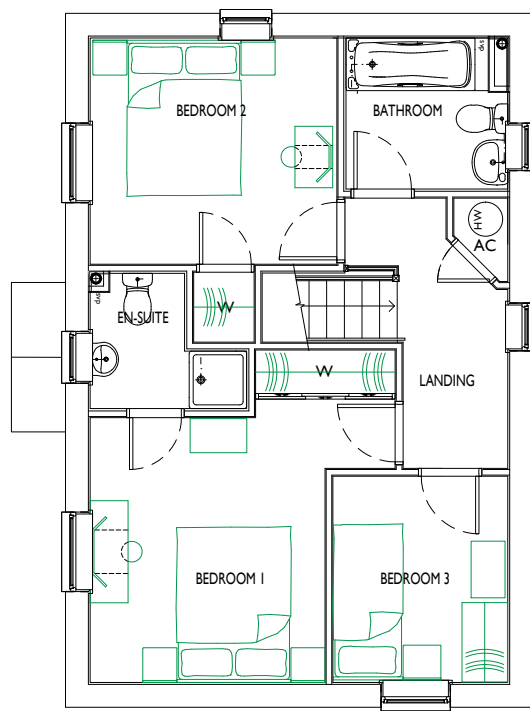

First Floor Plan

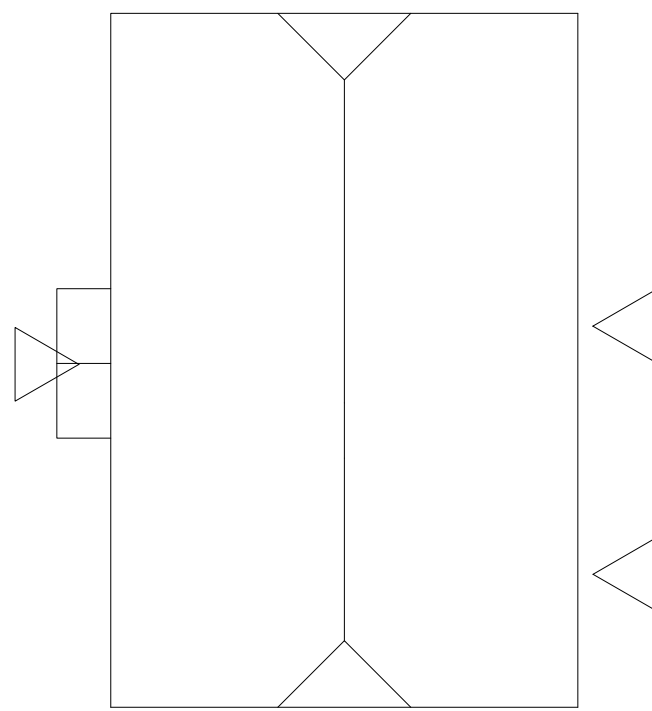

Roof Plan

3 Bedroom 2 storey house.
94.18 sq.m. / 1012 sq.ft.



Scale 1:100 at A2

urban pulse design

The Studio, Unit 17, Vicarage Farm, Winchester Road,
Fair Oak, Hampshire, SO50 7HD
023 8069 7010
enquiries@urbanpulsedesign.co.uk www.urbanpulsedesign.co.uk

PROJECT
Single Dwelling, East Leigh House
Bartons Road, Havant

Cherrymain Estates Ltd

Project type	Drawings	Work stage
--------------	----------	------------

DRAWING TITLE
Floor Plans
and Elevations

SCALE 1:100	SHEET SIZE A2	SHEET No. 1 of 1	DRAWN	CHKD	DATE 08/08/2018	CAD FILE
----------------	------------------	---------------------	-------	------	--------------------	----------