


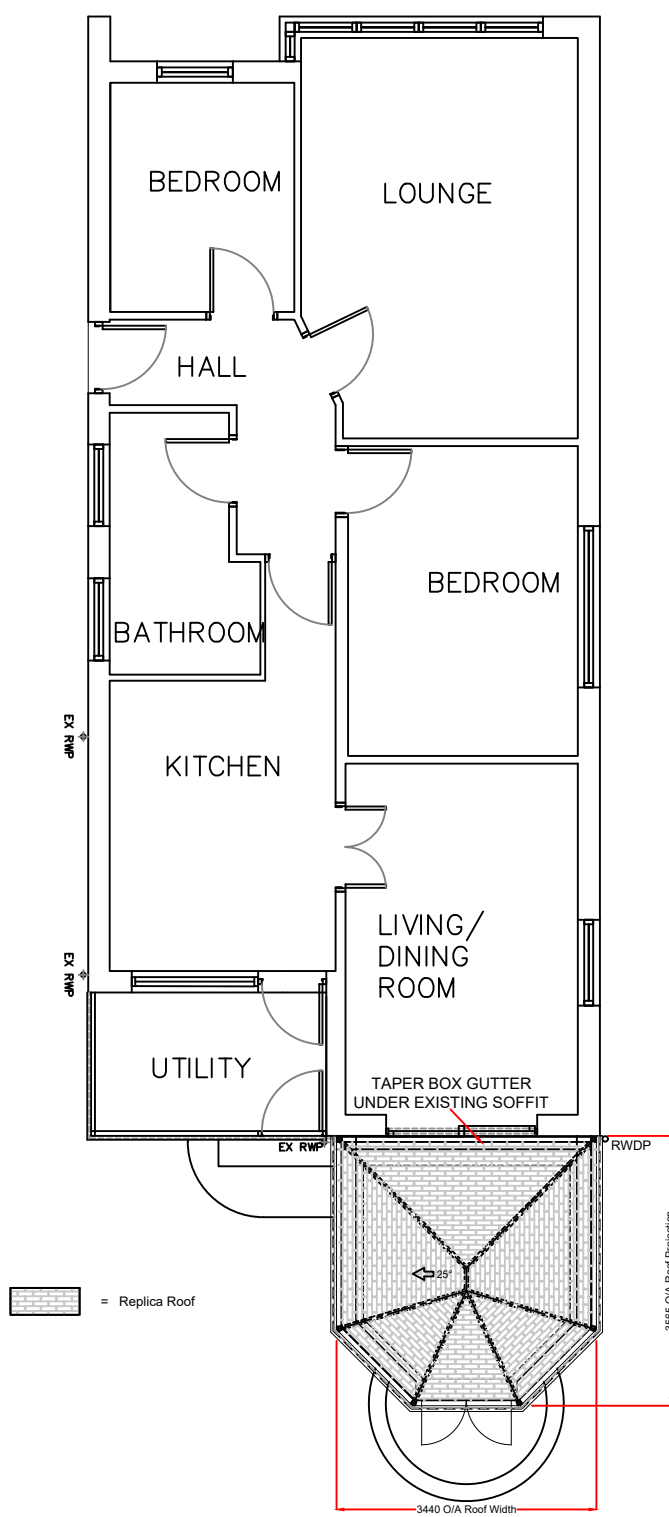

Floor Plan

Unit specification:
Roof:
Replica tile type: **Terra Brick Red**
Soffit\ Trim Colour: **WHITE**
Rainwater goods Colour: **WHITE**

Rev.	Date	Description	Initials



Drawing title: Proposed Plan		
Contract No. : 900/00919		Page 3 of 4
Proposed: PVCu Replica Roof Extension At: 17 THE THICKET WIDLEY WATERLOOVILLE, HAMPSHIRE PO7 5JL		
For : MR & MRS MANCHIP		
Drawers initials: PN/SF	Scale : 1:100	Date: 01/11/18

Notes:
Existing physical barrier to remain
These drawings are the property of Anglian Home Improvements and must not be used, distributed, loaned or copied without the express permission of Anglian Home Improvements.
All dimensions are in millimetres (mm) unless noted otherwise.
Do not use for base laying purposes

Existing Frame\Base:
As all building works are not included within our contract Anglian Home Improvements do not accept any further responsibility and do not provide additional guarantee of the existing base beyond that of the existing guarantee under a separate contract. The company's responsibilities are therefore limited to supplying and installing the Living space in accordance with these plans in this instance.

