

The Old School House - Emsworth

NOTES:


Dimensions to be checked on site before commencing work. Any discrepancies shall be reported to the architect immediately.

Do not scale from these drawings except for planning purposes.


Use figured dimensions only.

Where applicable this drawing is to be read in conjunction with other consultants' drawings.


All drawings to be read in conjunction with specification and all other drawings including structural engineer and mechanical and electrical drawings / specification

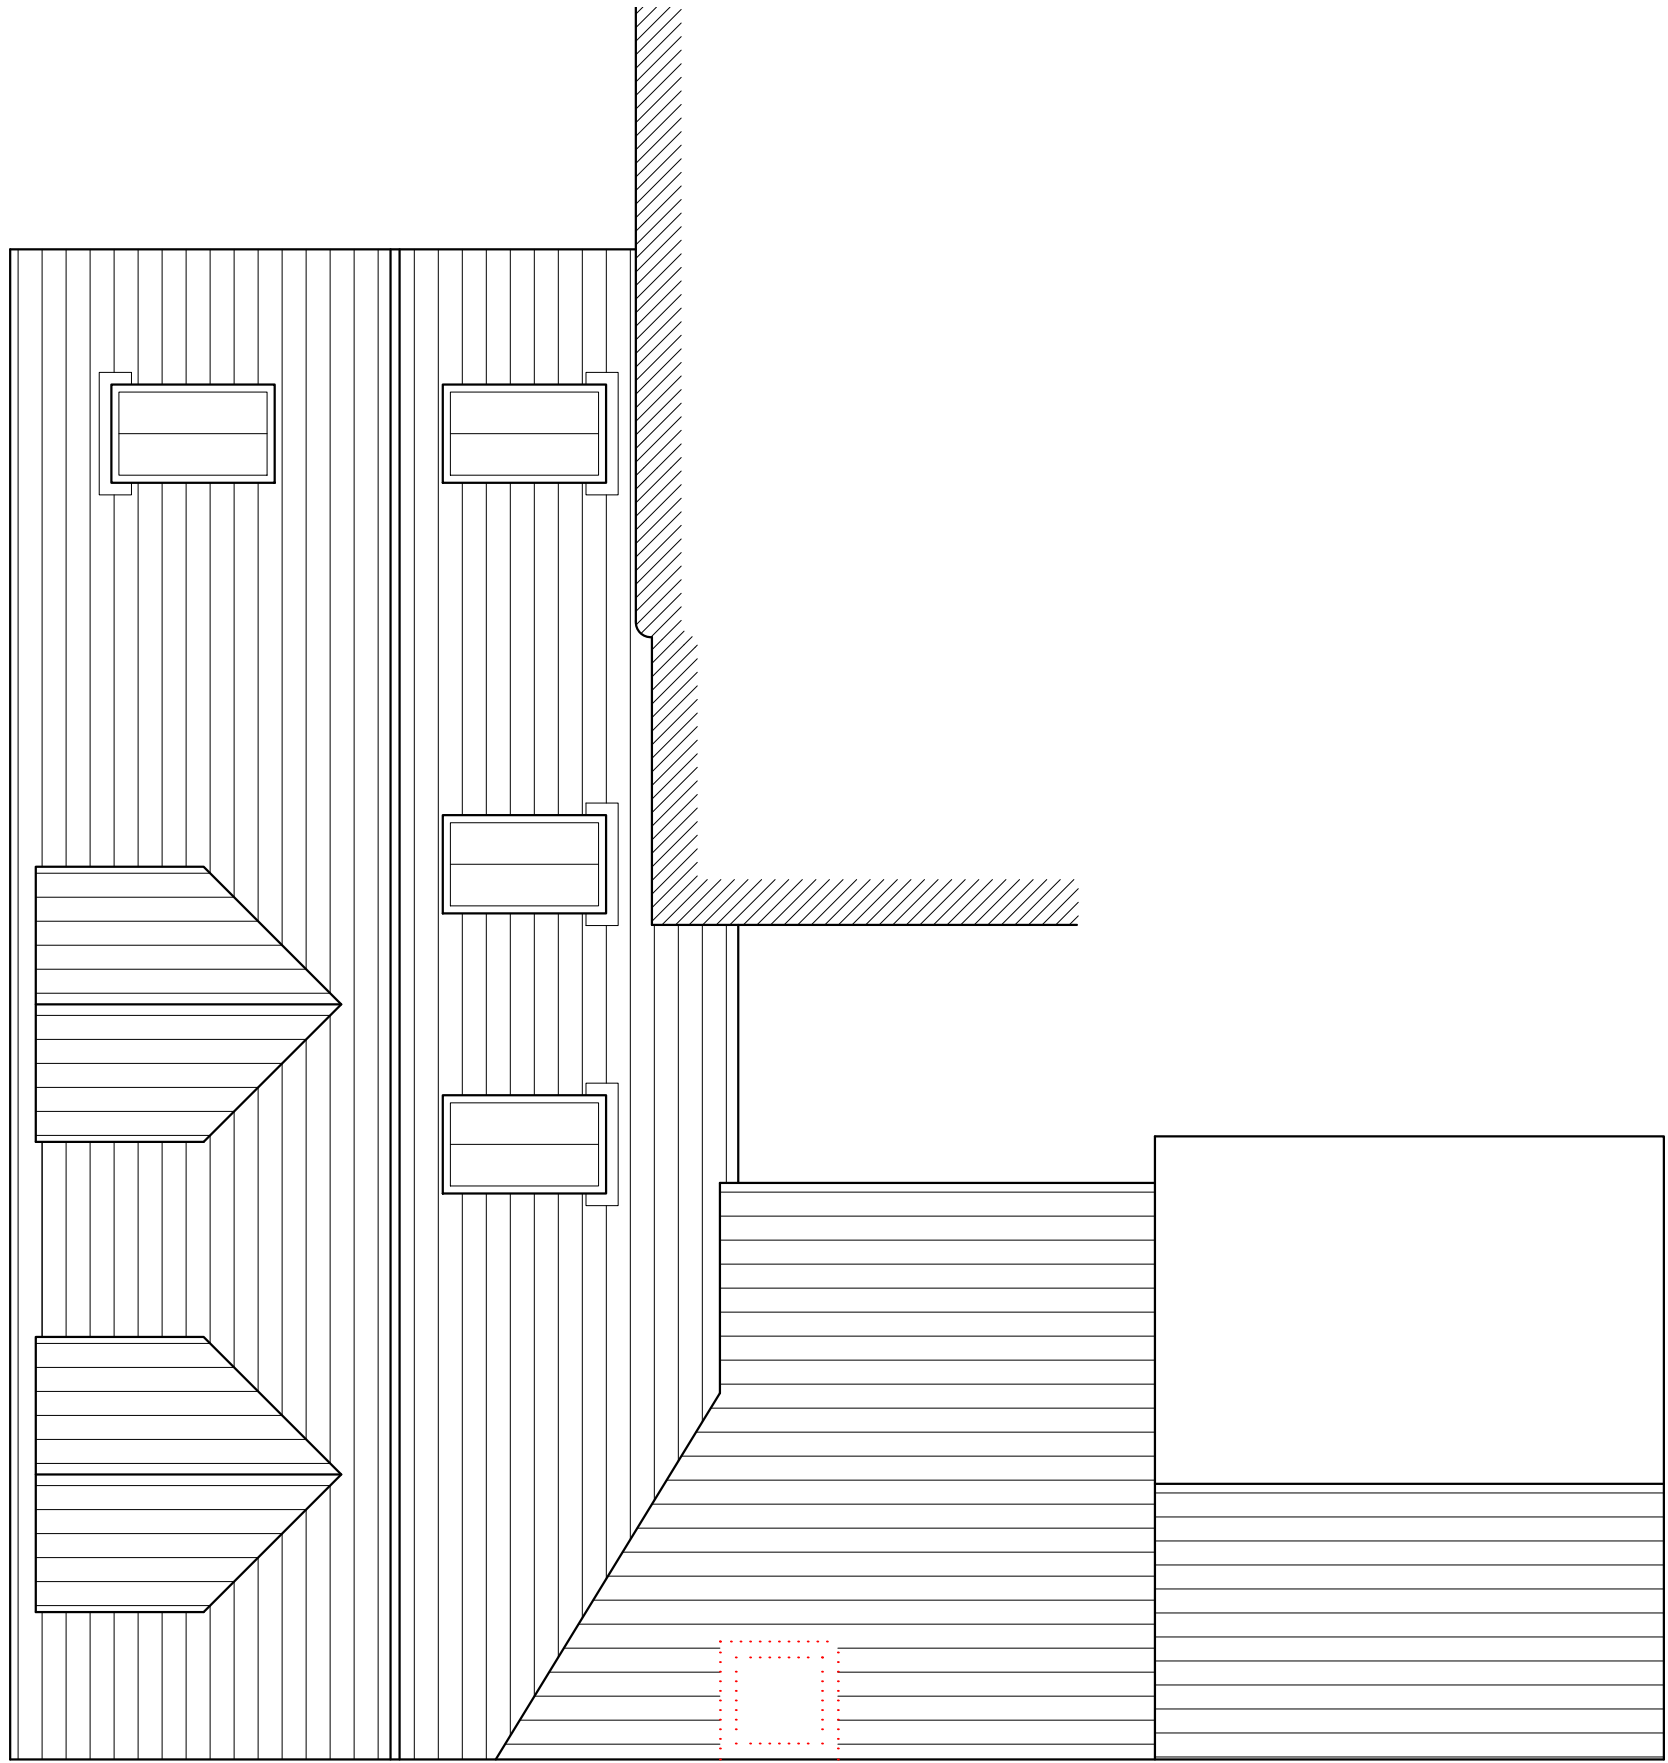

Proposed Roof Plan @ 1:100

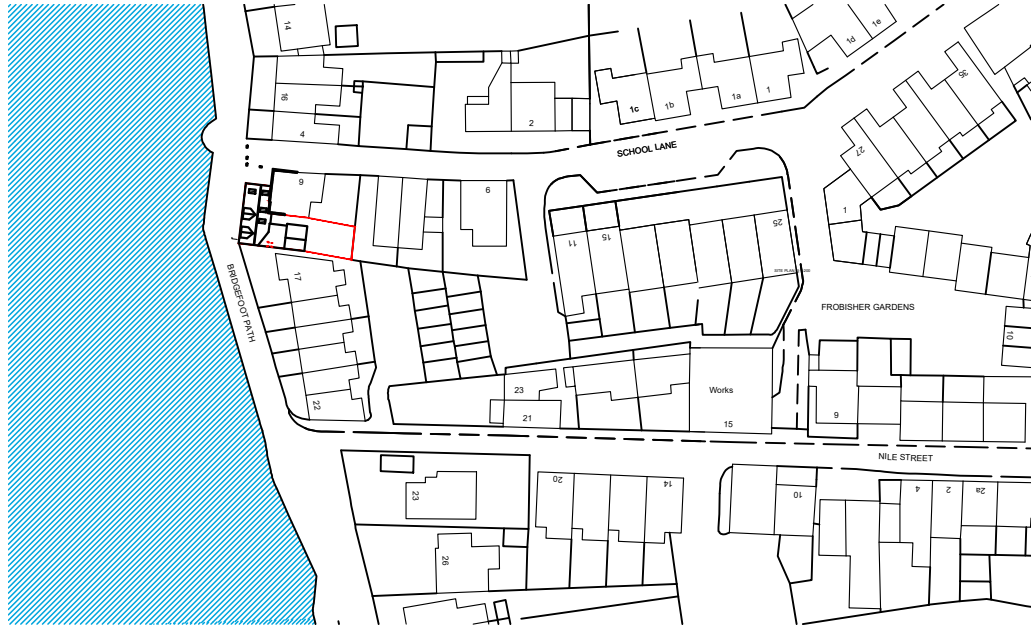

Proposed Location Plan @ 1:1250
Ordnance Survey (c) Crown Copyright 2017. All rights reserved. Licence number 100020449

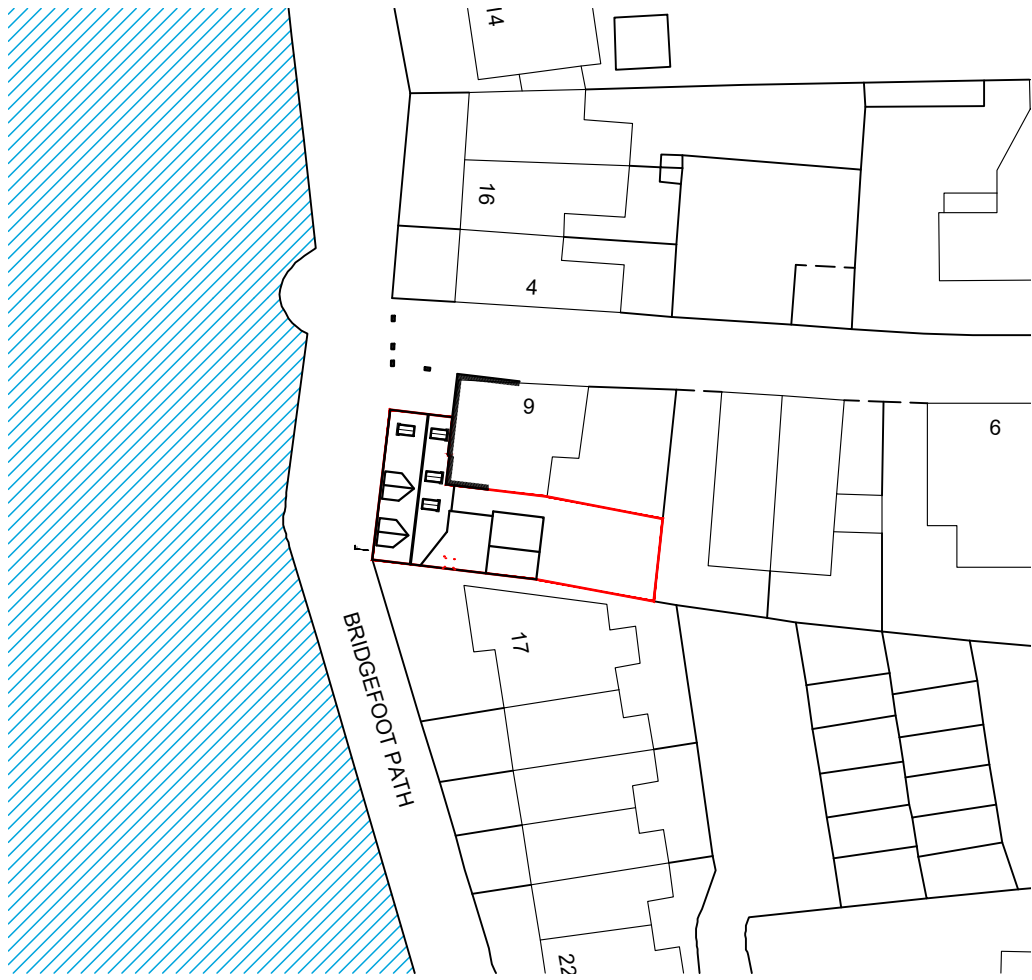


Proposed Block Plan @ 1:500
Ordnance Survey (c) Crown Copyright 2017. All rights reserved. Licence number 100020449



Proposed Site Block Plan @ 1:200
Ordnance Survey (c) Crown Copyright 2017. All rights reserved. Licence number 100020449

Key


- New Works
- Existing
- Demolished

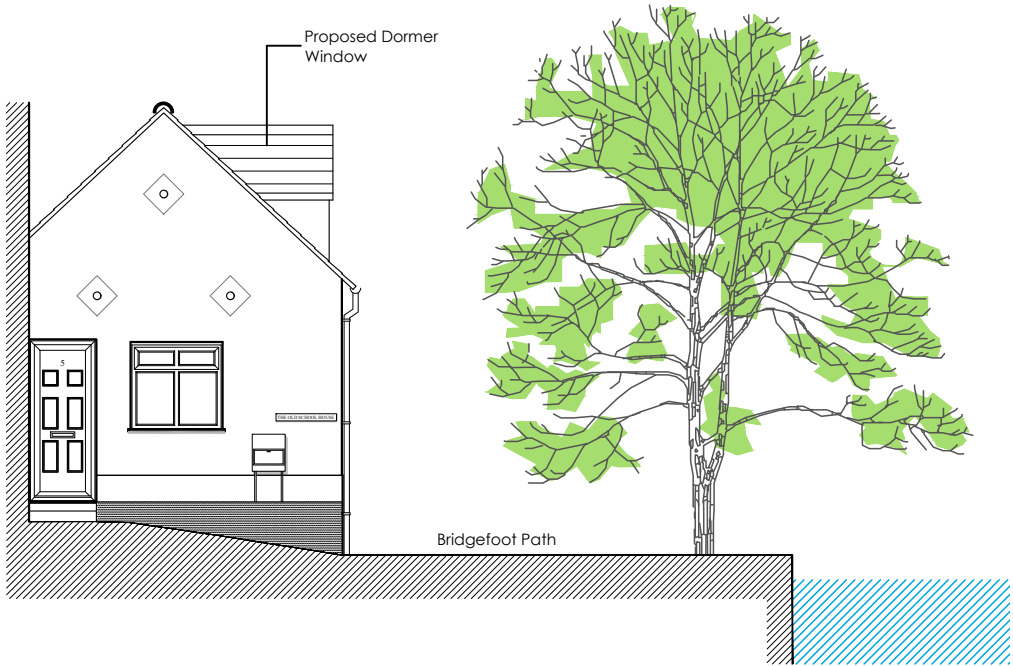

Proposed North Elevation @ 1:100




Proposed West Elevation @ 1:100

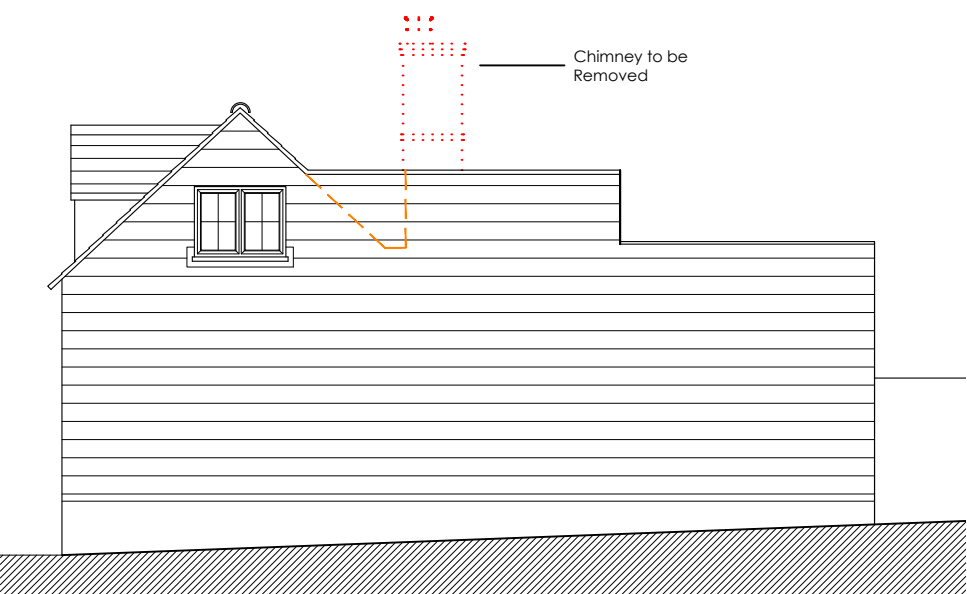

Proposed South Elevation @ 1:100



Proposed East Elevation @ 1:100

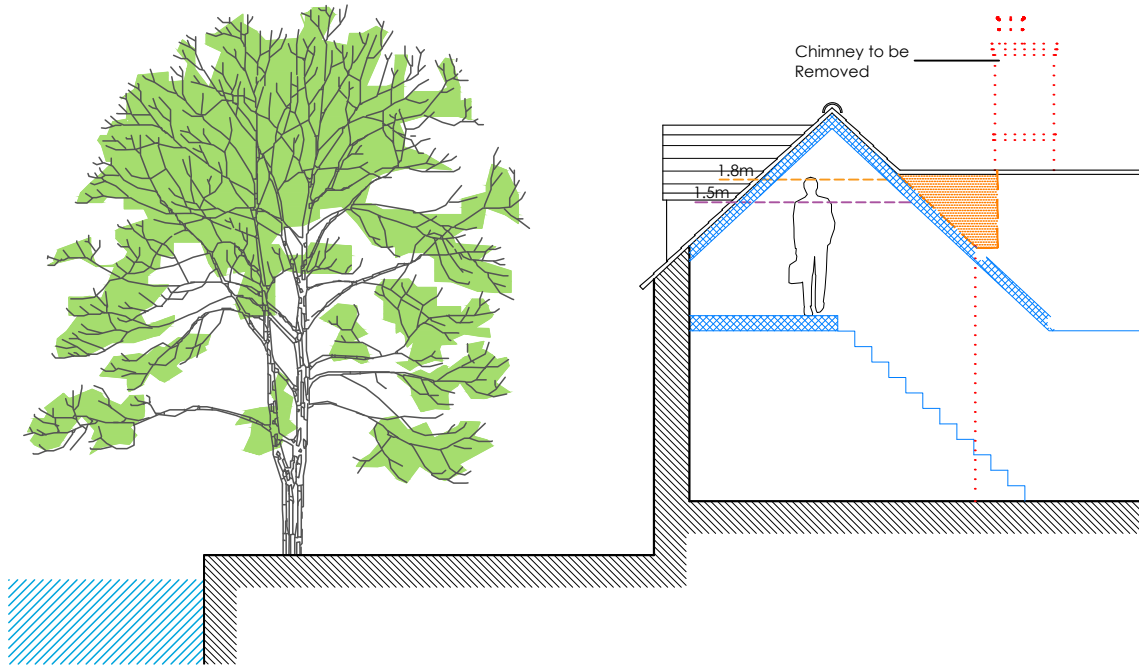

Proposed Section AA @ 1:100

REV	DATE	AMENDMENT	DRAWN

hd
architects

Heyer Davies Architects Ltd
1 The Old Flour Mill,
Emsworth, PO10 7BT
01243 370 715
www.hdarchitects.co.uk mail@hdarchitects.co.uk

PROJECT
The Old School House
School Lane
Emsworth
Hampshire

DRAWING
Proposed Plans
Proposed Elevations
Block Plan
Location Plan

SCALE
1:100 @ A1
1:100 @ A1
1:500 @ A1
1:1250 @ A1

DATE June 2018
DRAWING NUMBER 17047 - 03

DRAWN JF
REVISION B